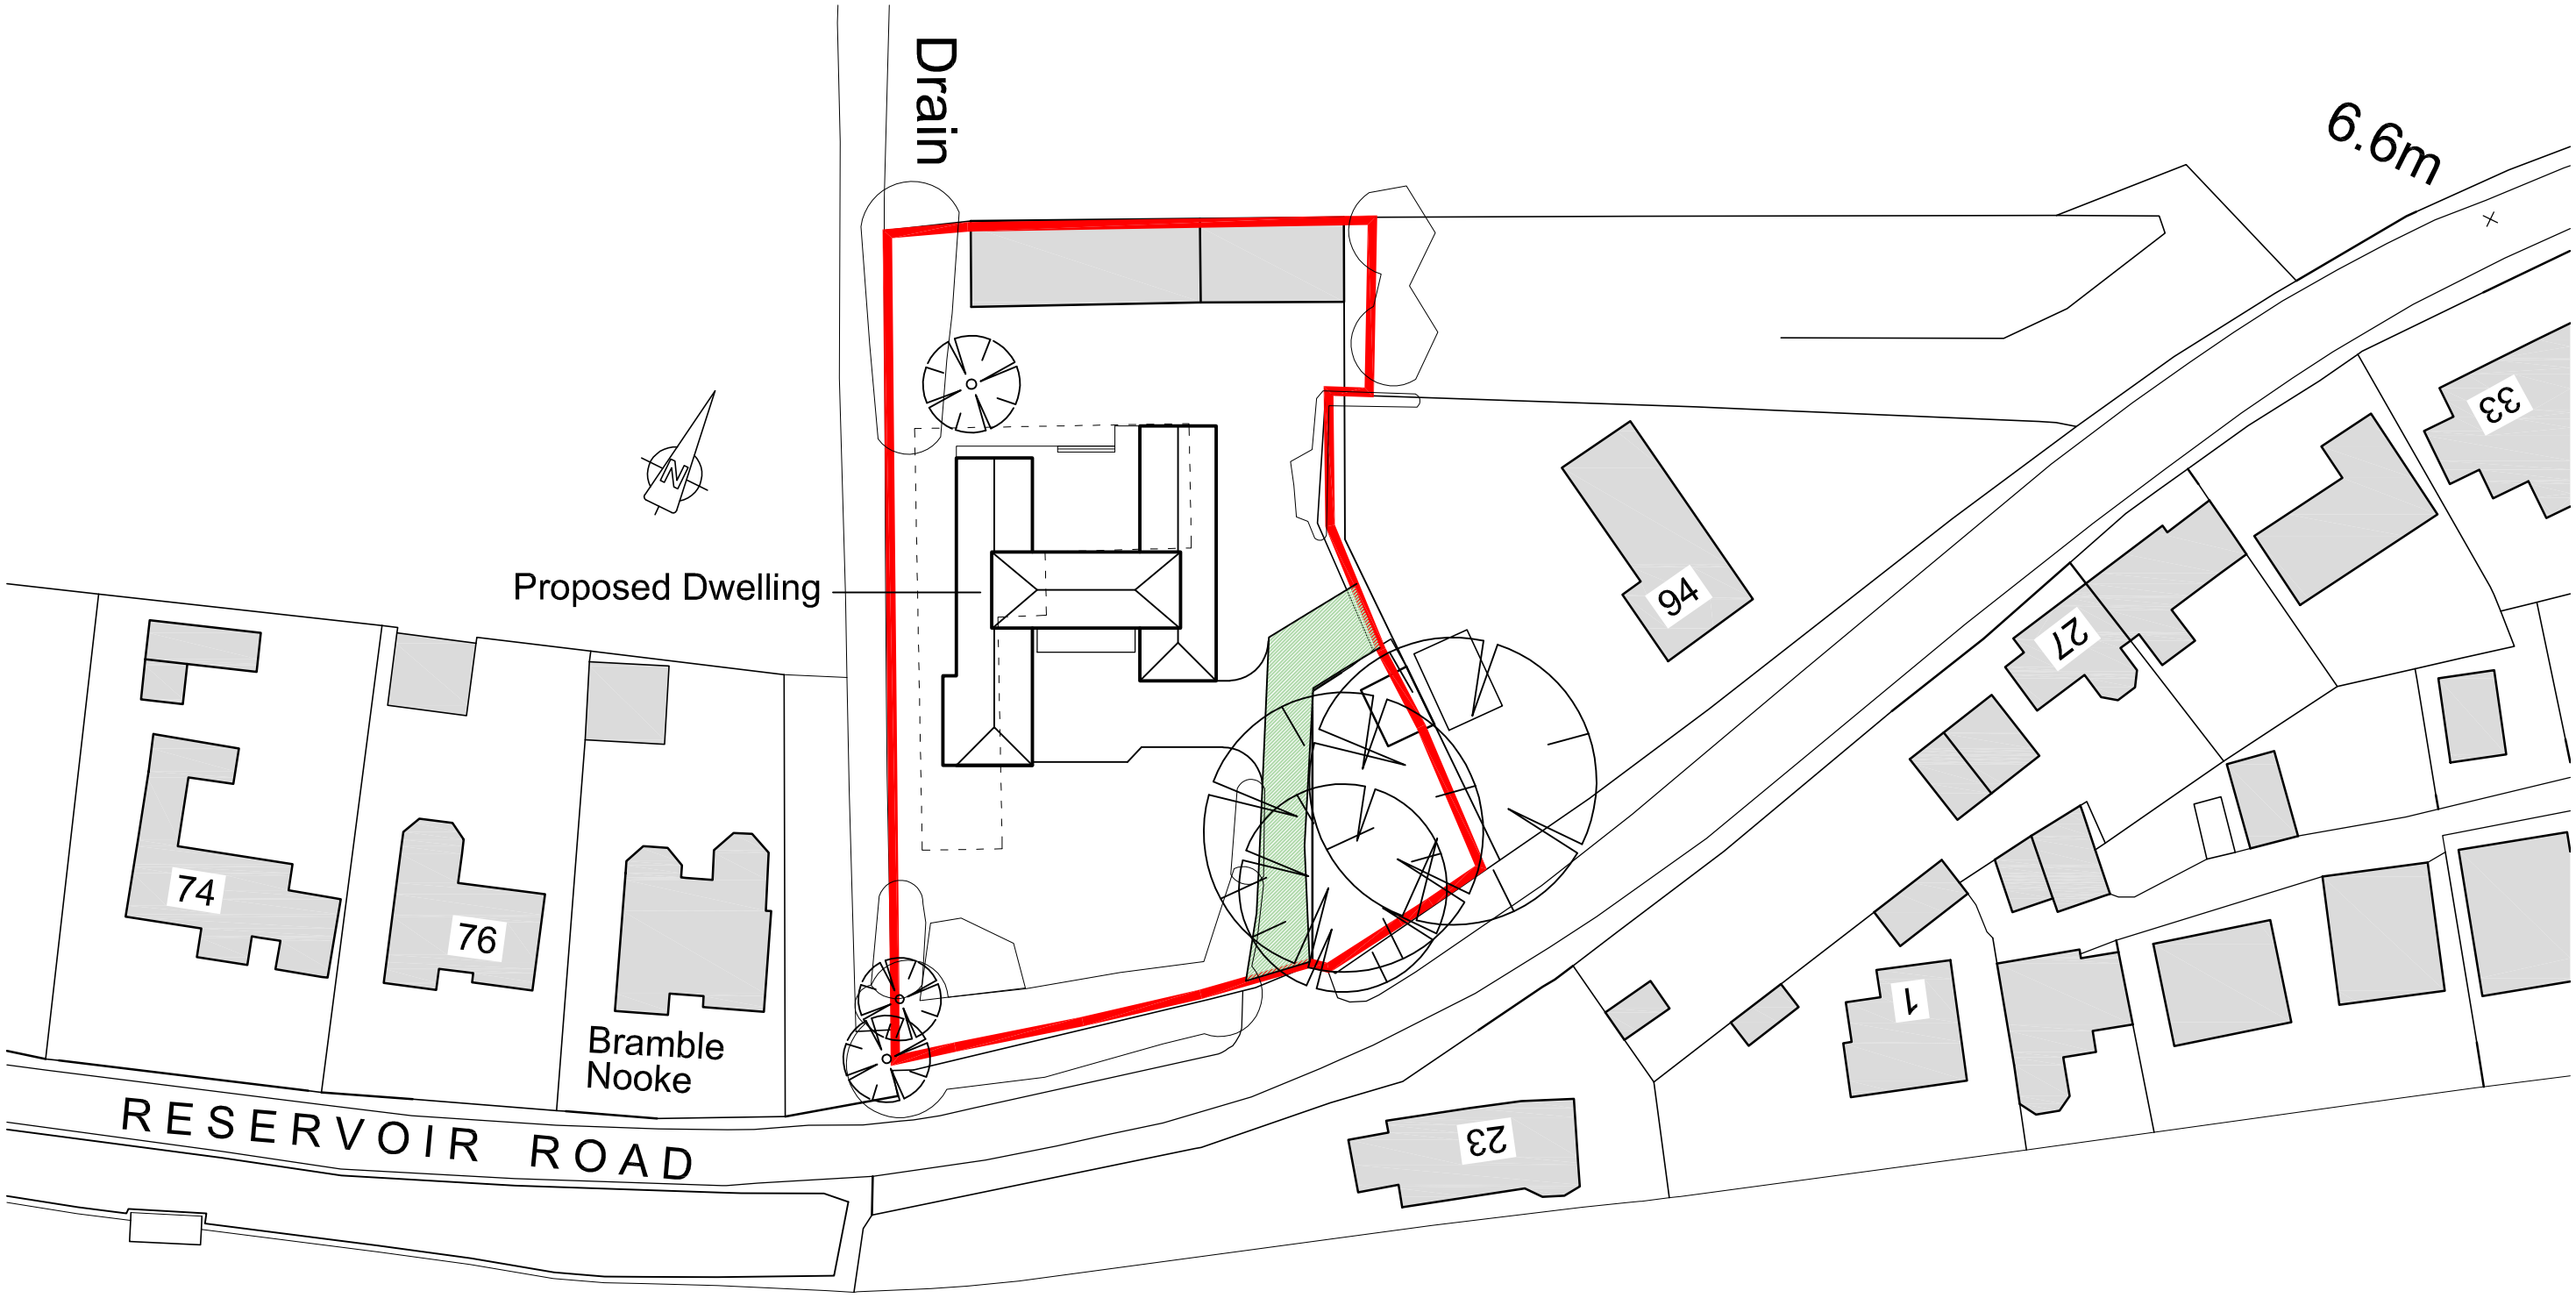


Site Block Plan In Context

SCALE
0 5 10 15 20 25m

J M A D Architecture
www.jennymcintee.co.uk info@jmadarch.co.uk Tel 07921 003153

Project:	Proposed Dwelling	Date:	November 2020
Address:	88 Reservoir Road, Surfleet Seas End, Spalding PE11 4DH	Scale:	1:500 on A3
		drawn: TB JM	checked: JM
Client:	c / o JMAD Architecture	Job No:	20132
Drawing Title:	Site Block Plan In Context	Dwg No:	06