




Site Layout 1:500



Housetype Schedule

2 Bedroom Affordable House			
Richmond	72.0m ² (775ft ²)	Plots 10, 11, 18, 19, 20, 21, 27, 28	8
			8
3 Bedroom House			
Hylton	76.2m ² (820ft ²)	Plots 13, 14, 25, 26	4
Alnwick	86.4m ² (930ft ²)	Plots 3, 5, 7, 8, 12, 22, 30	7
Ludlow	86.6m ² (932ft ²)	Plots 4, 6, 9, 23, 31	5
			16
3 Bedroom Bungalow			
Launceston	89.3m ² (962ft ²)	Plots 16, 17	2
			2
4 Bedroom House			
Lumley	115.5m ² (1243ft ²)	Plots 15, 24, 29	3
			3
5 Bedroom House			
Rochester	233.0m ² (2507ft ²)	Plots 2	1
			1
5 Bedroom House			
Lindisfarne	213.1m ² (2294ft ²)	Plots 1, 32	2

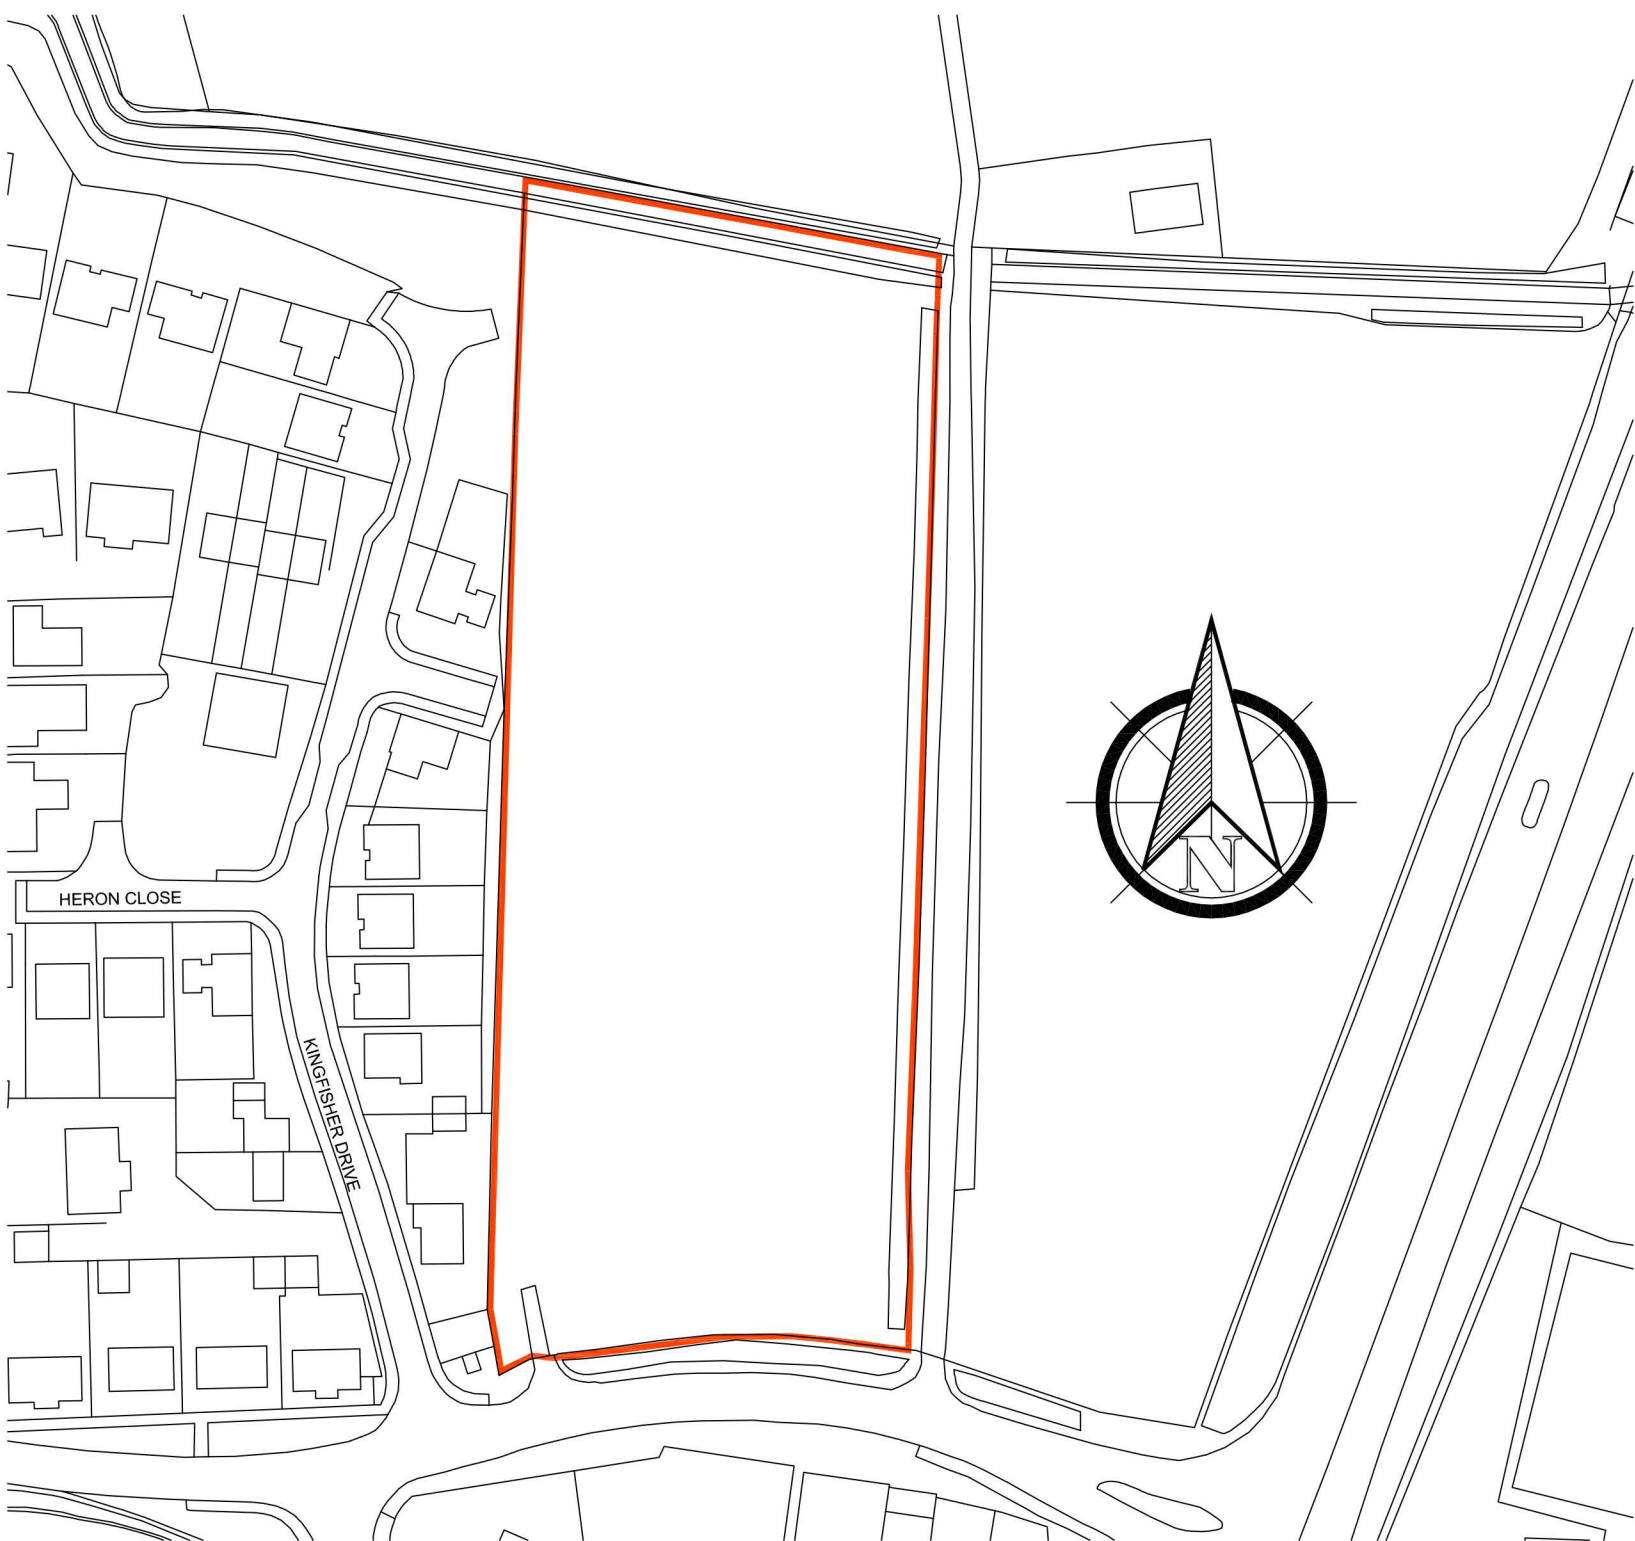

Location Plan 1:1250



Do not scale directly from this drawing. All discrepancies are to be brought to the attention of the below office.

The copyright to this drawing is owned by Studio 11 Architecture.

F	09.01.2019	JMG	Rochester amended to revised house type.
E	10.12.2018	CLH	Road layout amended slightly and made 5.5m wide. Drives and landscaping amended to suit.
D	19.11.2018	CLH	Plots 18 & 20 changed from three 2 bedroom units to four. Layout amended to suit revisions and housetype schedule update. Plots 10, 11, 27 & 28 changed to 2 bedroom affordable housetypes.
C	25.07.2018	EG	Turning head position amended.
B	13.07.2018	EG	Turning head amended north of site. Parking and landscaping updated to suit. Bin stores added.
A	18.05.2018	EG	Plots 10, 11, 13, 14, 25 & 26 amended from Cheverley housetype to Hylton.
REVISION	DATE	DRAWN	DESCRIPTION



THE BOATHOUSE, HARBOUR SQUARE,
NENE PARADE, WISBECH,
CAMBRIDGESHIRE, PE13 3BH

T: 01945 467339
E: design@studio11architecture.co.uk
W: www.studio11architecture.co.uk

CLIENT	Seagate Homes Ltd
PROJECT	Residential development off Station Road, Surfleet

DRAWING Site Layout & Location Plan		
DRAWN KB	PROJECT DESIGNER KB	PROJECT DIRECTOR KB
DATE 11.10.2018	SCALE 1:500 & 1:1250	PAPER SIZE A1

DRAWING NUMBER	428.SL.01
Working in partnership with Ralph Charman Associates & Eleven Consultants	