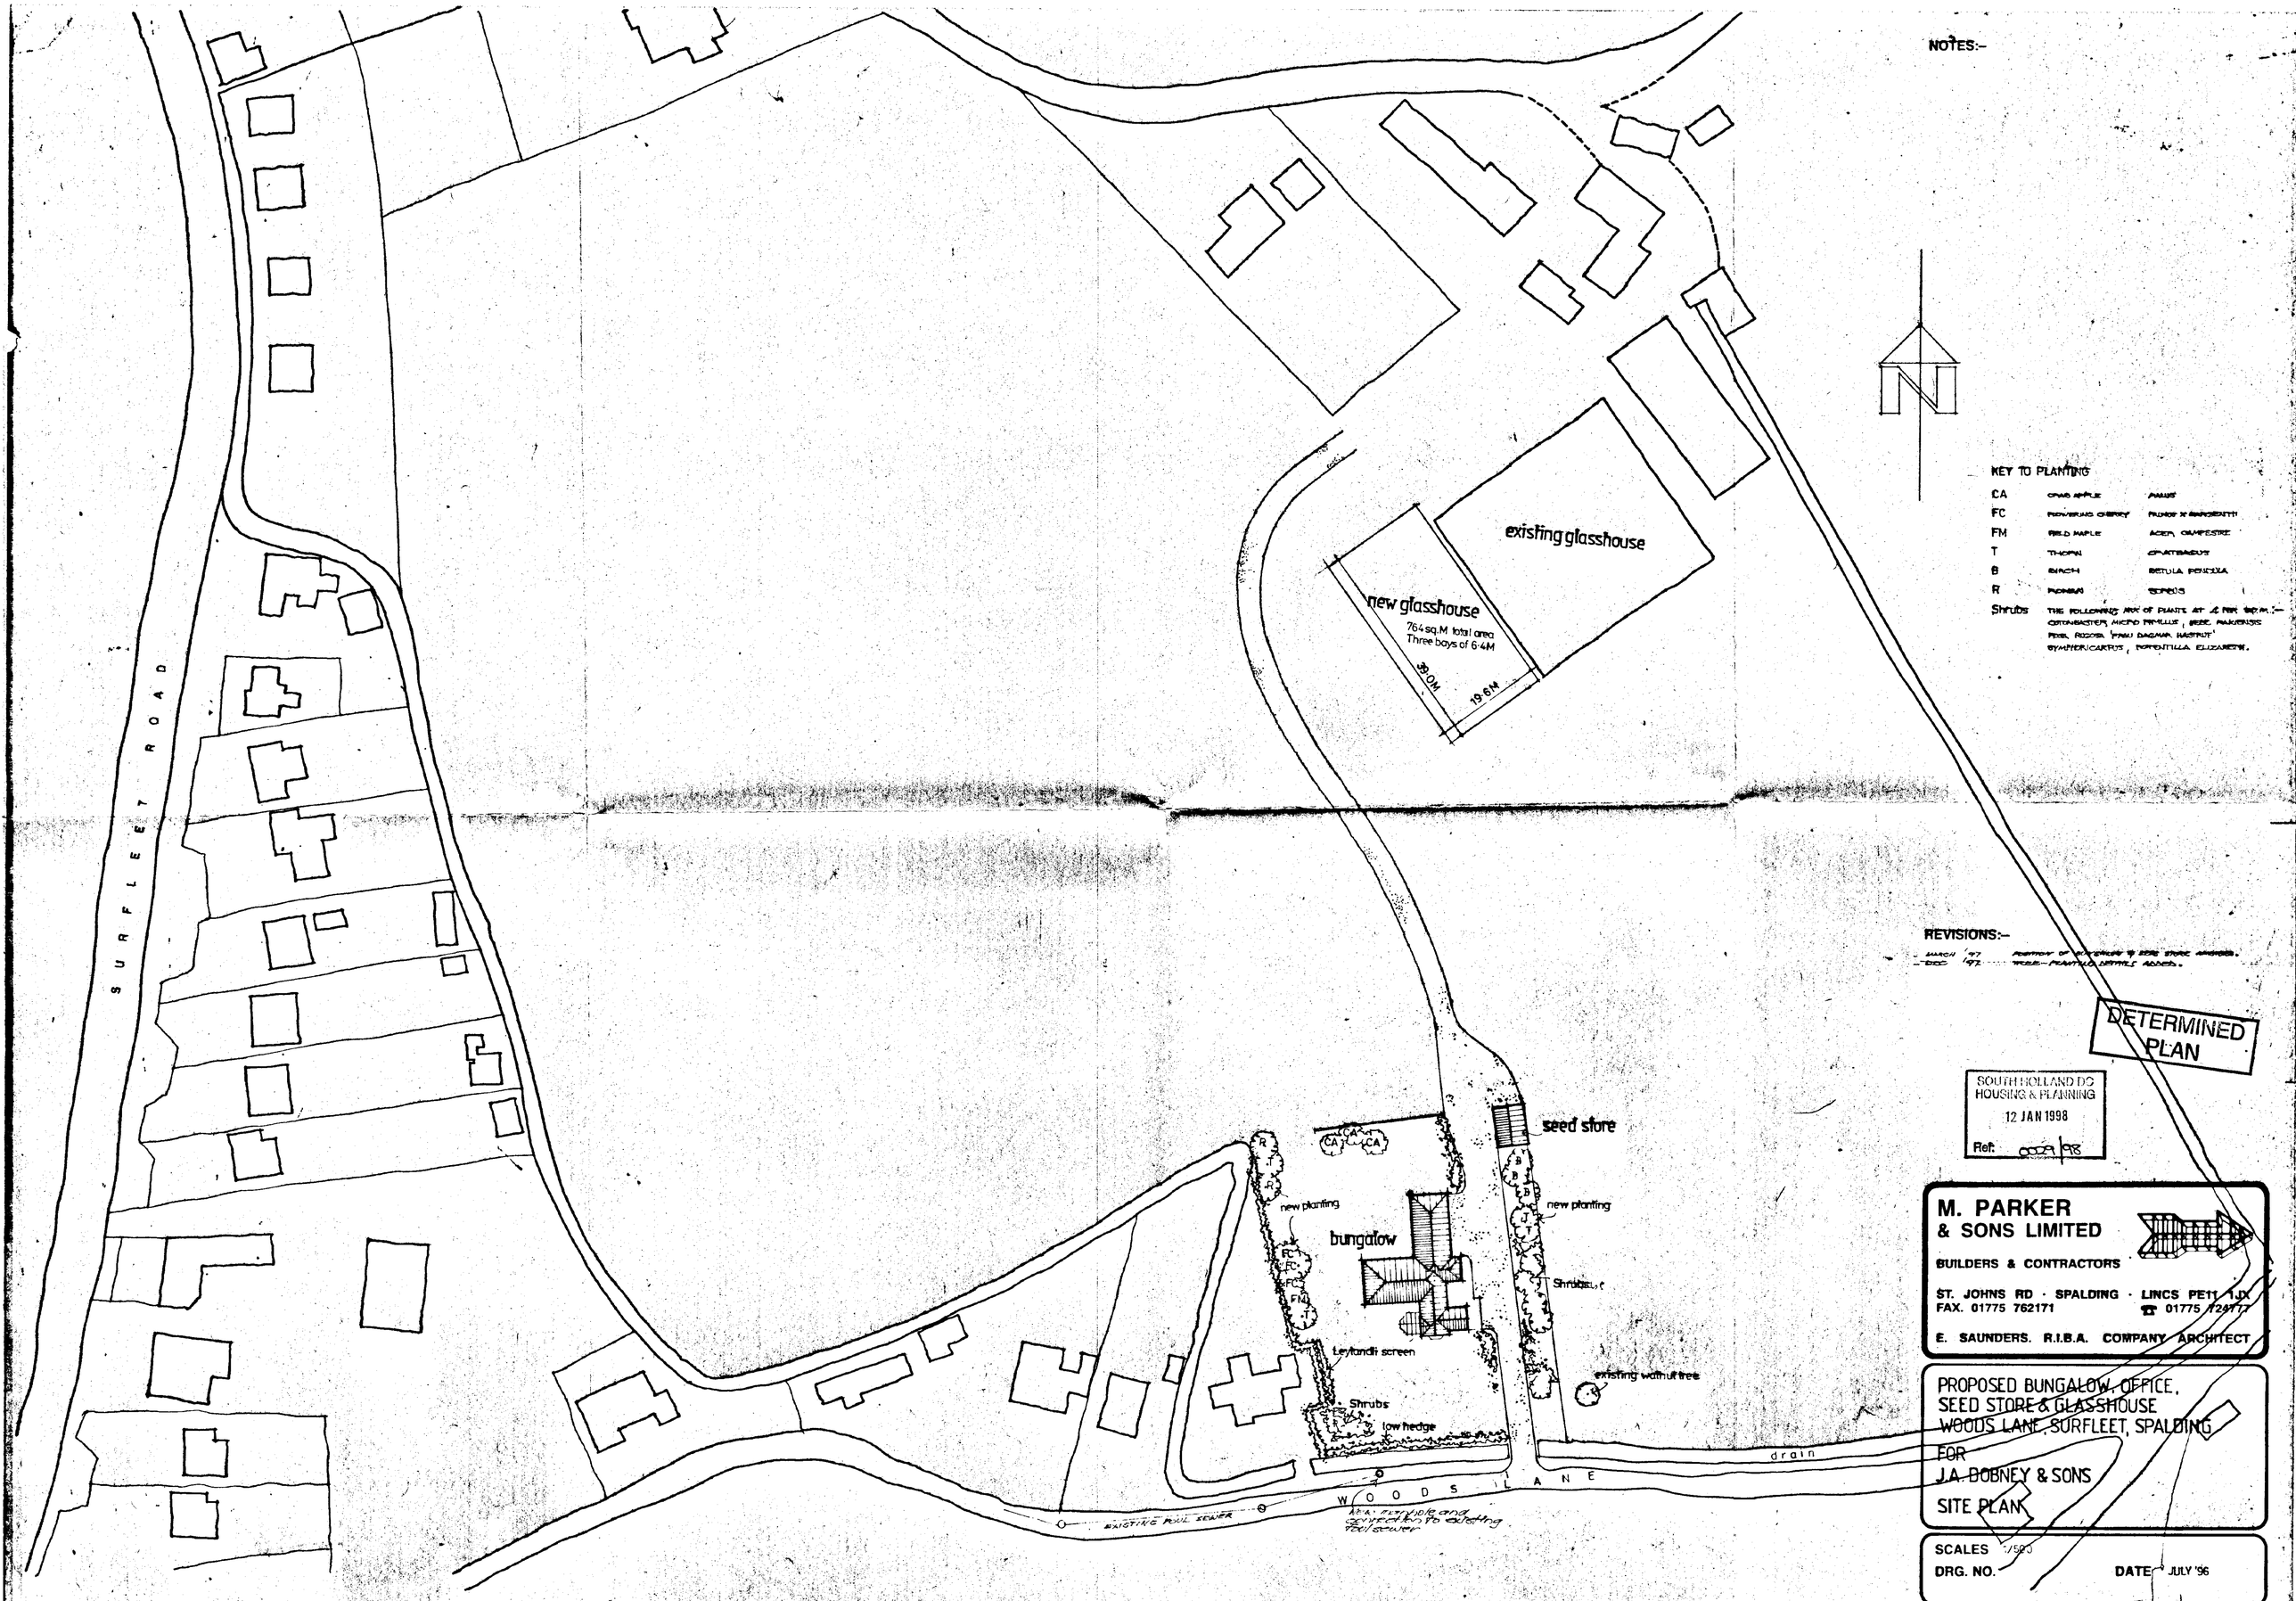

NOTES:-

KEY TO PLANTING

CA	CRAB APPLE	MALUS
FC	FLOWERING CHERRY	PRUNUS X SARGENTII
FM	FIELD MAPLE	ACER CAMPESTRE
T	THORN	CRATAEGUS
B	BIRCH	BETULA PENDULA
R	ROWAN	SORBUS
Shrubs	THE FOLLOWING MIX OF PLANTS AT 4 PER SQ.M.:- COTONEASTER MICRO PHYLLUS, BERE MAKIENSIS PINK, ROSA 'FRAU DAGMAR HASTRUP' SYMPHORICARPUS, POTENTILLA ELIZABETH.	

REVISIONS:-

- MARCH '97 POSITION OF BUNGALOW & SEED STORE ARRANGED.
- DEC '97 TREE-PLANTING DETAILS ADDED.

DETERMINED PLAN

SOUTH HOLLAND DC
HOUSING & PLANNING
12 JAN 1998
Ref: 0029/98

M. PARKER & SONS LIMITED

BUILDERS & CONTRACTORS

ST. JOHNS RD · SPALDING · LINCS PE11 1JX
FAX. 01775 762171 ☎ 01775 724777

E. SAUNDERS. R.I.B.A. COMPANY ARCHITECT

PROPOSED BUNGALOW, OFFICE, SEED STORE & GLASSHOUSE
WOODS LANE, SURFLEET, SPALDING
FOR
J.A. DOBNEY & SONS
SITE PLAN

SCALES 1/500
DRG. NO.
DATE JULY '96