
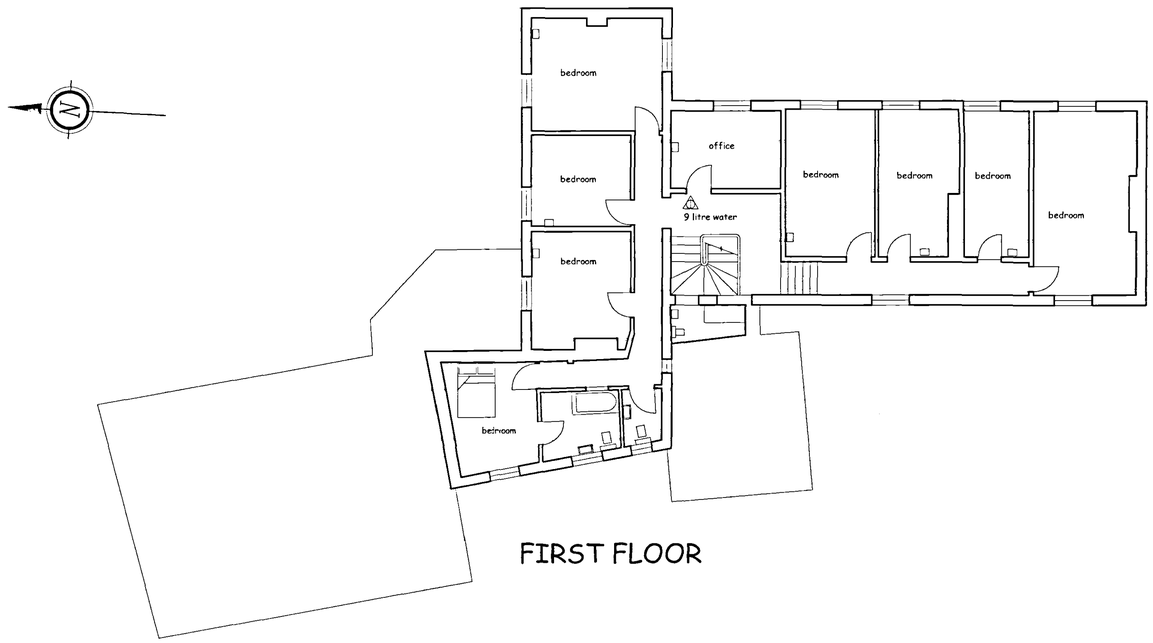


FIRST FLOOR

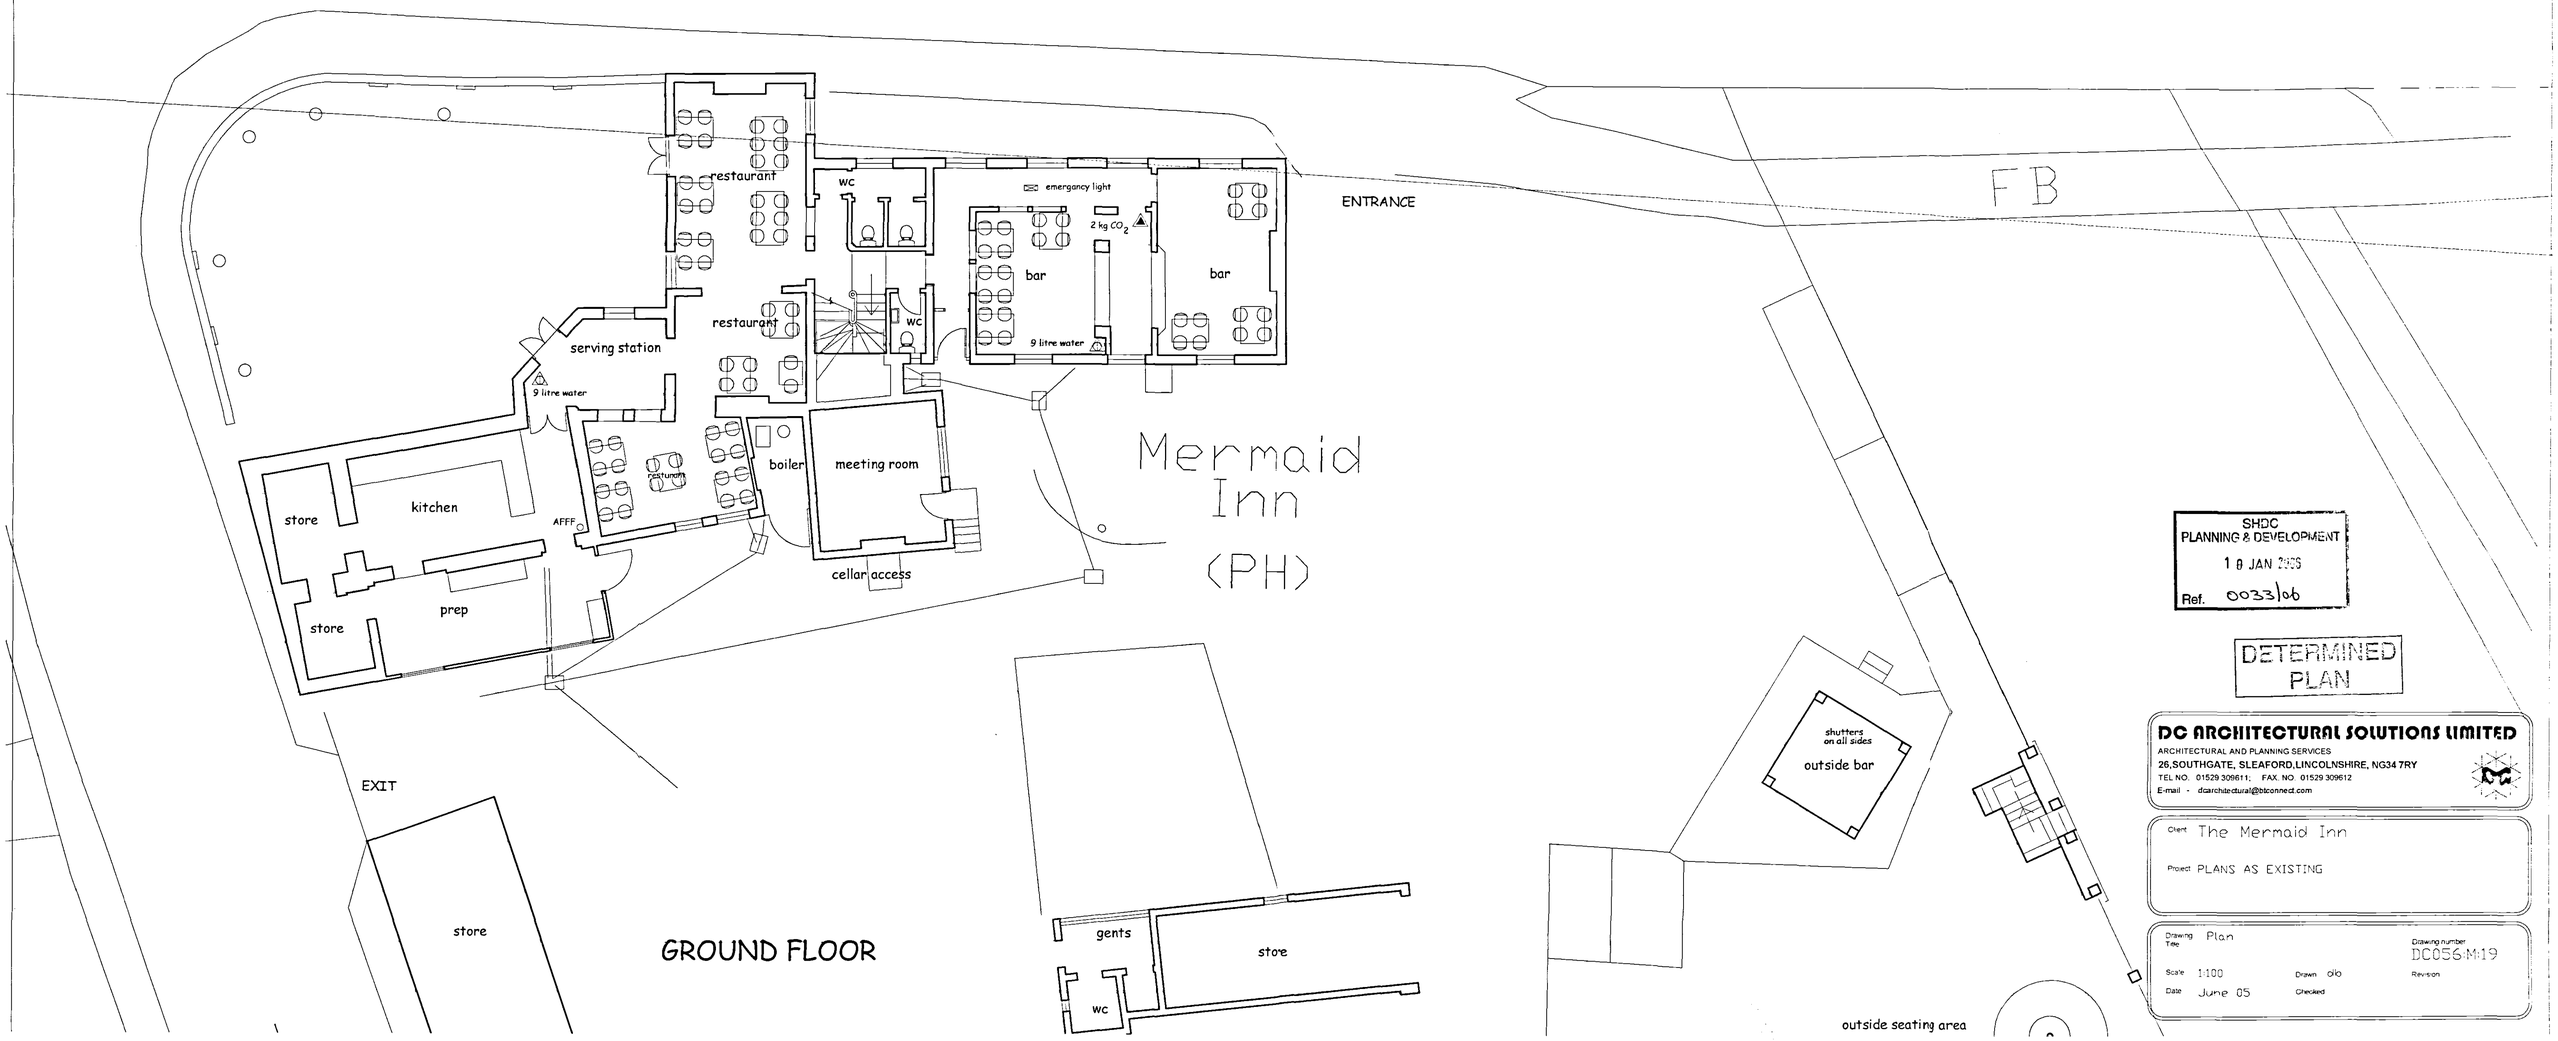

GROUND FLOOR

SHDC
PLANNING & DEVELOPMENT
1 8 JAN 2006
Ref. 0033/06

DETERMINED
PLAN

DC ARCHITECTURAL SOLUTIONS LIMITED
ARCHITECTURAL AND PLANNING SERVICES
26,SOUTHGATE, SLEAFORD,LINCOLNSHIRE, NG34 7RY
TEL NO. 01529 309611; FAX NO. 01529 309612
E-mail - dcarchitectural@btconnect.com

Client The Mermaid Inn

Project PLANS AS EXISTING

Drawing Title Plan

Drawing number DC056-M19

Scale 1:100 Drawn dlo Revision

Date June 05 Checked