


Site:
149 Stockhouse Lane
Surfleet
Spalding
Lincs
PE11 4AT

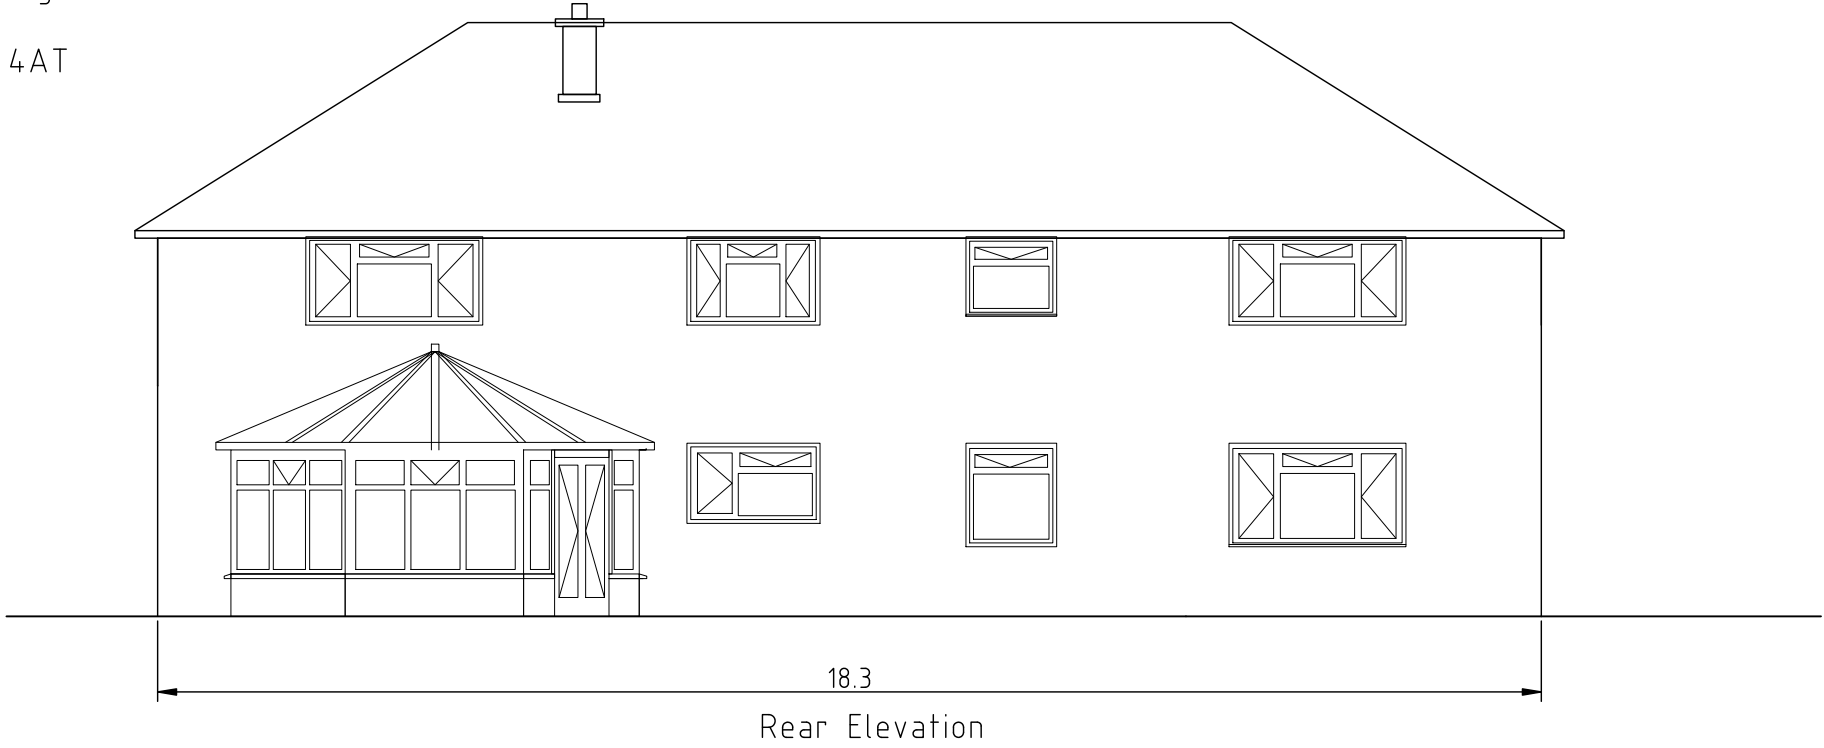

Scale 1:100
Existing

