
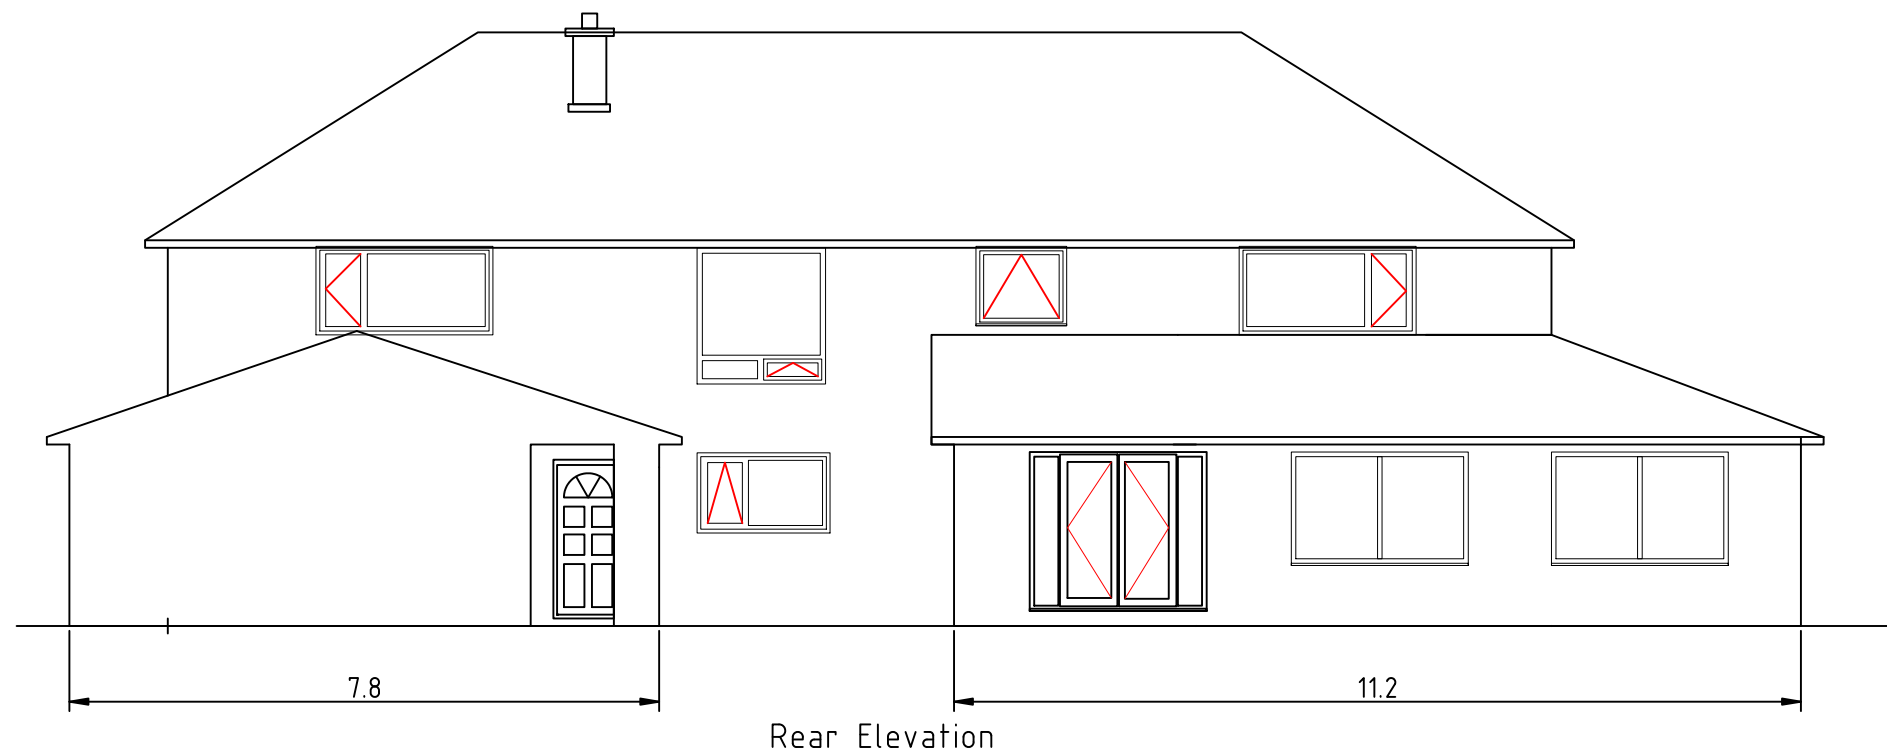


Site:
149 Stockhouse Lane
Surfleet
Spalding
Lincs
PE11 4AT

Scale 1:100
Proposed

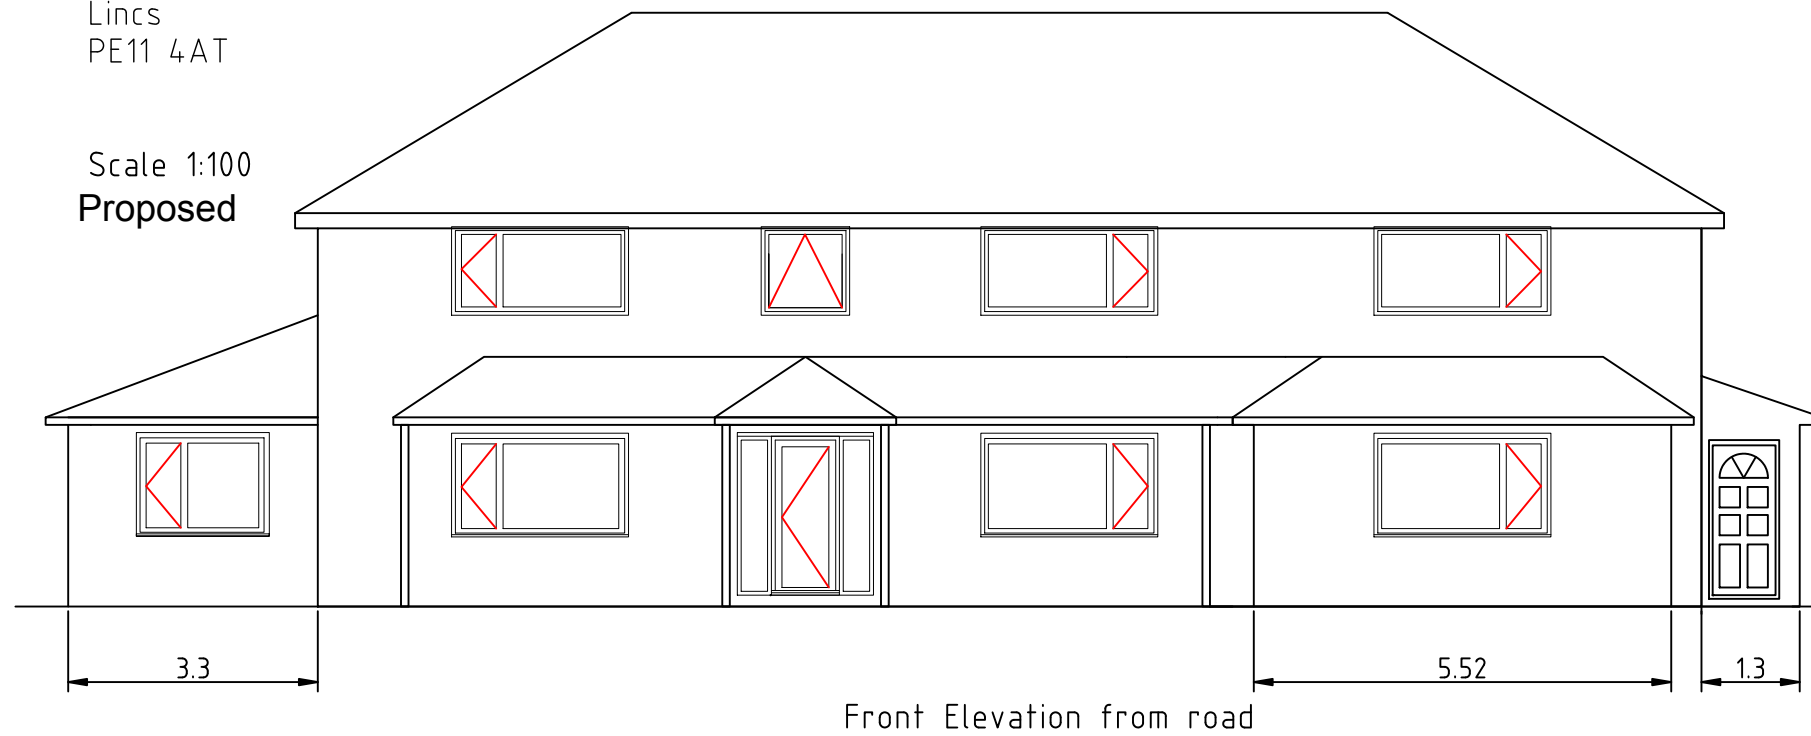

ProposedElevationFrontRear-006