


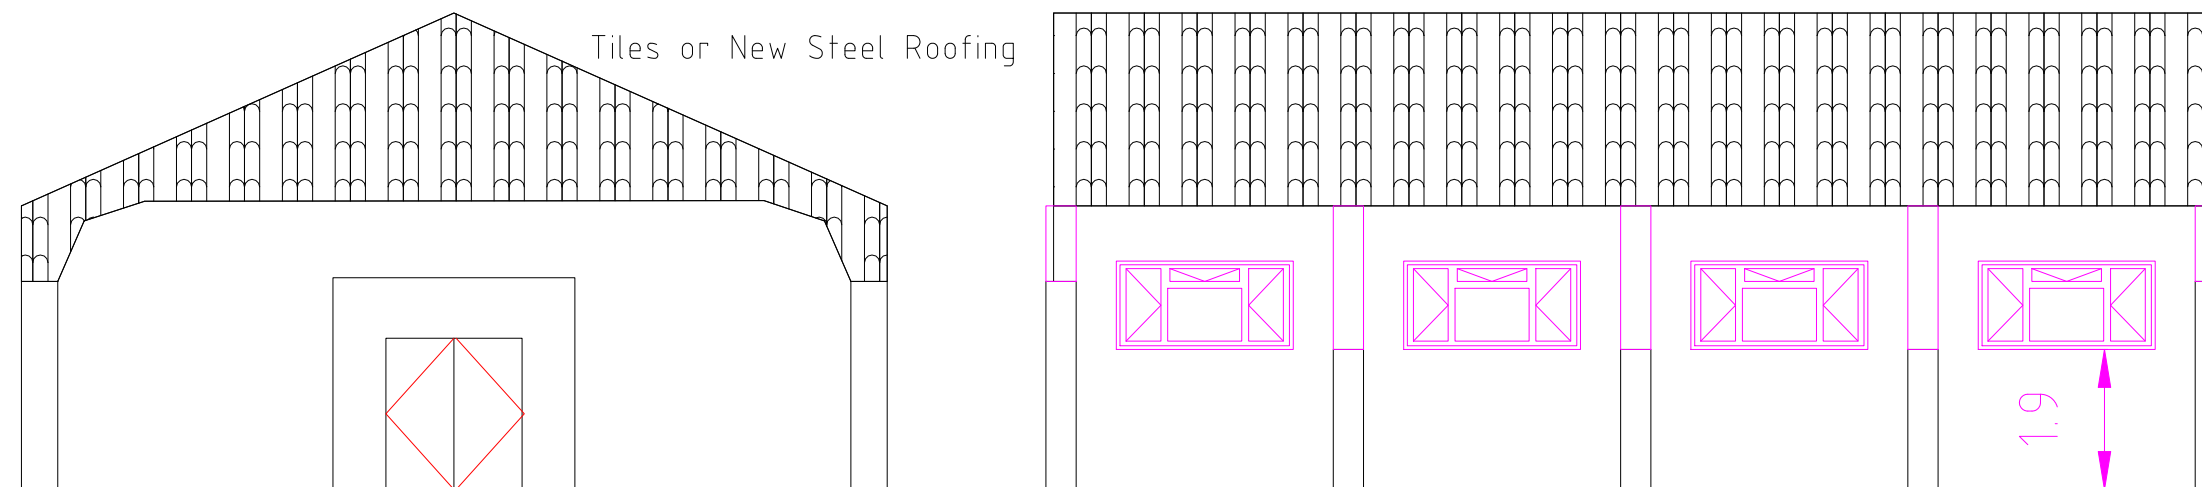

Left Hand End & Rear

Windows re-used from House

Site:
149 Stockhouse Lane
Surfleet
Spalding
Lincs
PE11 4AT

Barn / Workshop

Scale 1:100
Proposed

Workshop/Barn

The intention with the workshop/barn is to refurbish the present structure which is decrepit, leaks badly and is unsightly.

It is proposed the half cladding on the sides is replaced with block work to the eaves in the same type of blocks as are present on the lower half of the structure; if unavailable the walls will be rendered in a closely matching colour.

Depending on the structure of the roof skeleton it is proposed that the roof is tiled in the same tiles as the main residence roof or re-clad in new but similar steel sheeting; the present roof leaks and is some 35 years plus old and was second hand at the time.

To drastically improve the lighting inside the workshop it is proposed that the main residence window units are reused in the two long sides of the workshop. Presently no daylight is available inside the workshop. The intention of the proposed alterations are to provide a well lit and dry environment for the owners hobbies, machines and tools.