


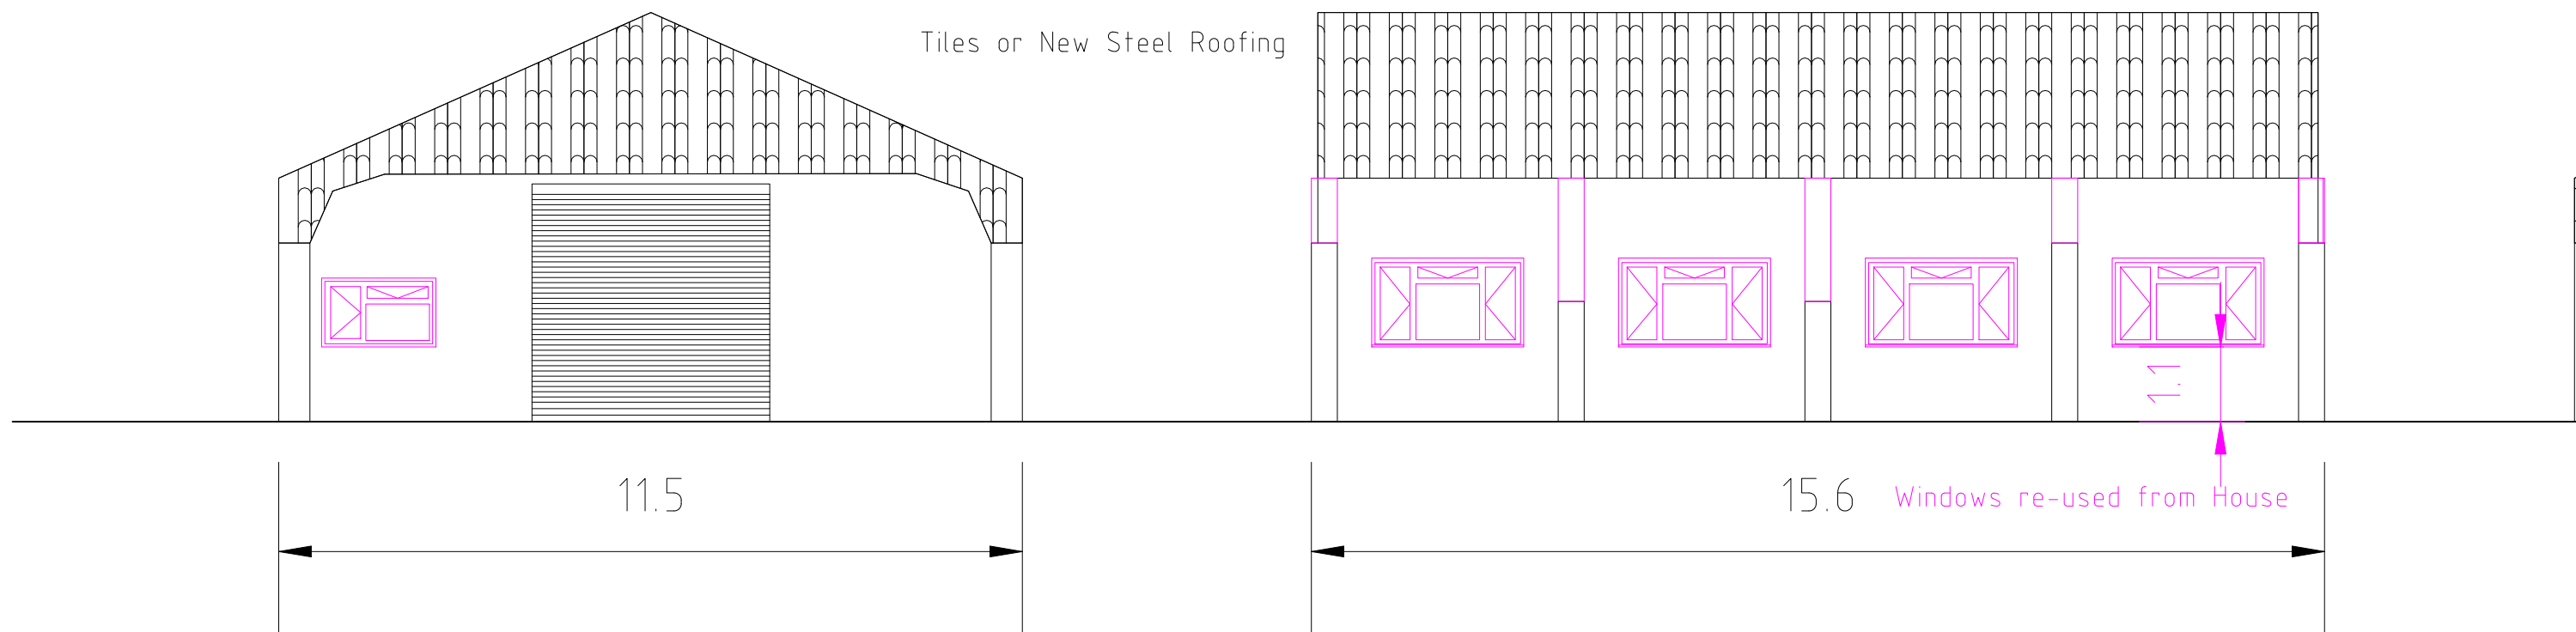

Right Hand End & Front & Plan
 Site:
 149 Stockhouse Lane
 Surfleet
 Spalding
 Lincs
 PE11 4AT

Scale 1:100
Proposed

Barn / Workshop

