
1

MR. FISHER, 38 THE RESERVOIR, SURFLEET. PE11 4DS


RE: RE ROOF.

EXSISTING BUILDING 1:100

FRONT ELL PLOT OVERVIEW

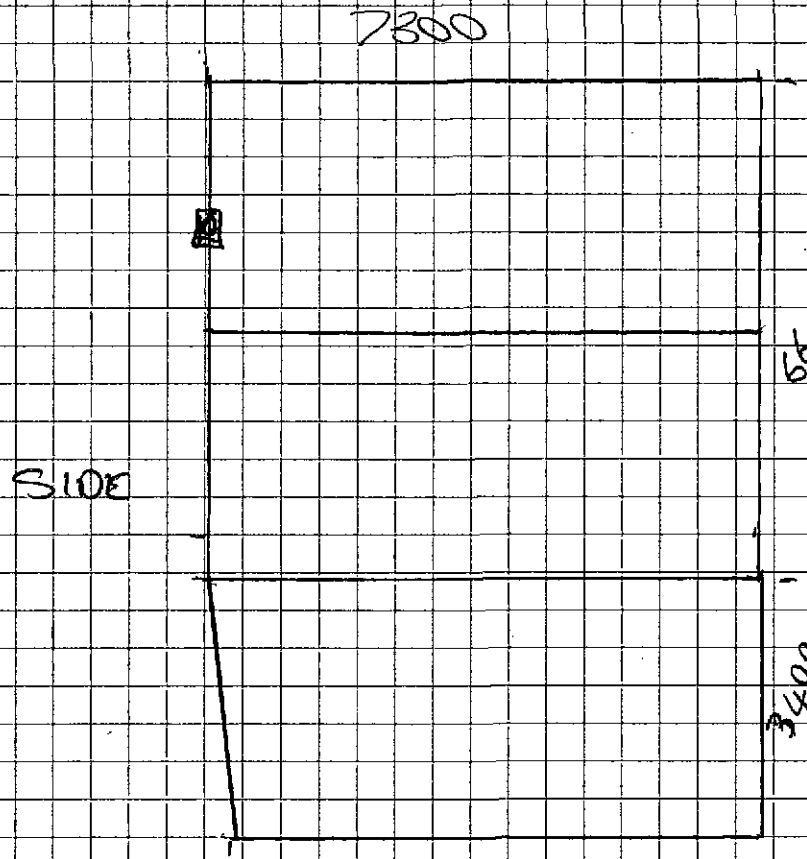

SHDC
Planning & Development
20 JAN 2011
Ref: 0040-11

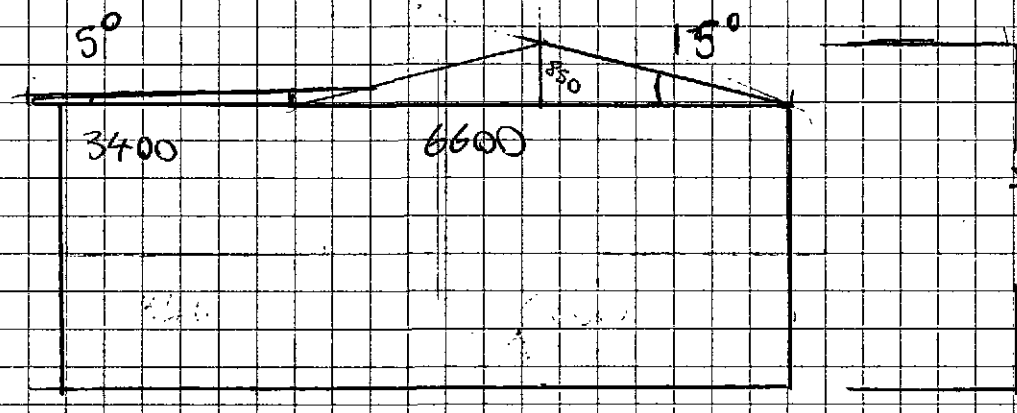


SIDE ELLEVATON


PTO

(2)

PROPOSED RE ROOF 1:100

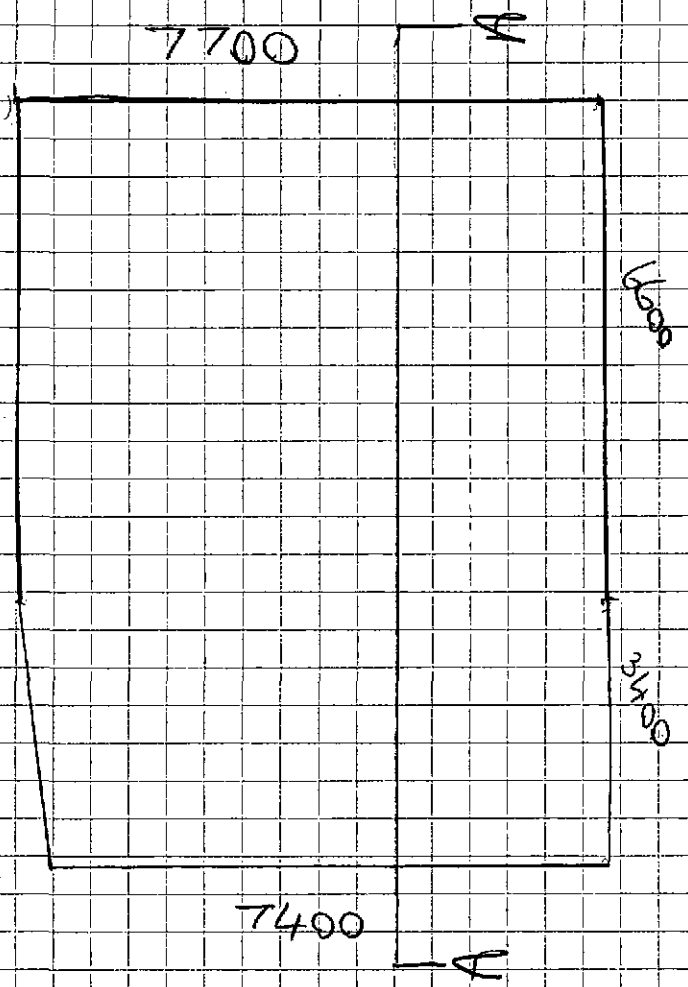

SHDC
Planning & Development
20 JAN 2011
Ref: 0040-11

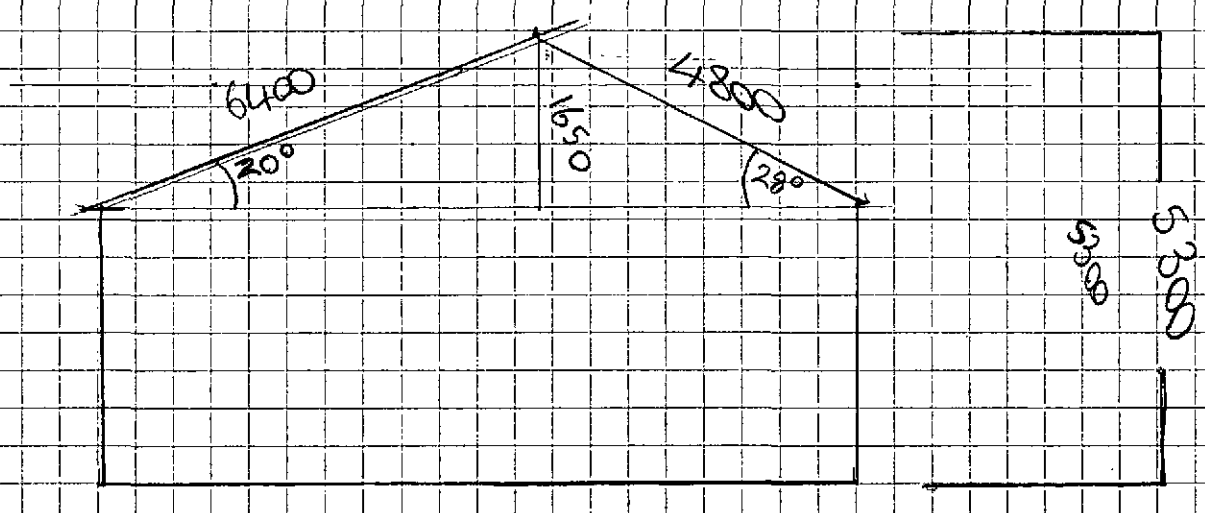


(3)

SECTION

DETAILED TIMBER DRAWINGS A-A

RAFTERS 125 X 50mm @ 500mm CENTRES EACH RAFTER IS NAILED TWICE AND FIXED TO PLATE WITH A 50mm GIRDER TRUSS CLIP.

OUTER WALL PLATES ARE TO BE ANCORED DOWN BY 1M 600mm GALVANISED RESTRAINT STRAP NAIL AT REGULAR INTERVALS.

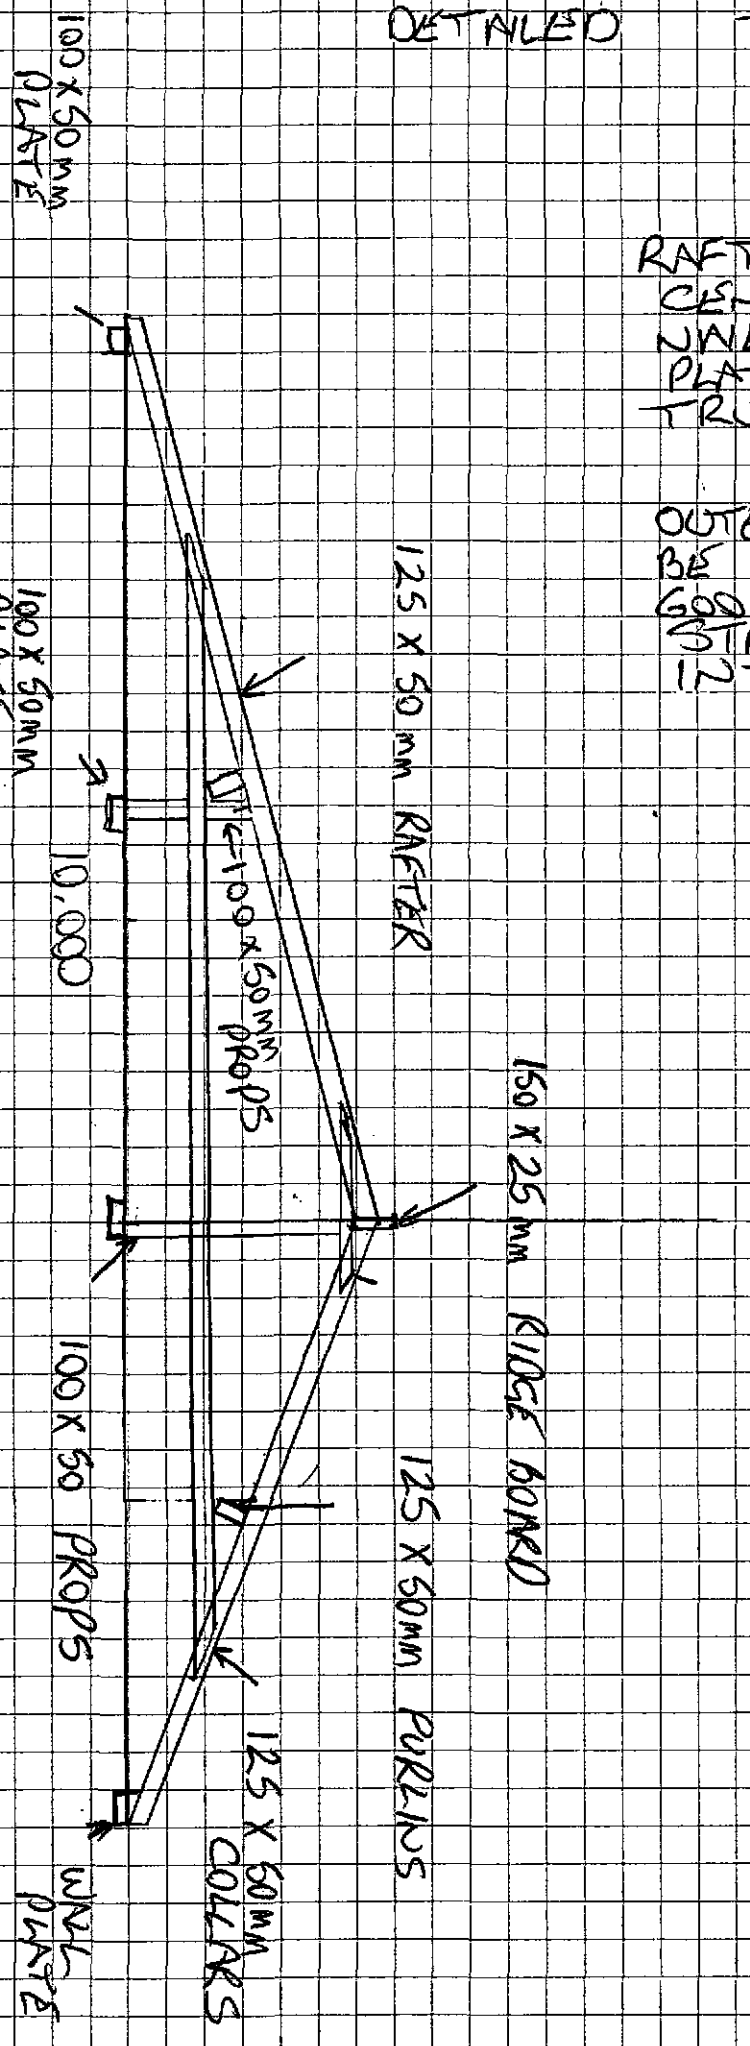

SHDC
Planning & Development
20 JAN 2011
Ref: 0040-11

N

The Boathouse

Riversend

Vernatts Bungalow

Grooms Cottages

Iceni Cottages

Three Rivers

Three Rivers

Planned Stable Bungalow

Drain

River Glen

Vernatt's Drain

SHDC
Planning & Development
20 JAN 2011
Ref: 0040-11

Scale
0 50 100m
1:1250

Welland & Deepings Internal Drainage Board
Reproduced from the Ordnance Survey Map Scale 1:2500 with the permission of the Controller of Her Majesty's Stationery Office. Crown Copyright reserved.
Licence No. AL550701
Date 24.2.10

PLAN 2