


Lodge - 112 approx

HL 4.85


LL 3.500




s east

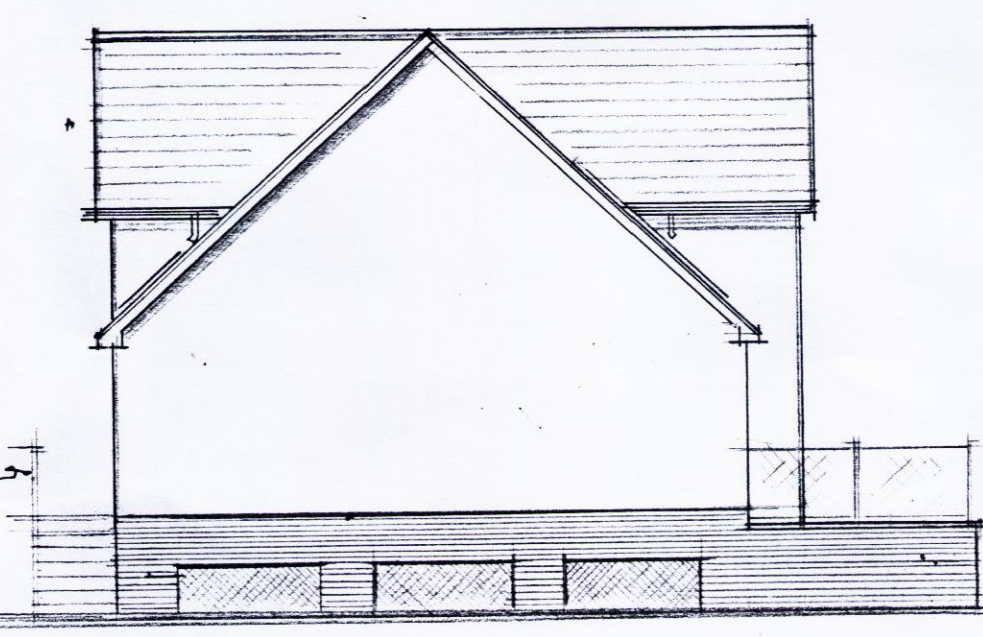

s west

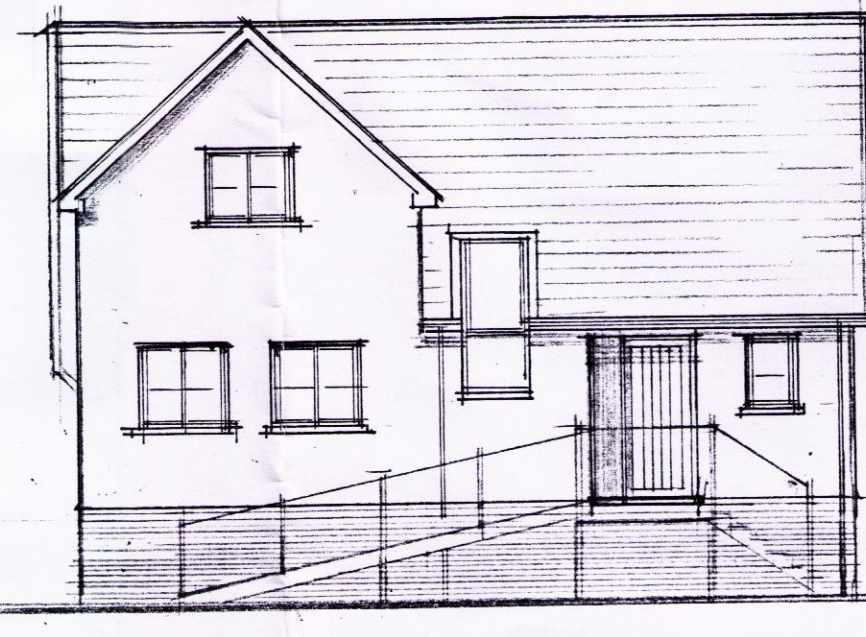

n west

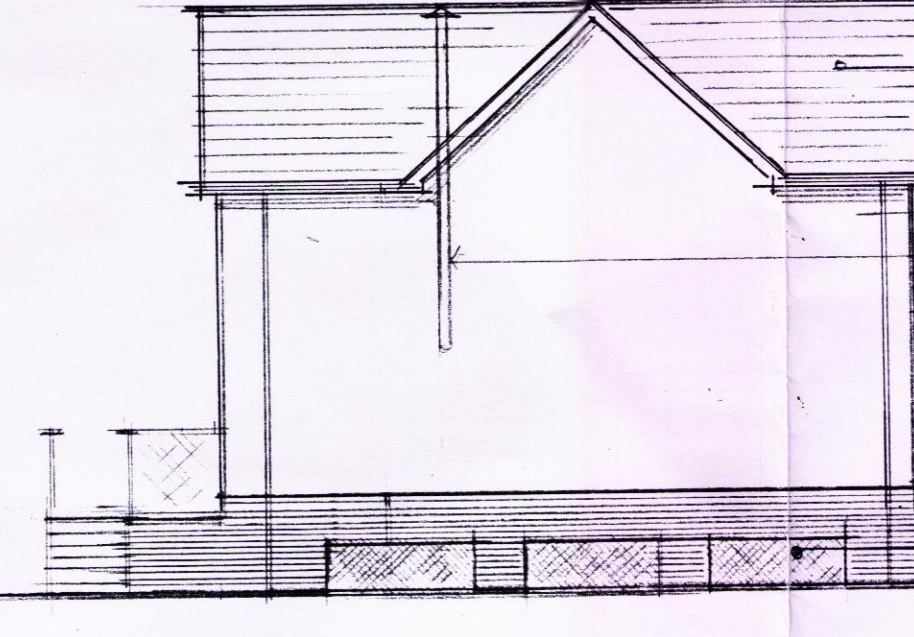

n east

element of similar slate roof covering

Render finish to walls.


5/5 thin slip flue.

Windows/doors to be anthracite grey double coated aluminium


Blue brick below dpc.

Cast iron grills to openings

Glass balustrade with SS supporting frame

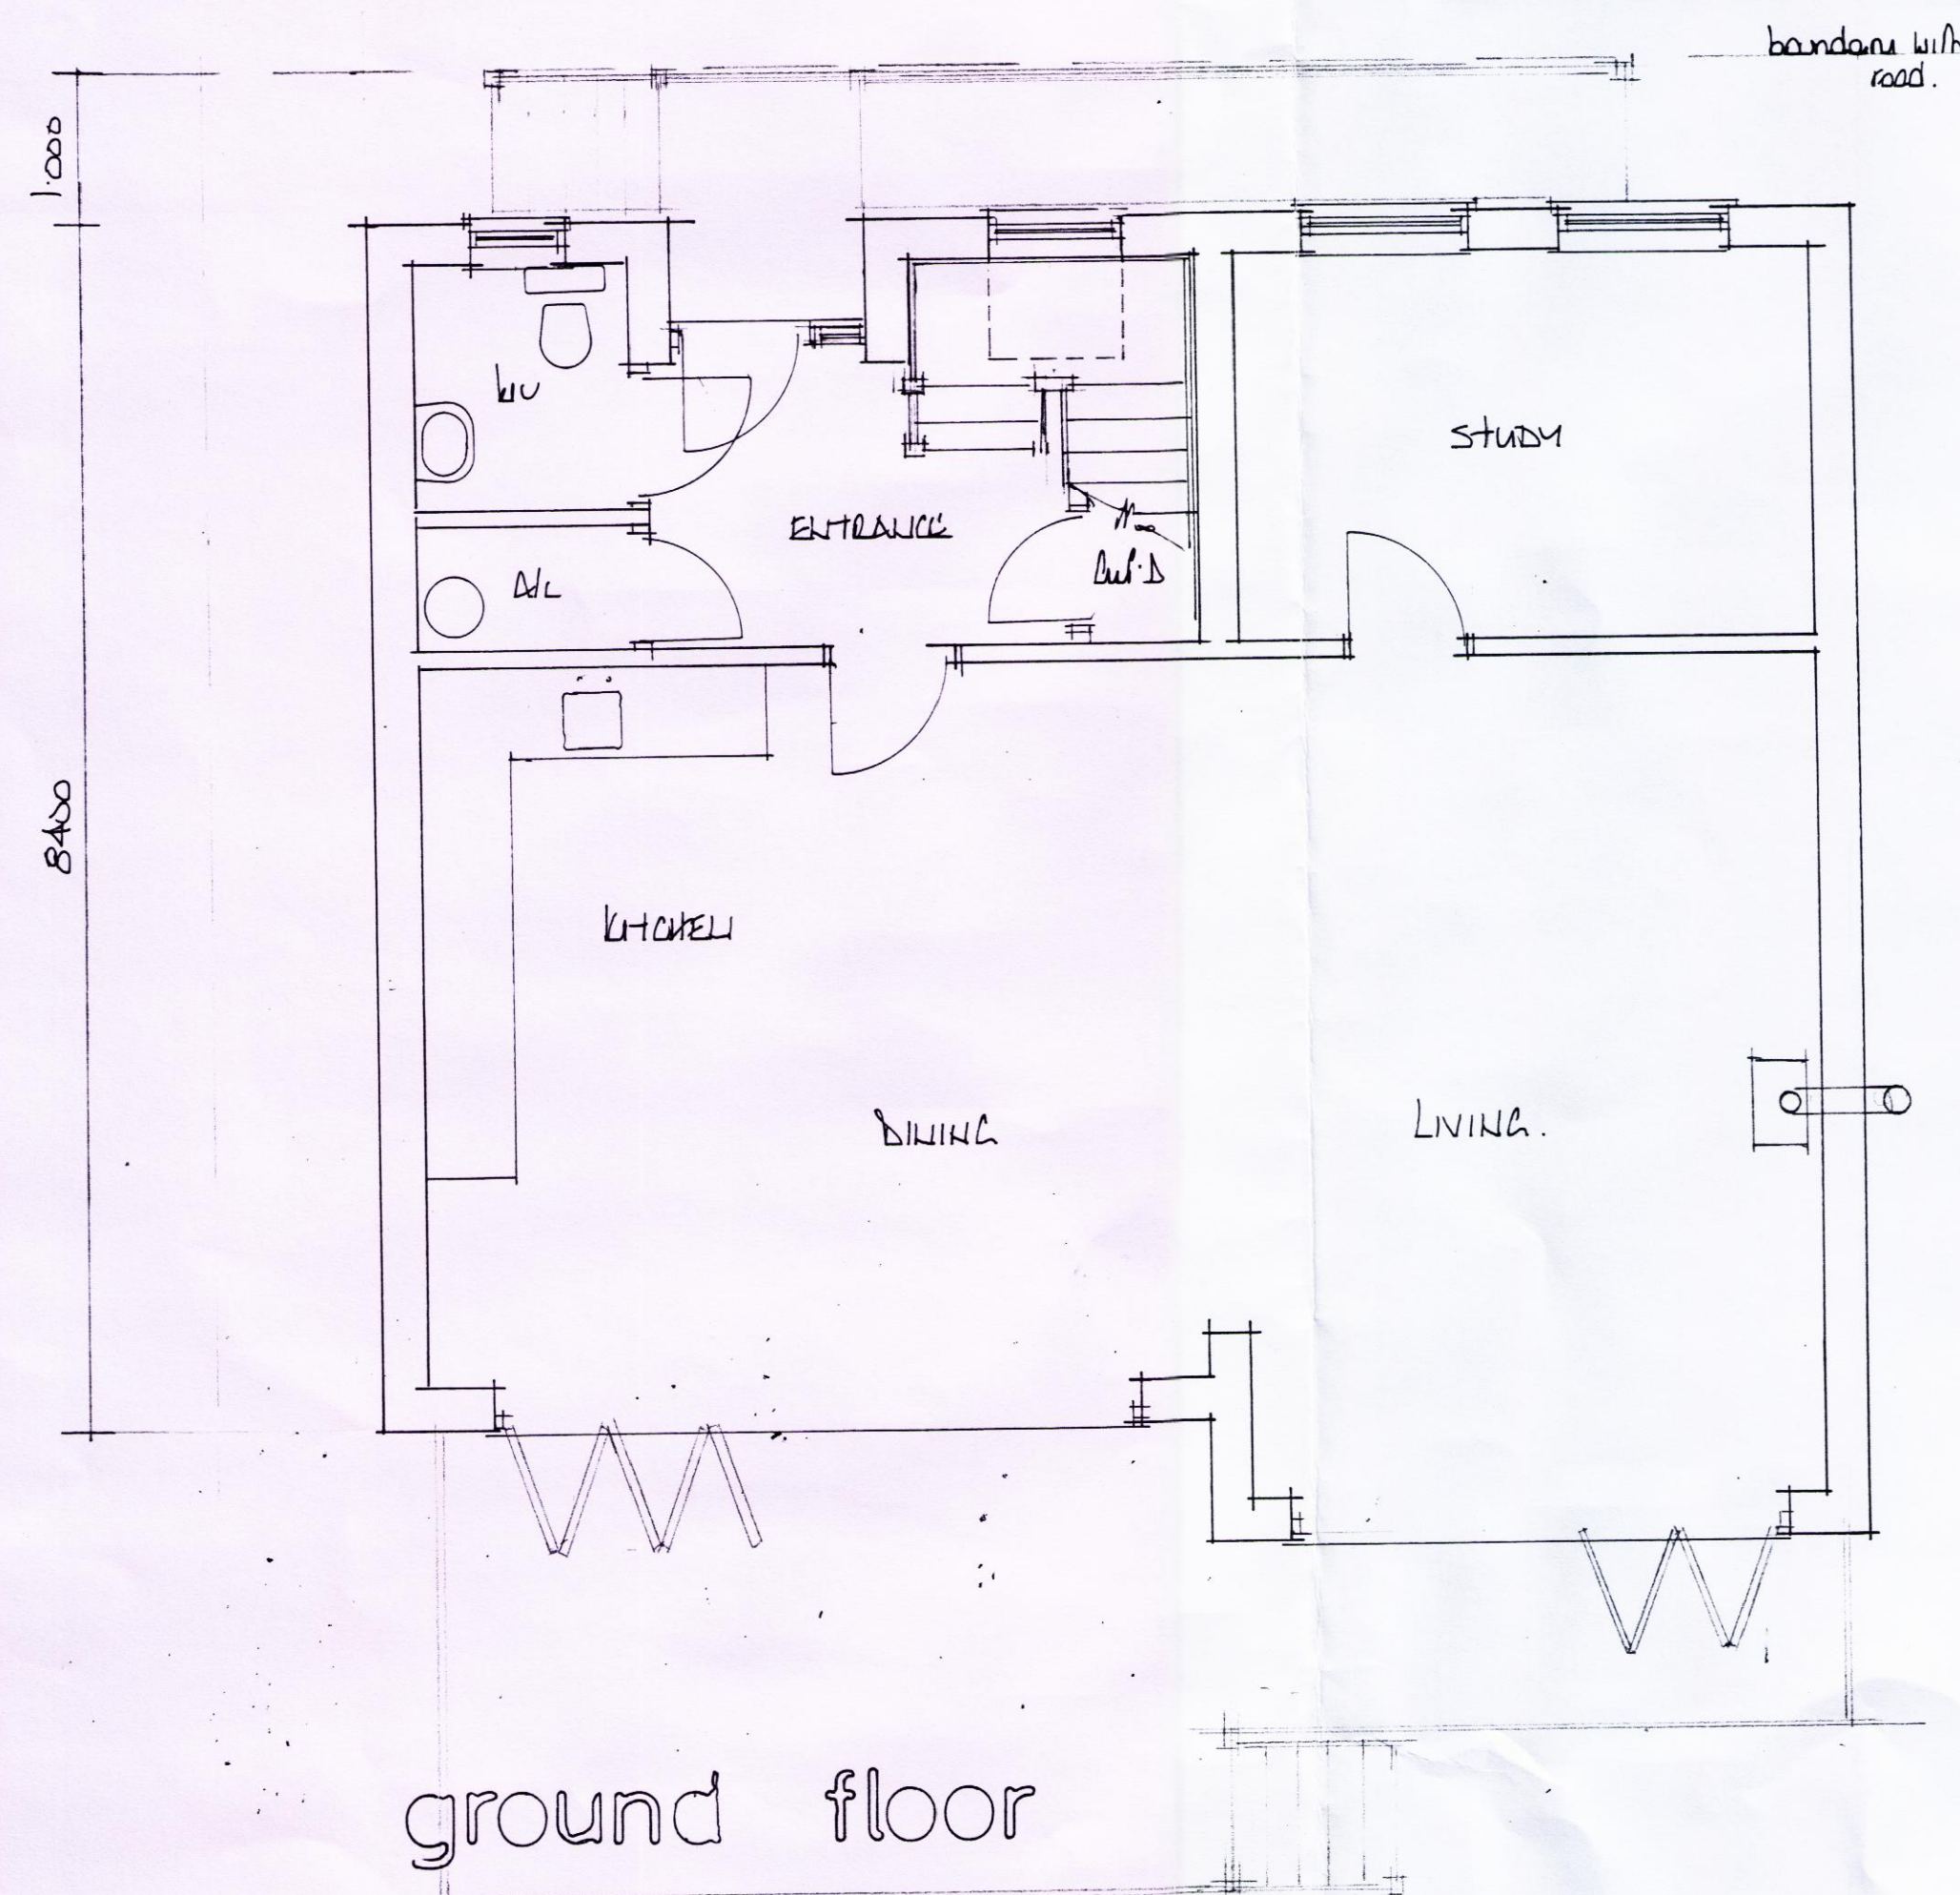

ground floor

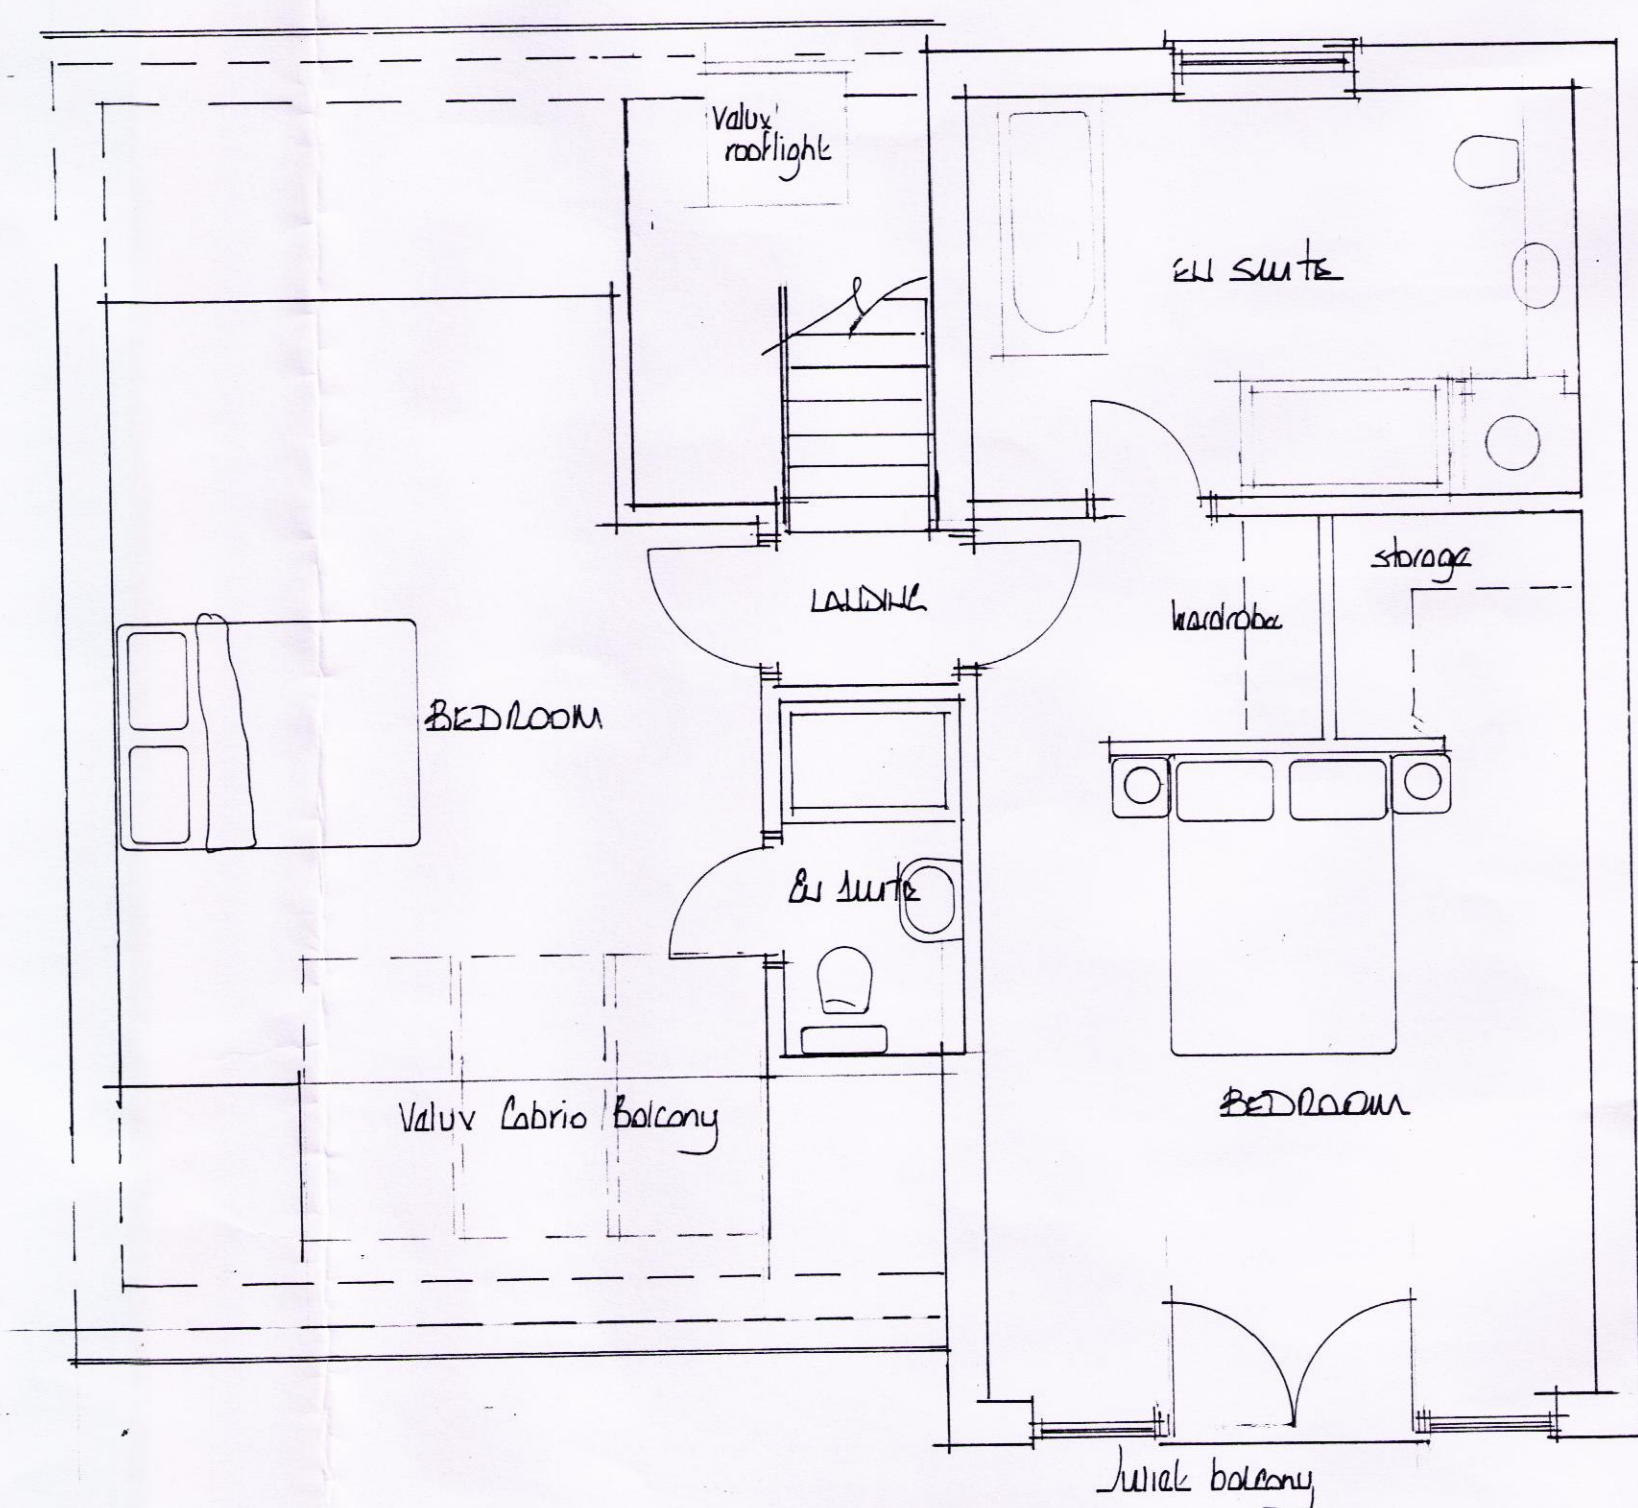

first floor

EAST MIDLANDS DESIGN ASSOC.

Architectural Consultants

Willow Lodge
Horseshoe Road
Spalding
Lines
PE11 3JA

Tel/fax :- 01775 767968
Email :- willowlodge@talktalk.net
Mobile phone :- 07710815044

Client
MR & MRS BOOTHMAN

Project
REPLACEMENT DWELLING AT
14 THE RESERVOIR
SPALDING
PE11 4DJ

Drawing
PLANS & ELEVATIONS
AS PROPOSED

Scale
1:50 - 1:100

Date
MAY 2019

Dwg No.

1163/01

Drawn
REV