


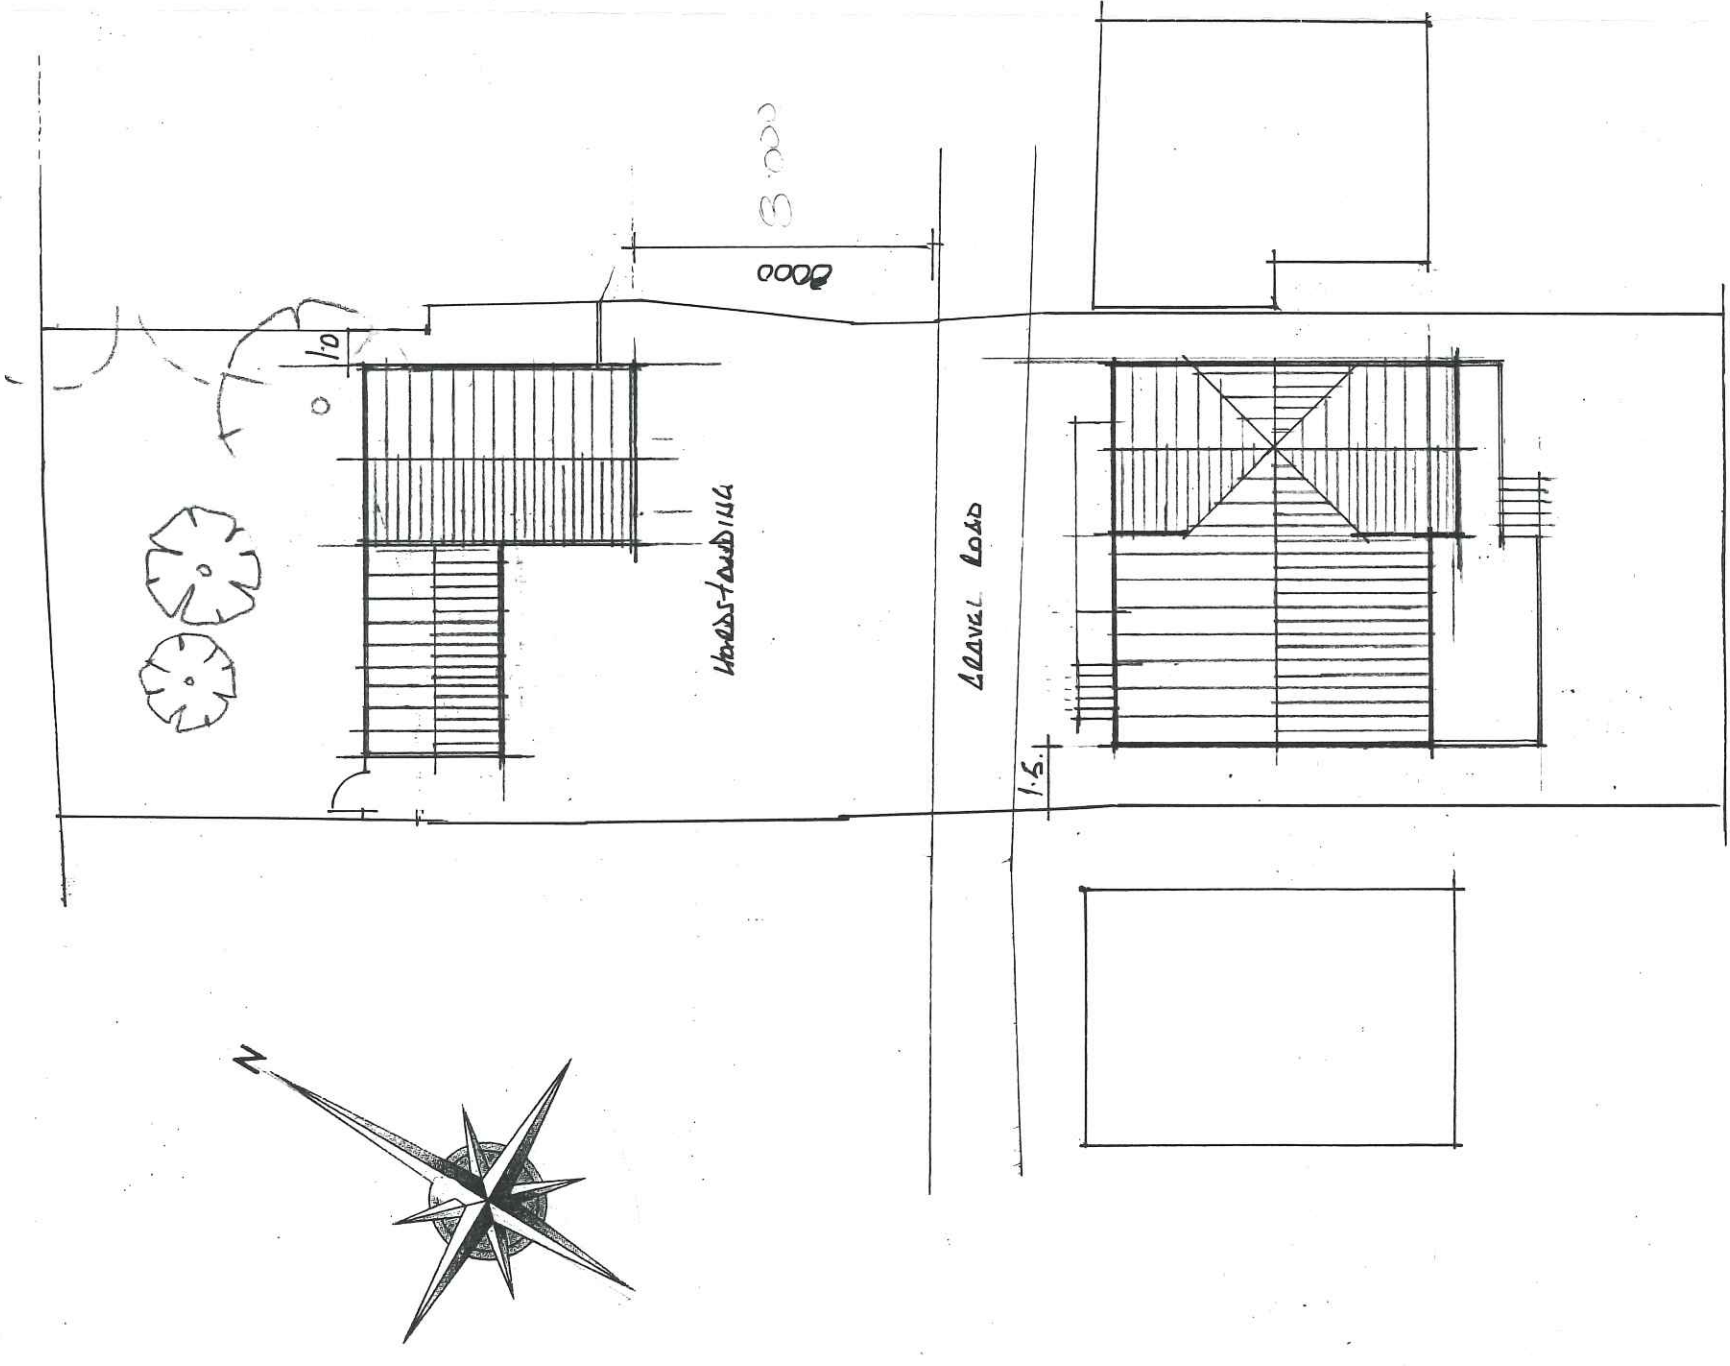

EAST MIDLANDS DESIGN ASSOC.

Architectural Consultants

Willow Lodge
Horseshoe Road
Spalding
Lines
PE11 3JA

Tel :- 01775 767968
E:mail :- willowlodge@talktalk.net
Mobile phone :- 077710 815044

Client
Mr R Boothman

Project
Replacement dwelling at
14 The Reservoir
Surfleet
PE11 4DJ

Drawing
Block Plan

Scale
1 : 200

Date
January 2015

Drawn
AL

DWG No.
REV

1163/03

OVER LLEN.