
Ashwood Homes ~ Proposed Residential Development

Station Road, Surfleet.

Landscape Proposals. ~ 1:200 at A1 ~ Sheet 1 of 2 ~ November '19.

SRS/LA1

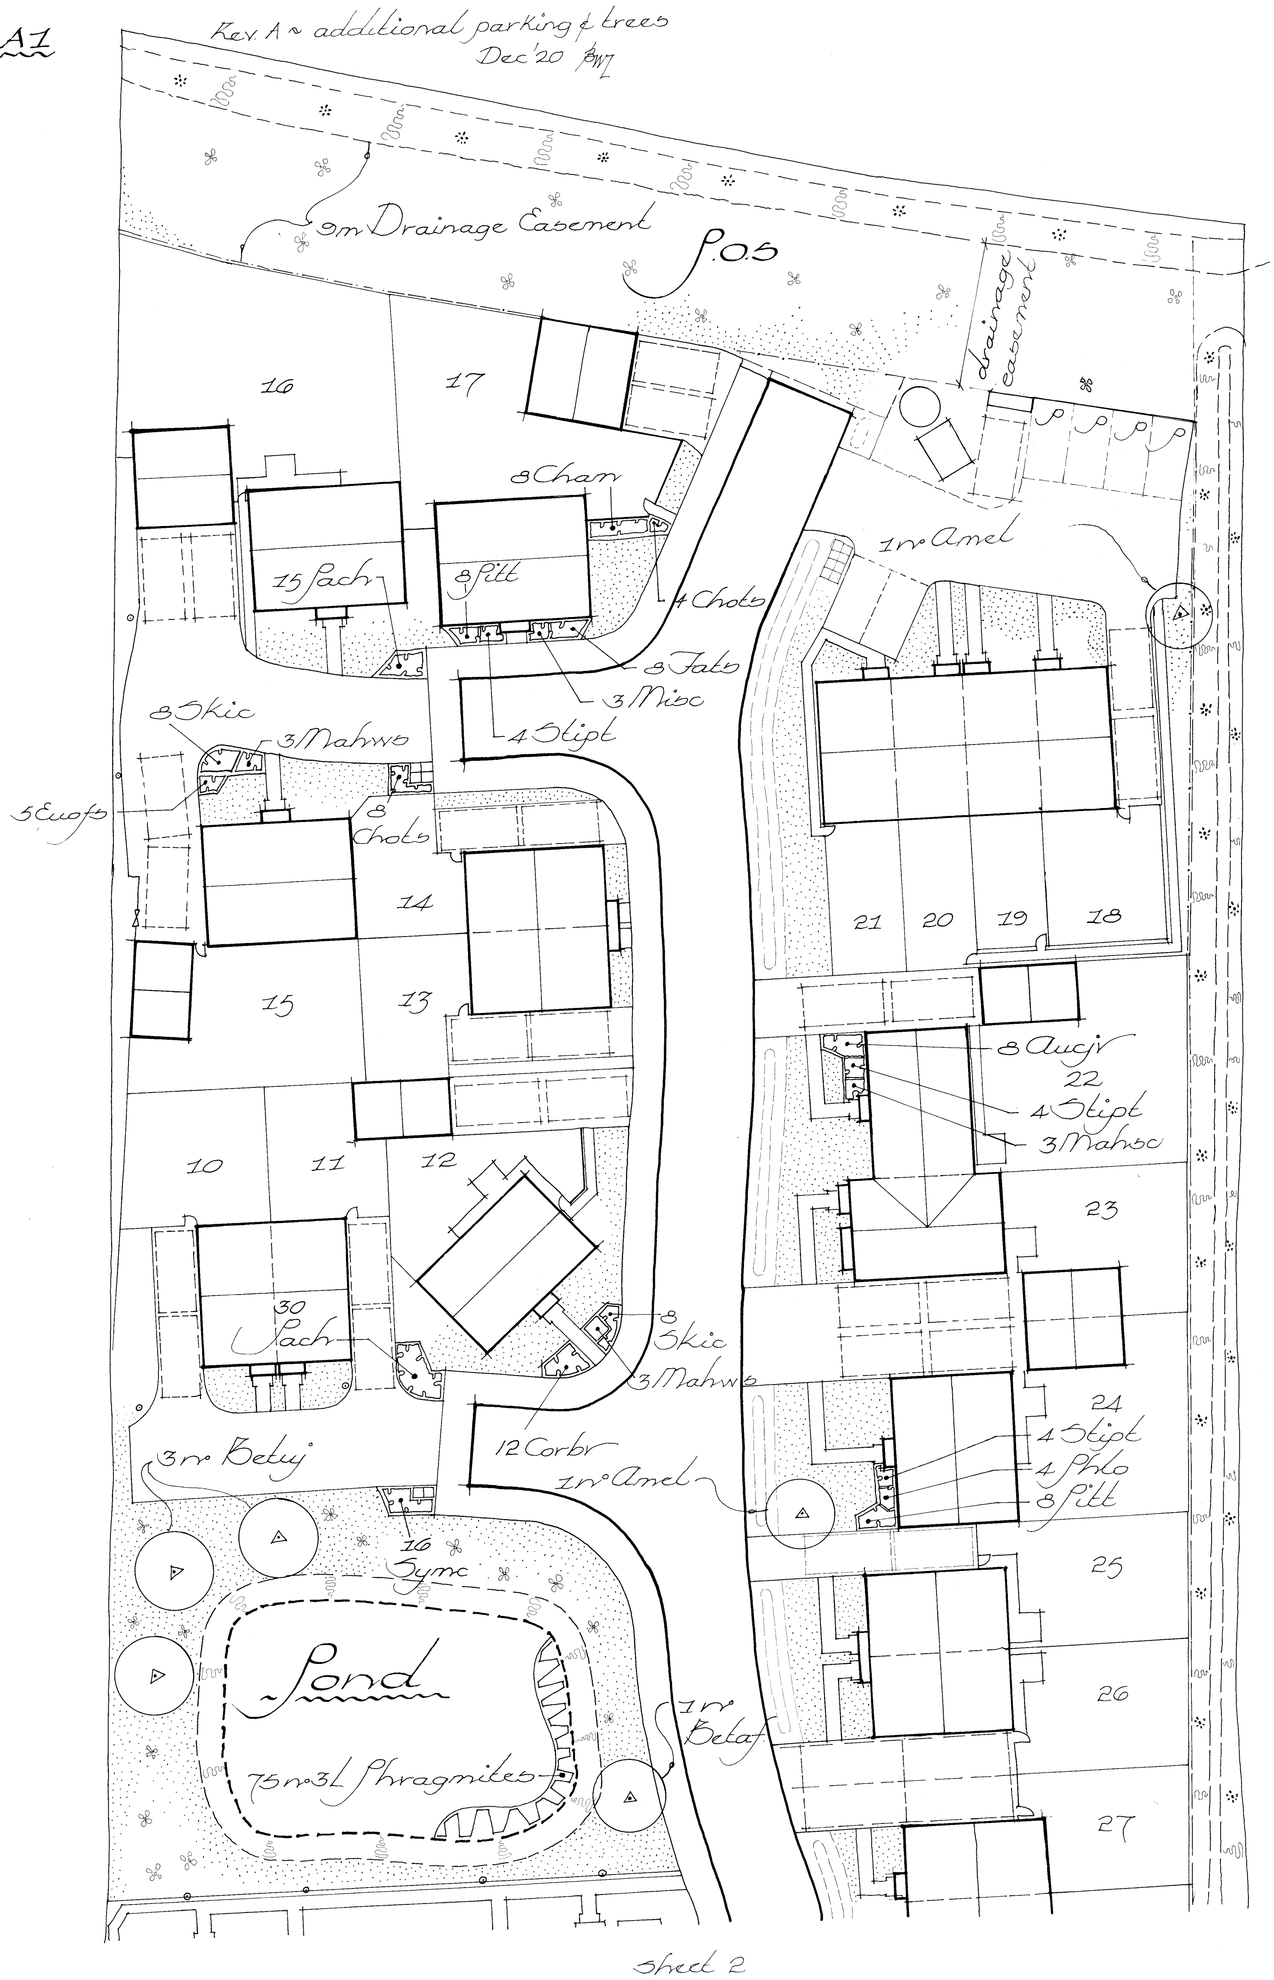

Sheet 2