


87, STATION ROAD, SURFLEET, SPALDING, PE11 4DB

Supplied by: www.ukmapcentre.com

Serial No: 278886

Centre Coordinates: 526099, 328662

Production Date: 25/01/2024 20:16:11

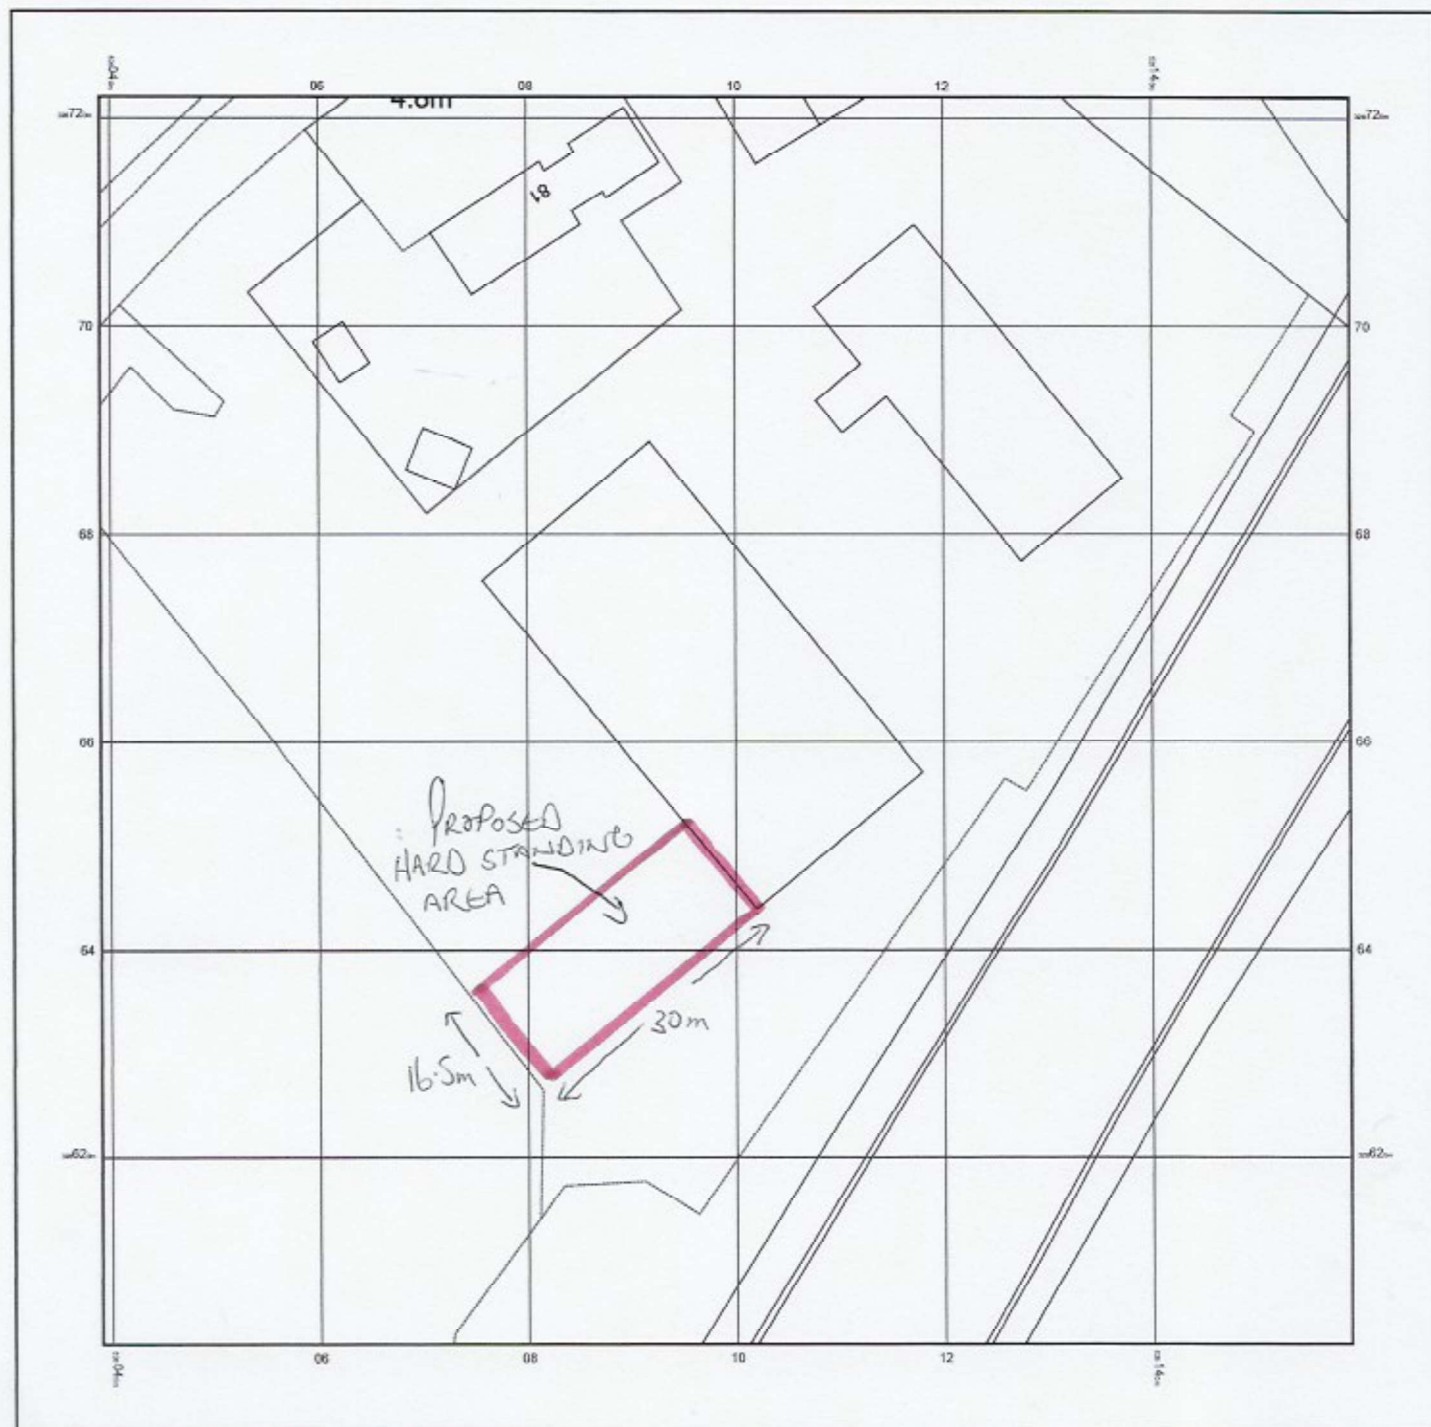

© Crown copyright and database rights 2024 Ordnance Survey 100048957. The representation of road, track or path is no evidence of a boundary or right of way. The representation of features as lines is no evidence of a property boundary.

0m 1cm = 5m 25m

Scale 1:500