


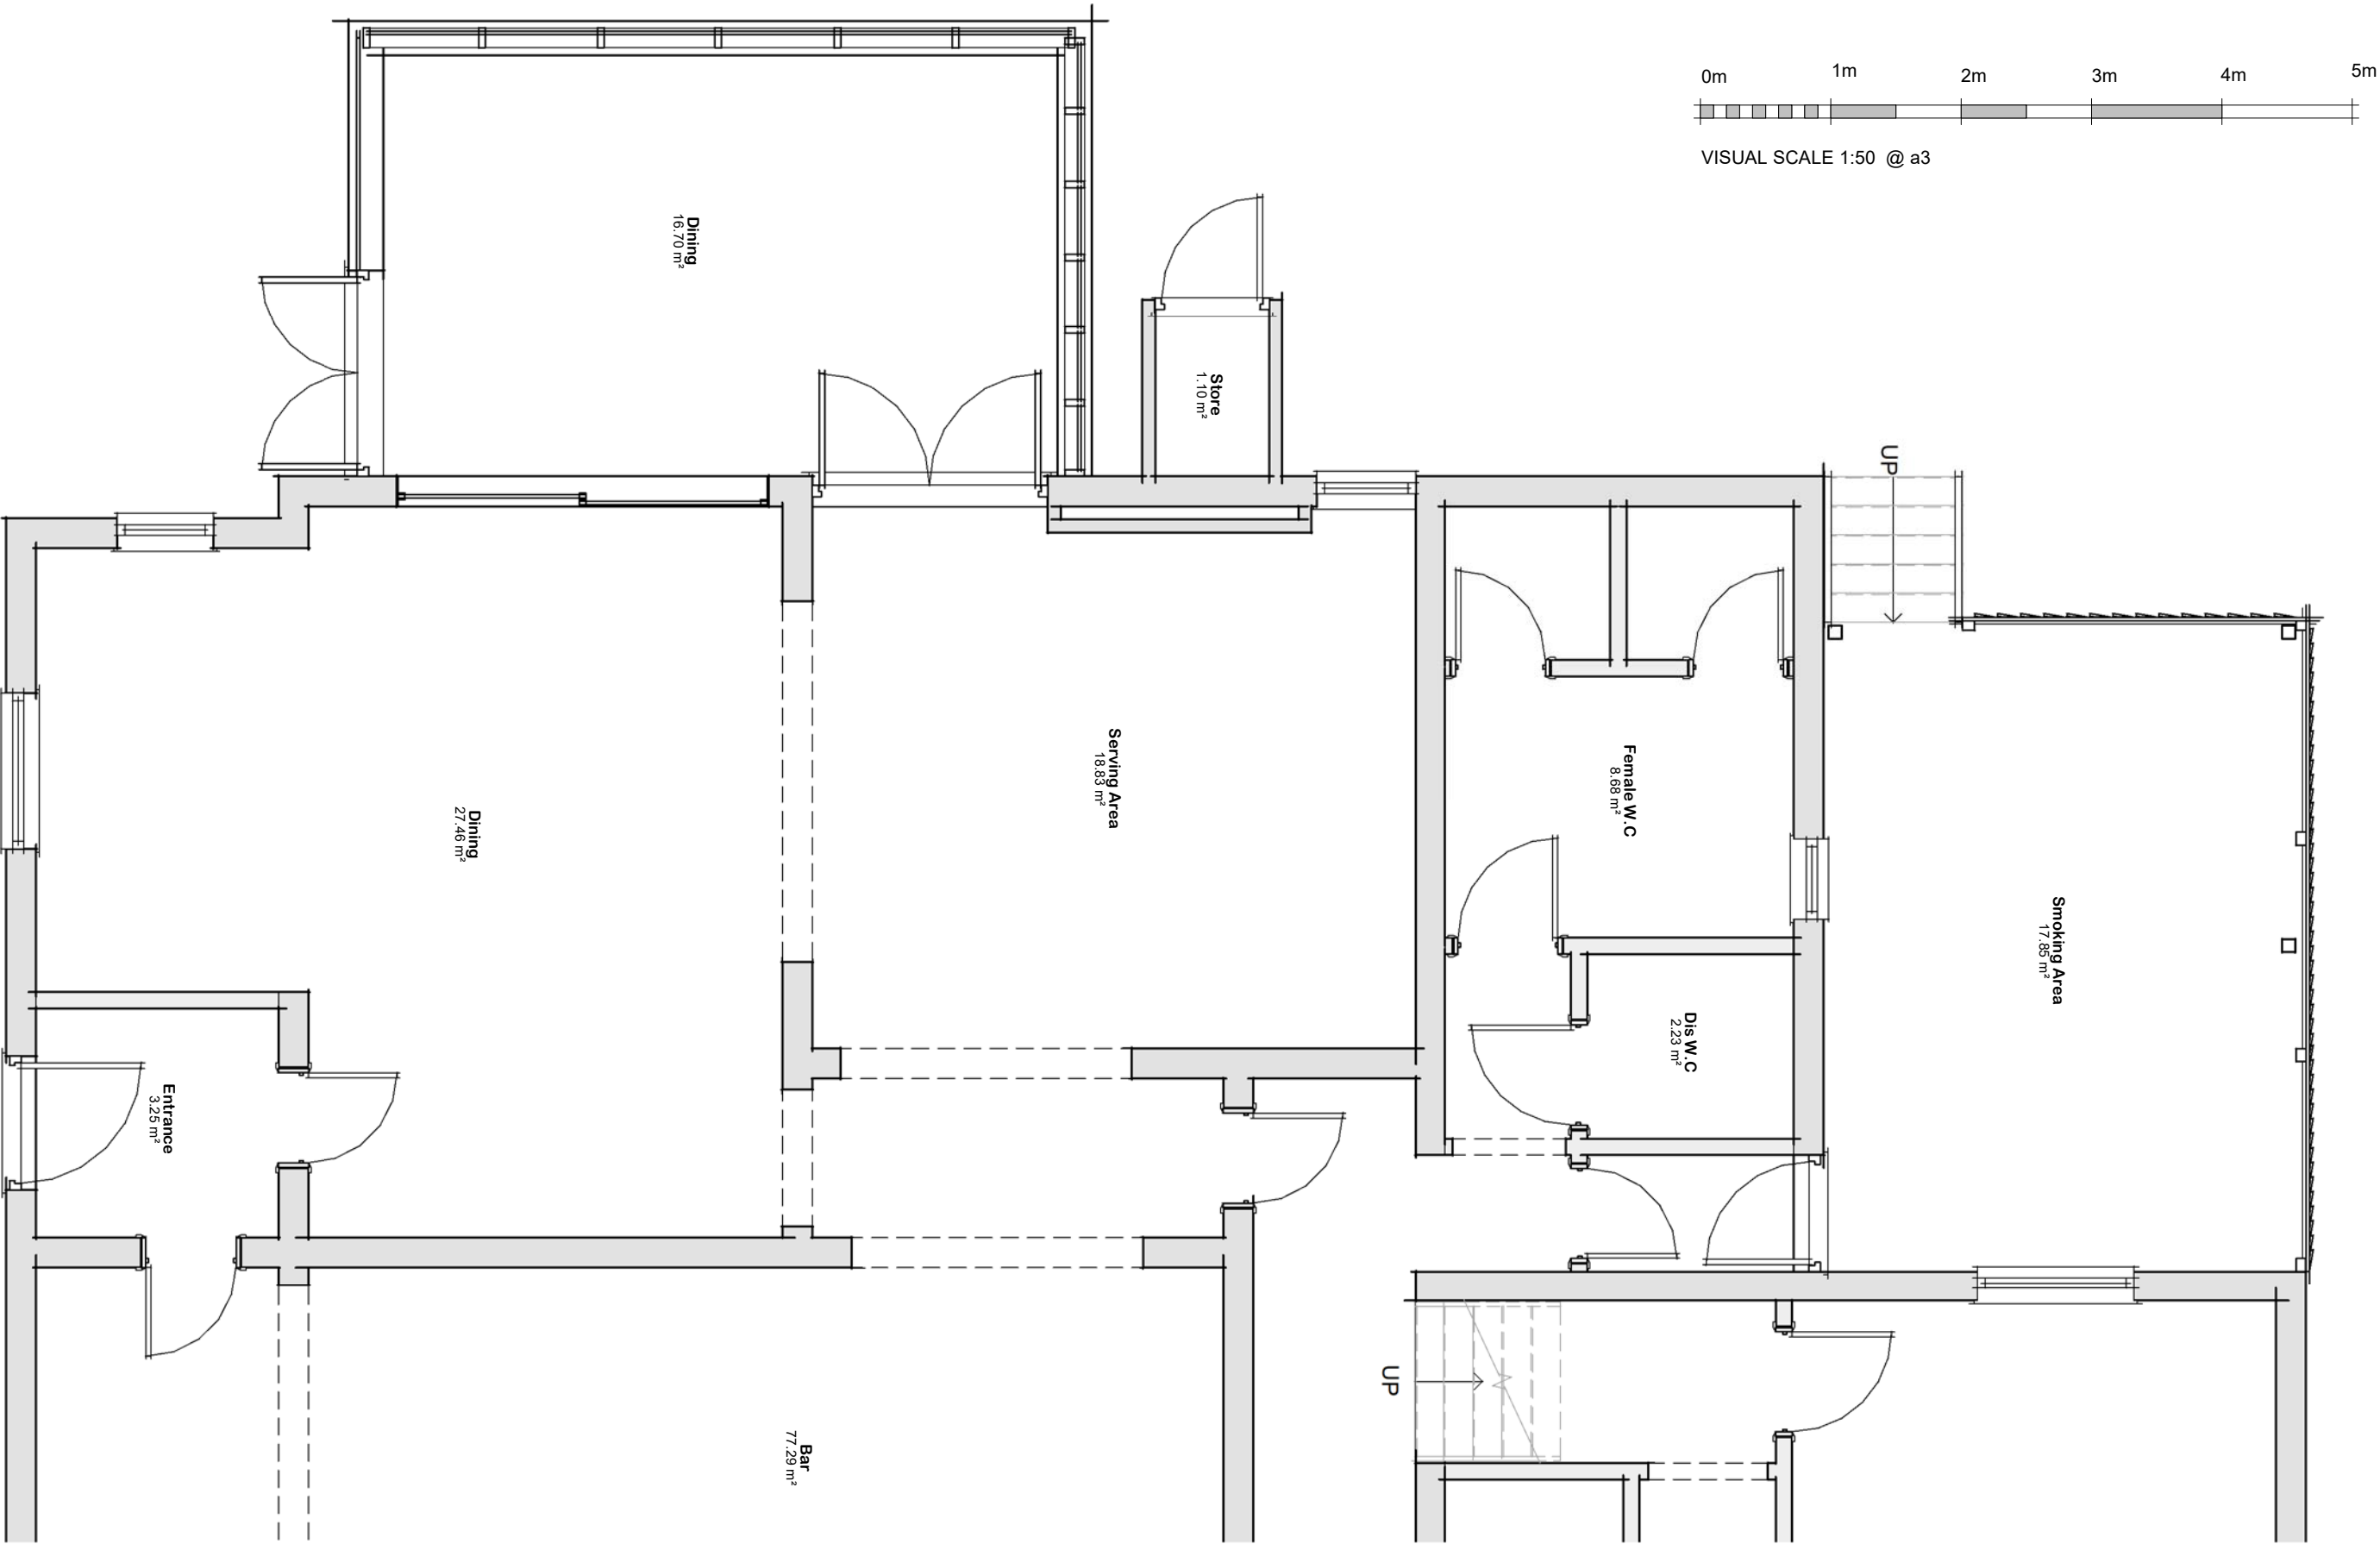

Existing Floor Layout

Drg No 2854 - 03