


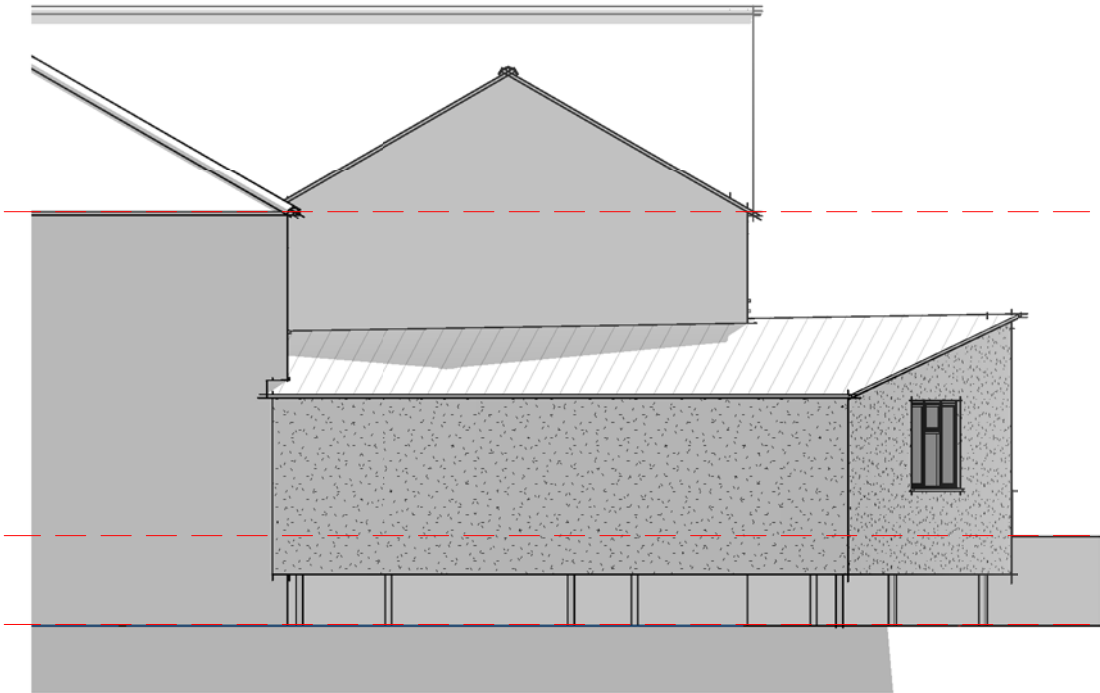


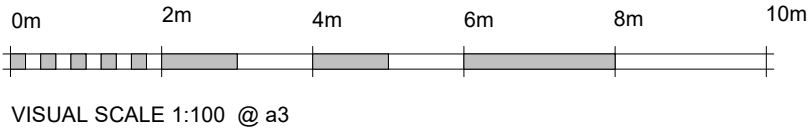

Elevation 03 – Rear
1 : 100

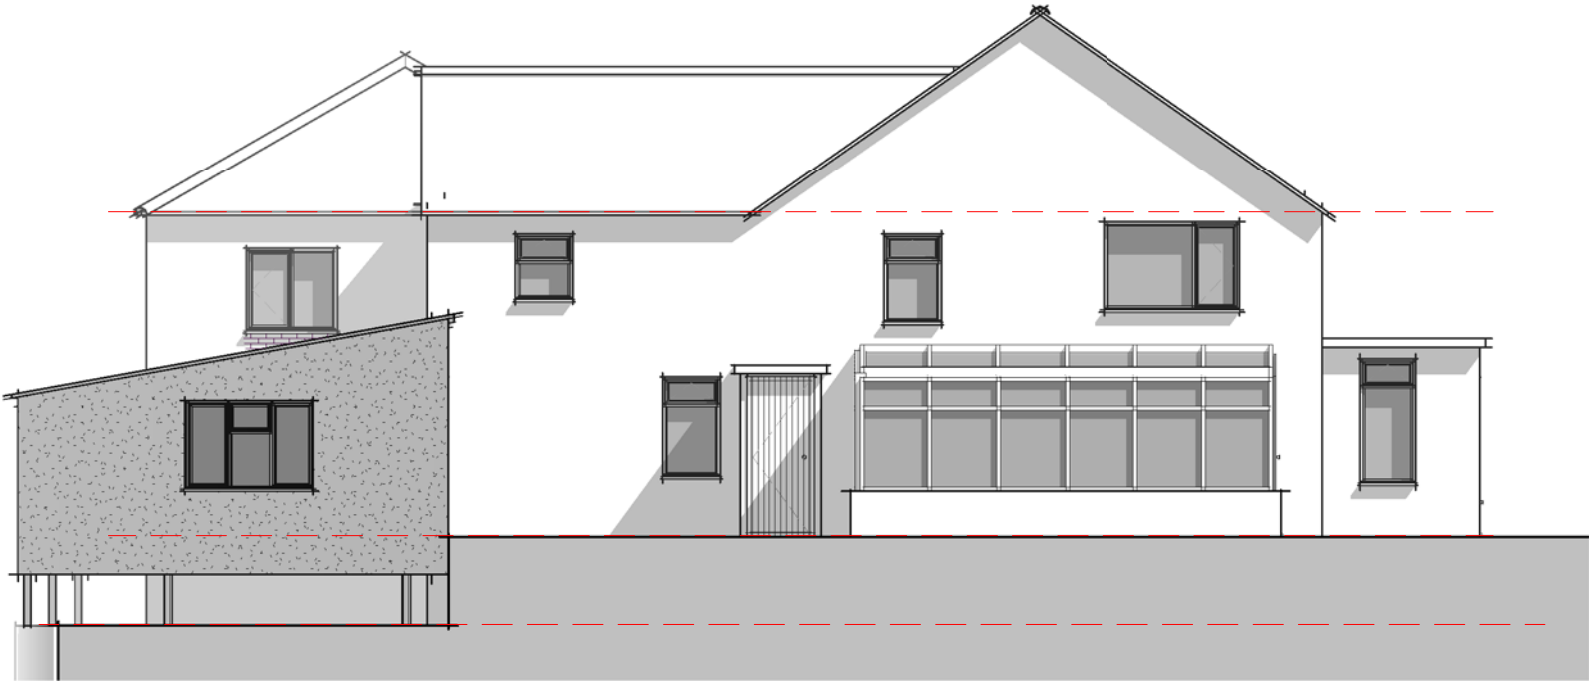

Elevation 04 – Left
1 : 100

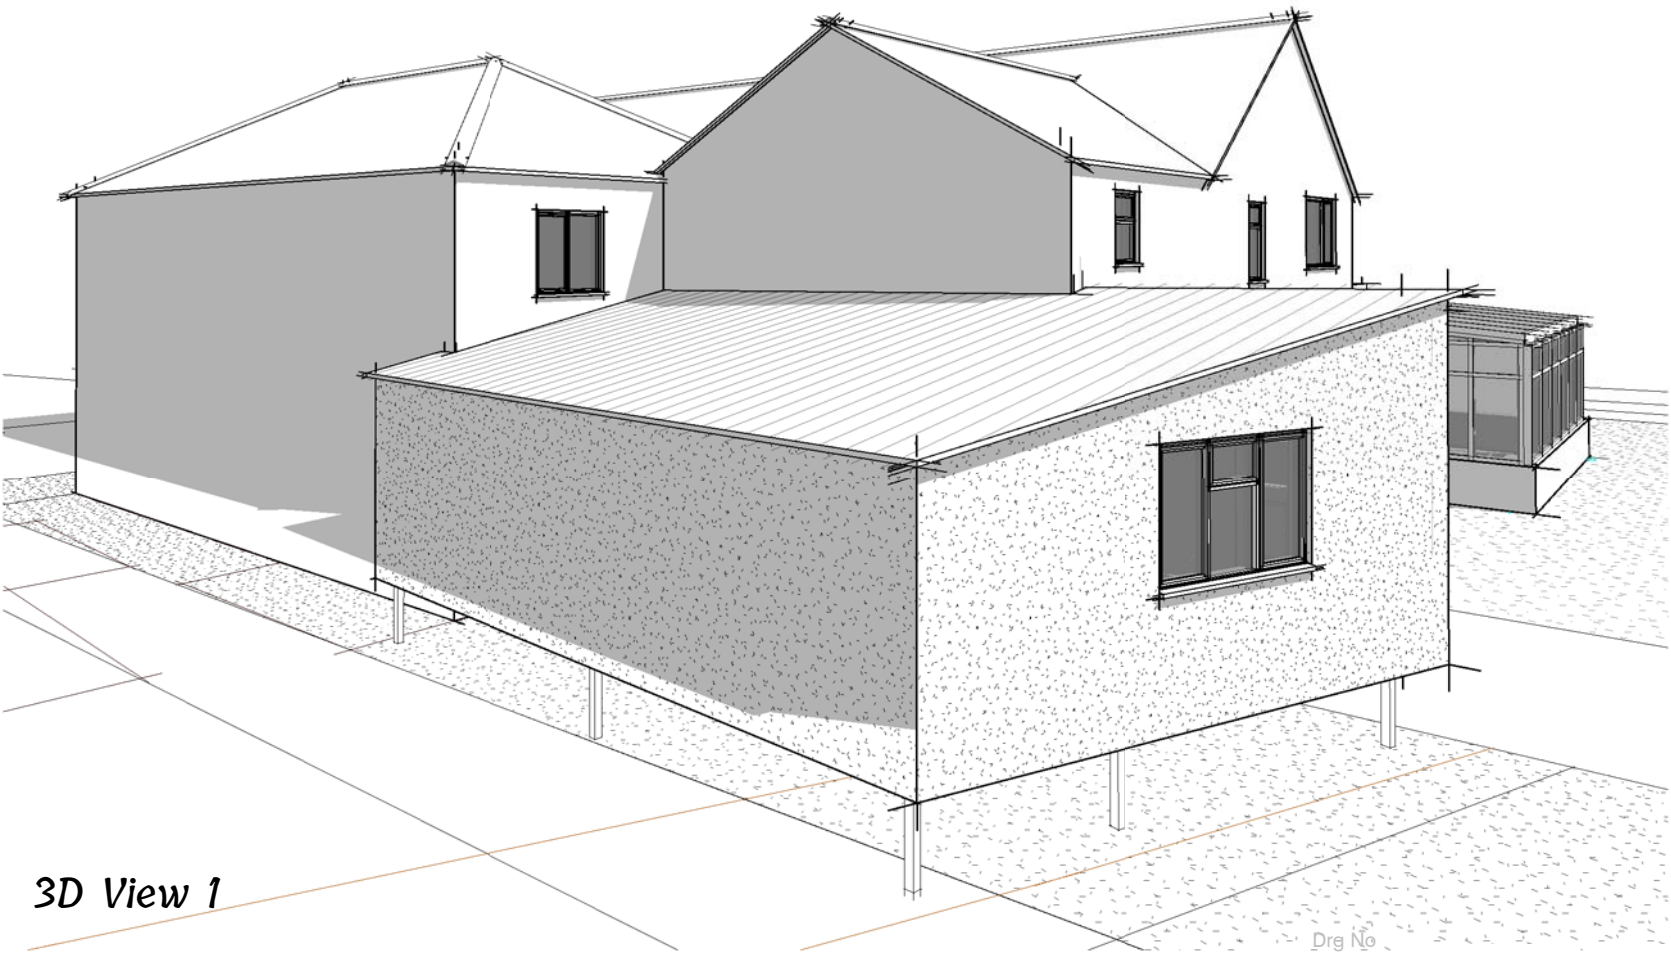

3D View 1