


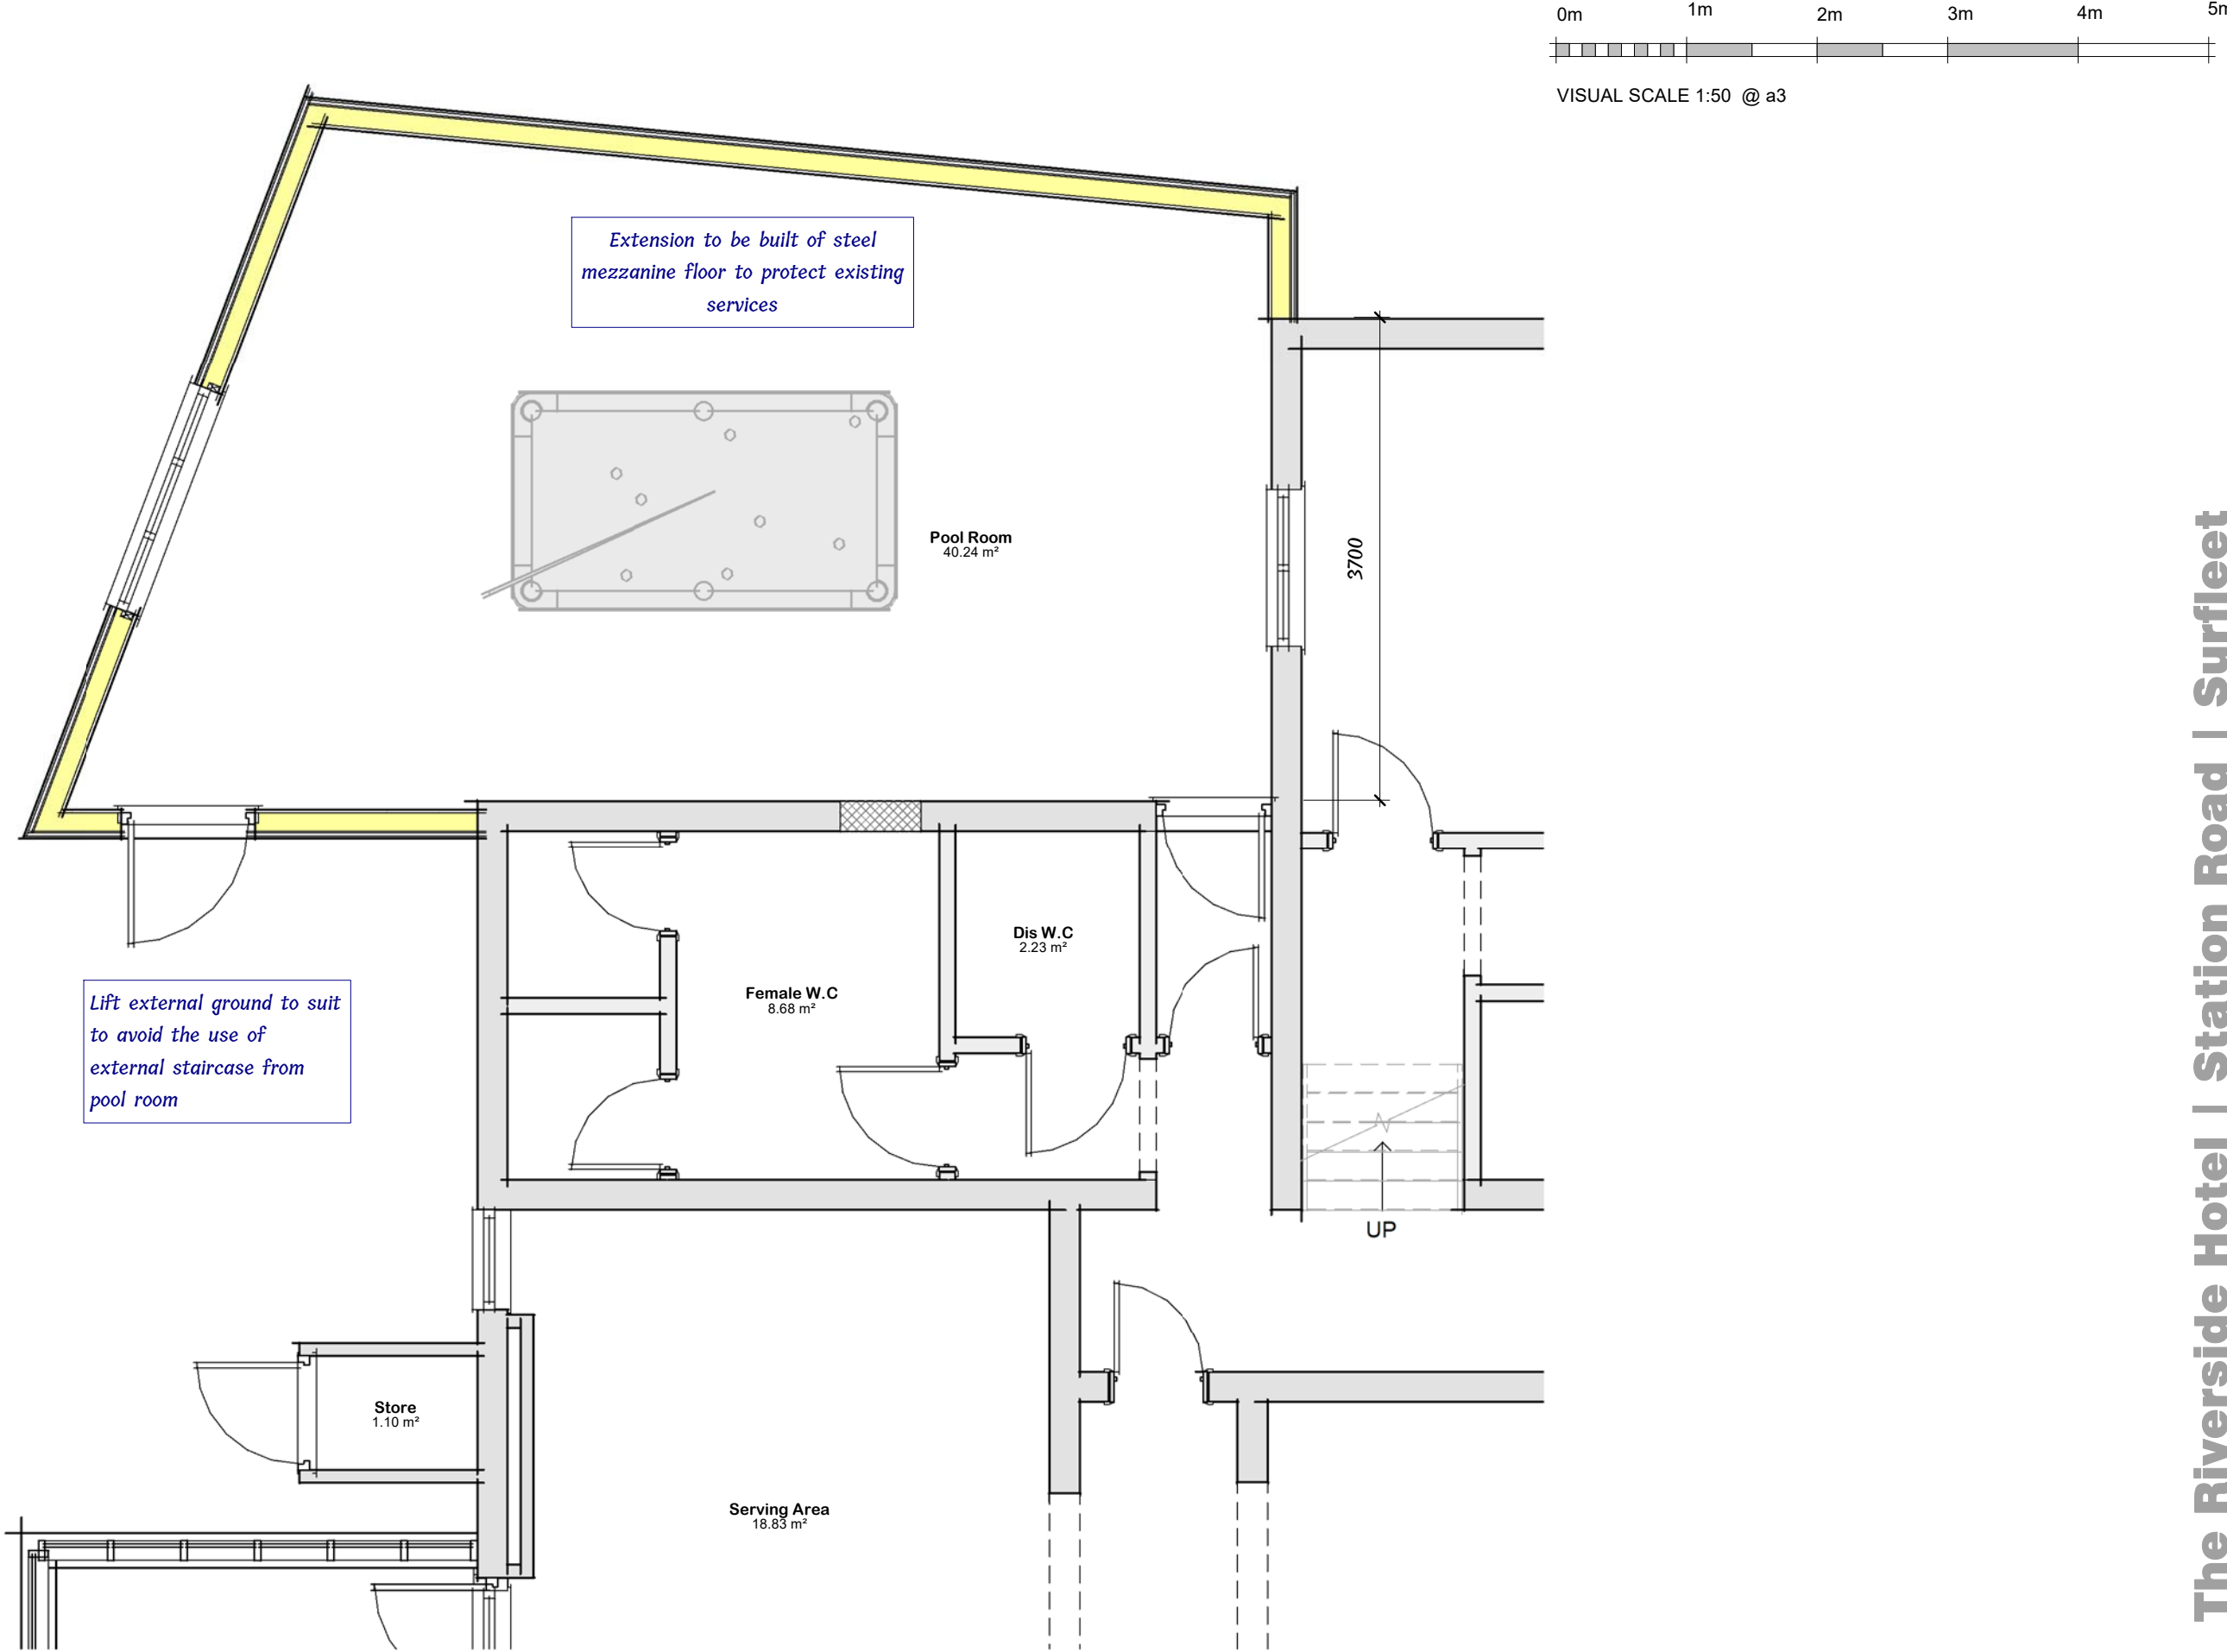

Proposed Floor Layout

Drg No
2854 - 06 rev B