




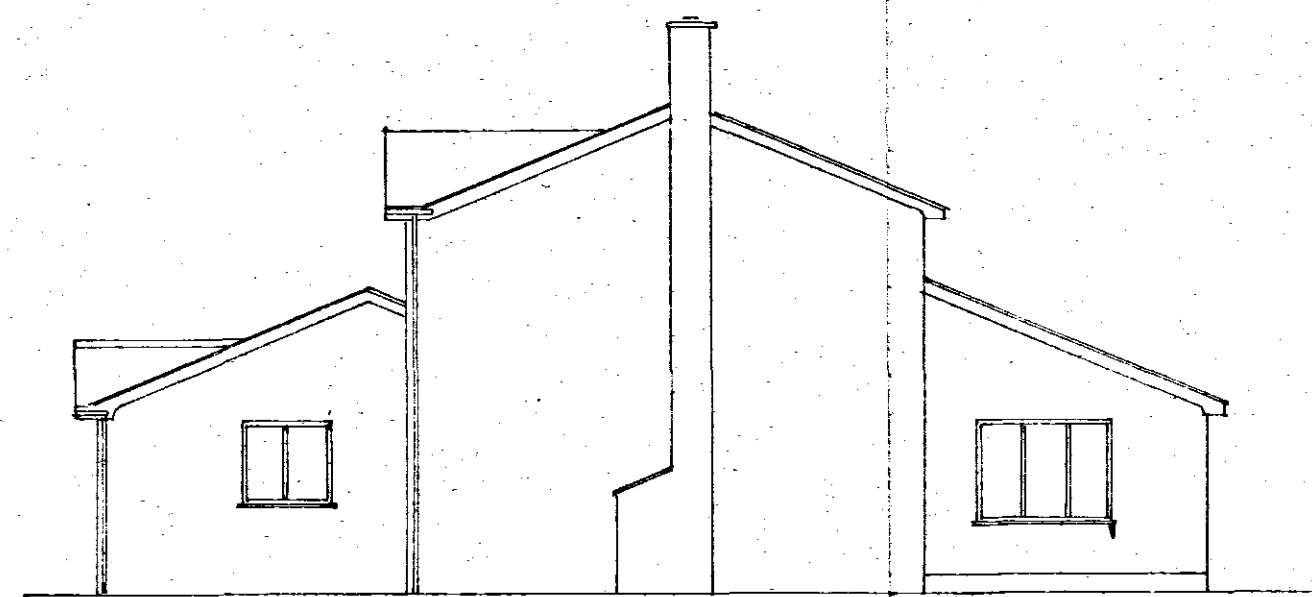


West

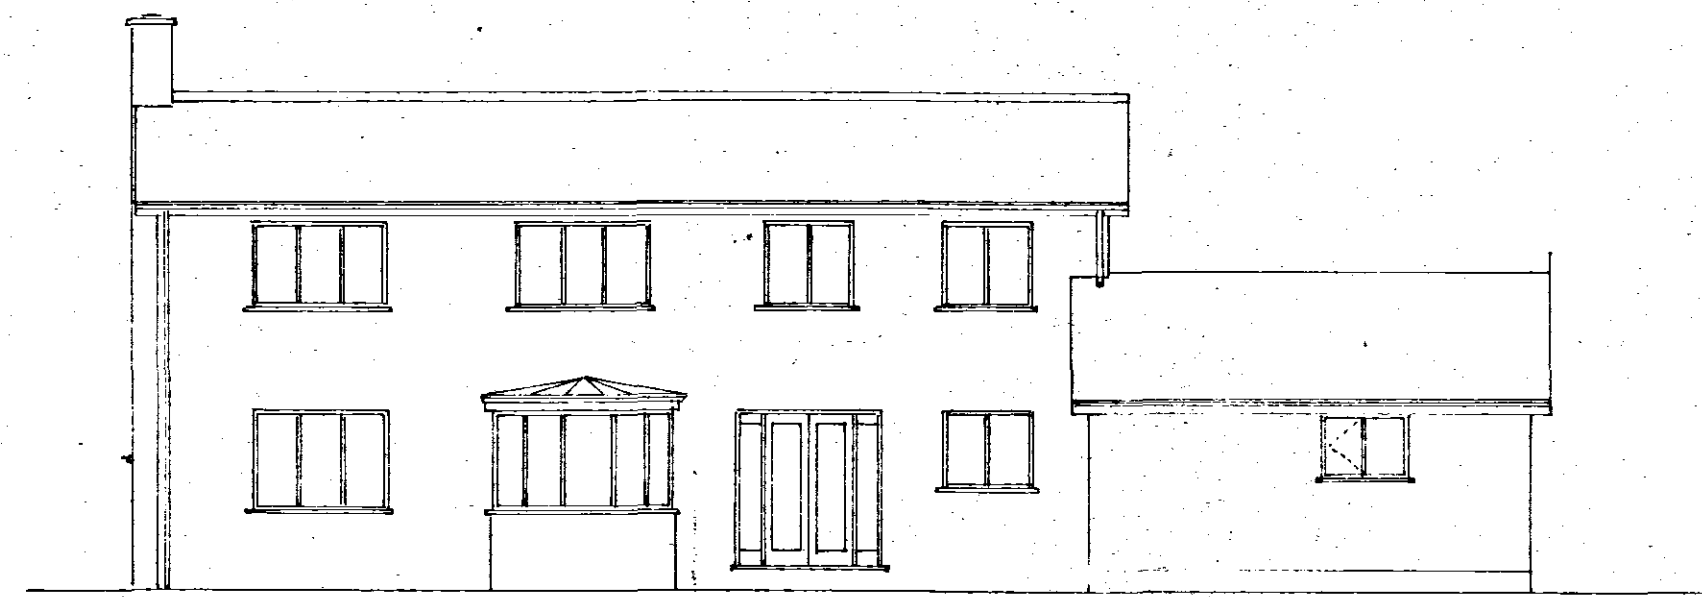


South

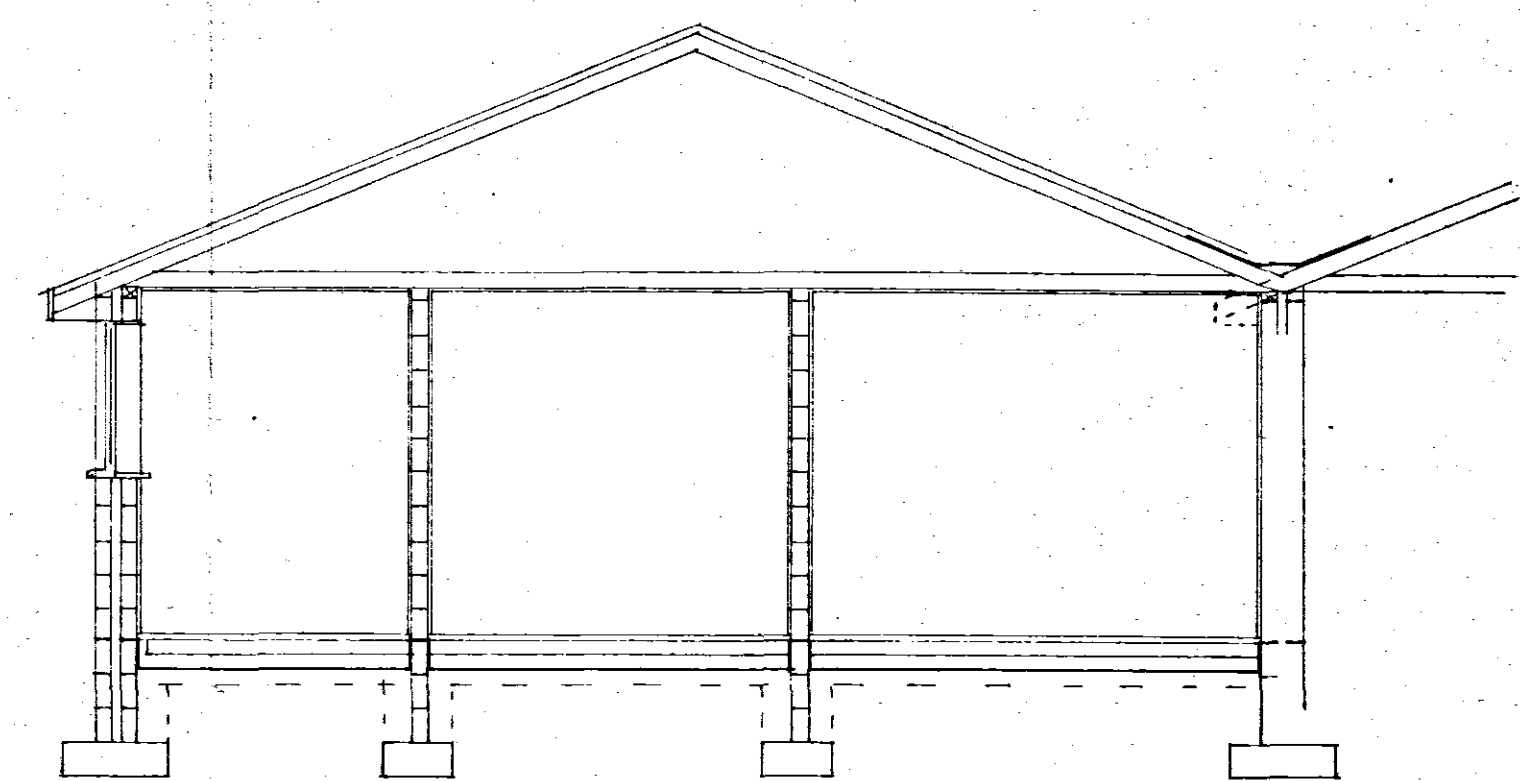


Cross Section

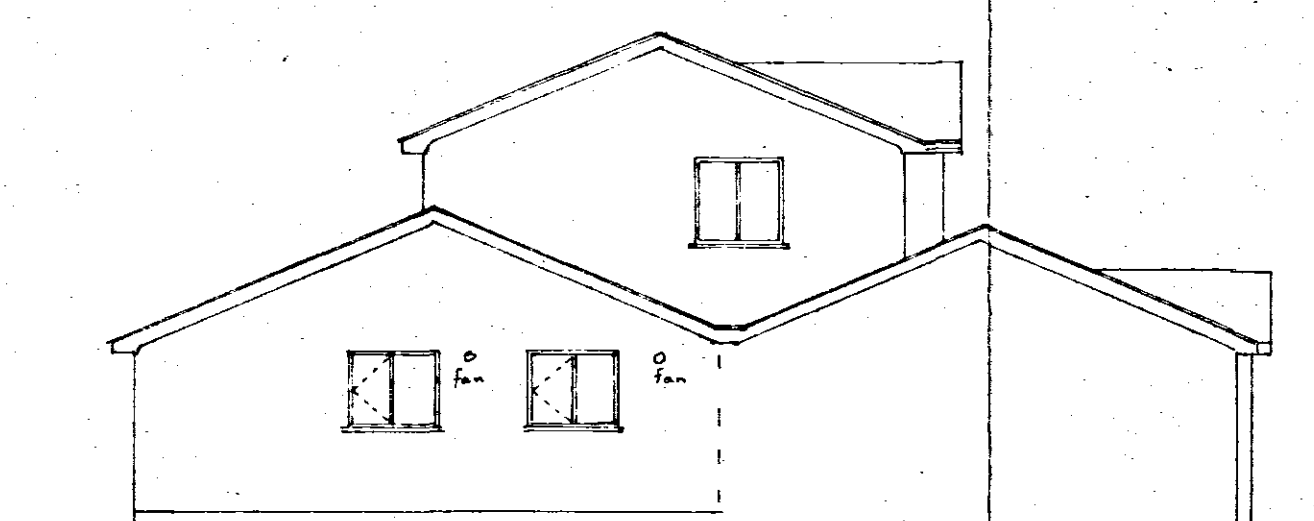


East

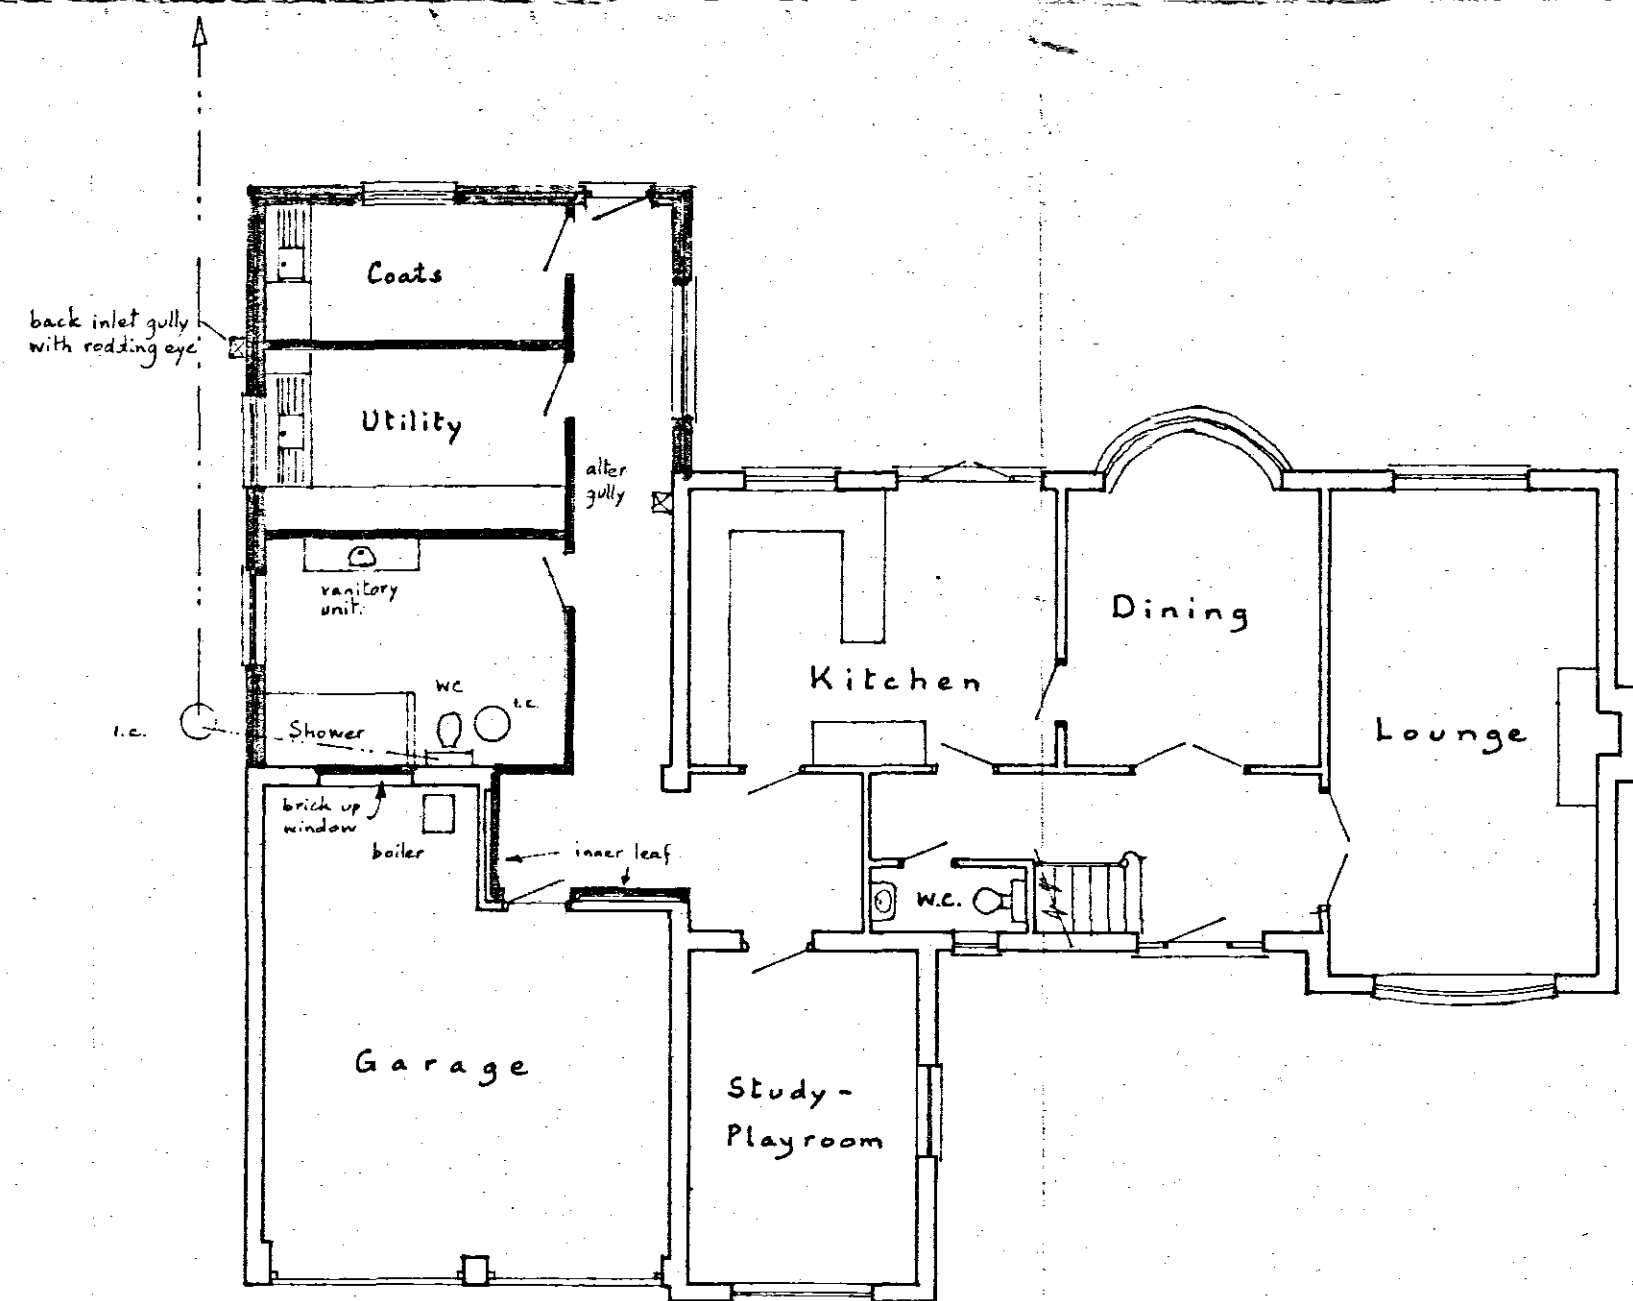

Ground Floor

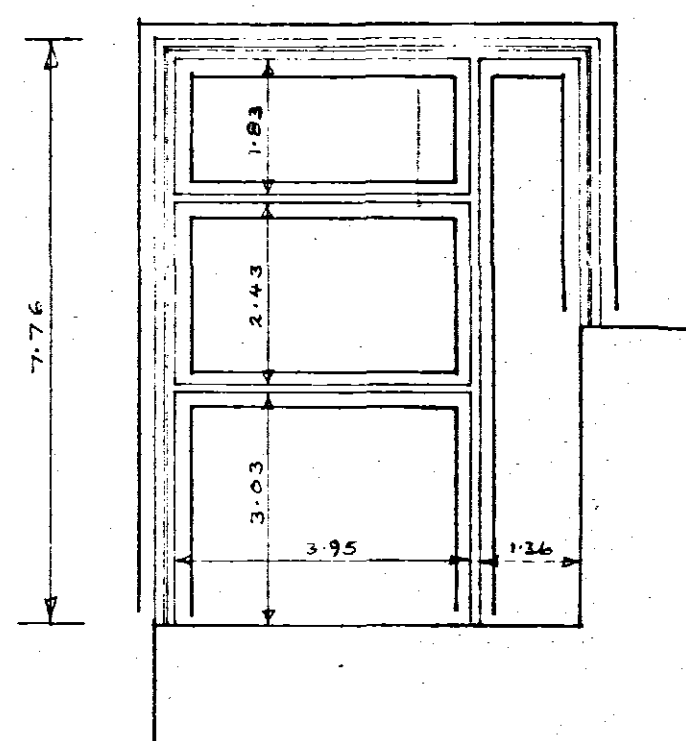

Foundation

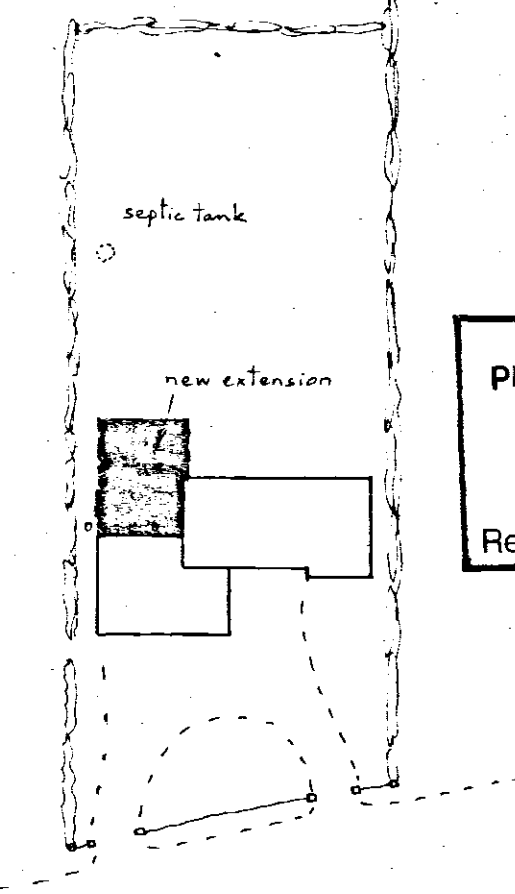

Site Layout 1:500

SWDC
Planning & Development
26 JAN 2004
Ref 0089/04

Mr. and Mrs. R.N. Brand,
Birds Drove, SURFLEET.
Rear Extension

**DETERMINED
PLAN**

Written dimensions to be used
in preference to scaled, and all
measurements to be verified
by checking on site.


Scale
1:100

Local Authority Ref.
Planning

Drawing No.
240123

Building Regulations

Date
January 2004

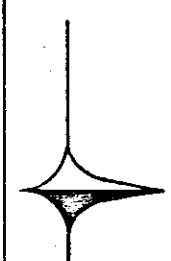

A. ROFFE
BUILDING DESIGN & PLANS
1, Green Lane,
SPALDING, Lincs. PE11 2YB
Tel: 01775-723 680 ©