

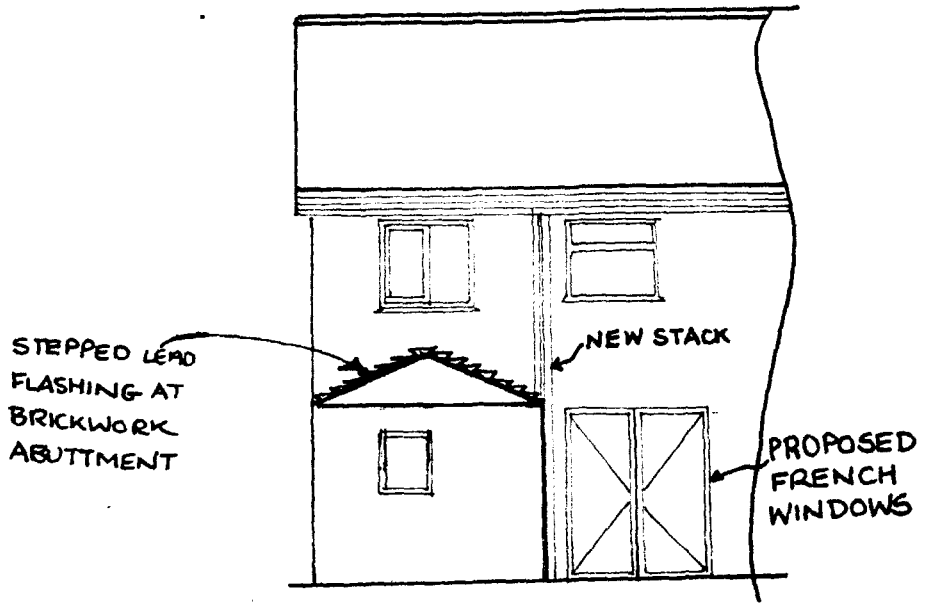


PROPOSED REAR ELEVATION


SCALE 1:100

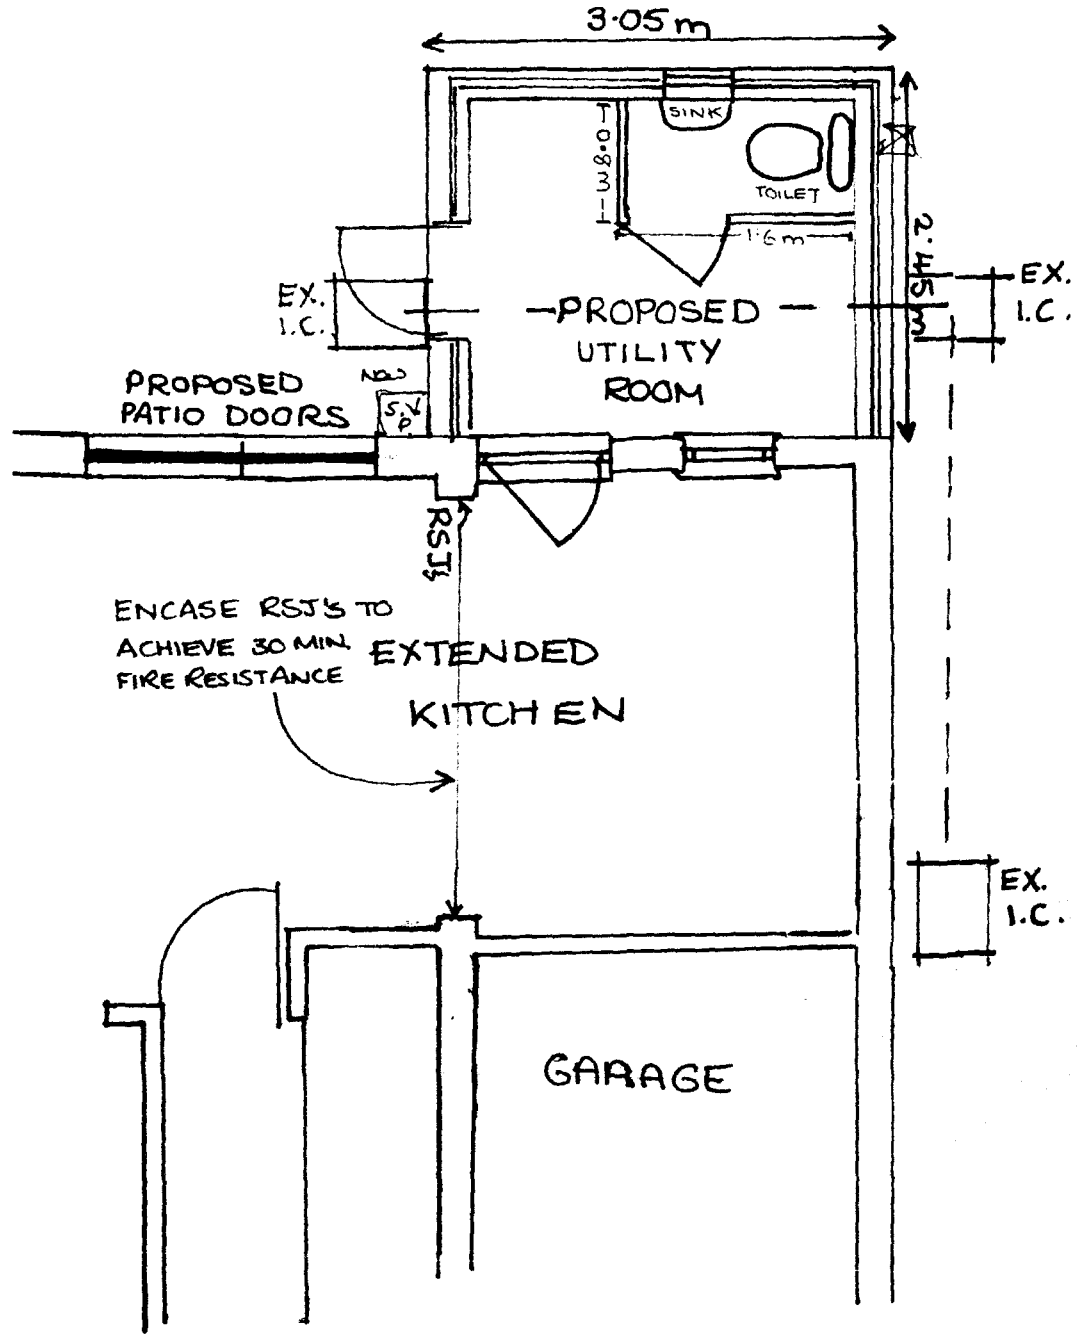

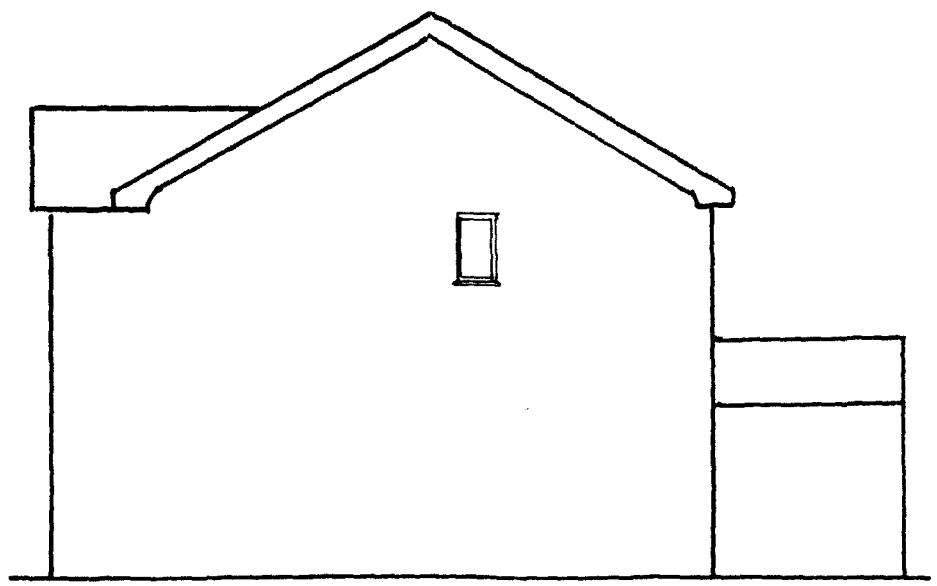


SIDE ELEVATION PROPOSED

SCALE 1:100

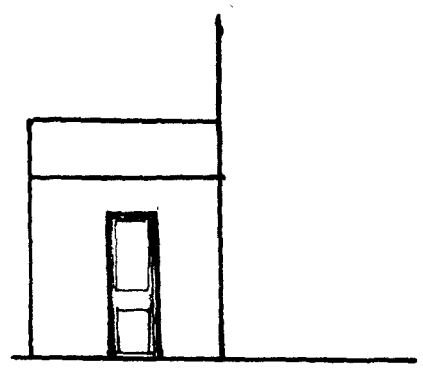


PROPOSED SIDE ELEVATION 1:100

Ref: 0098/91

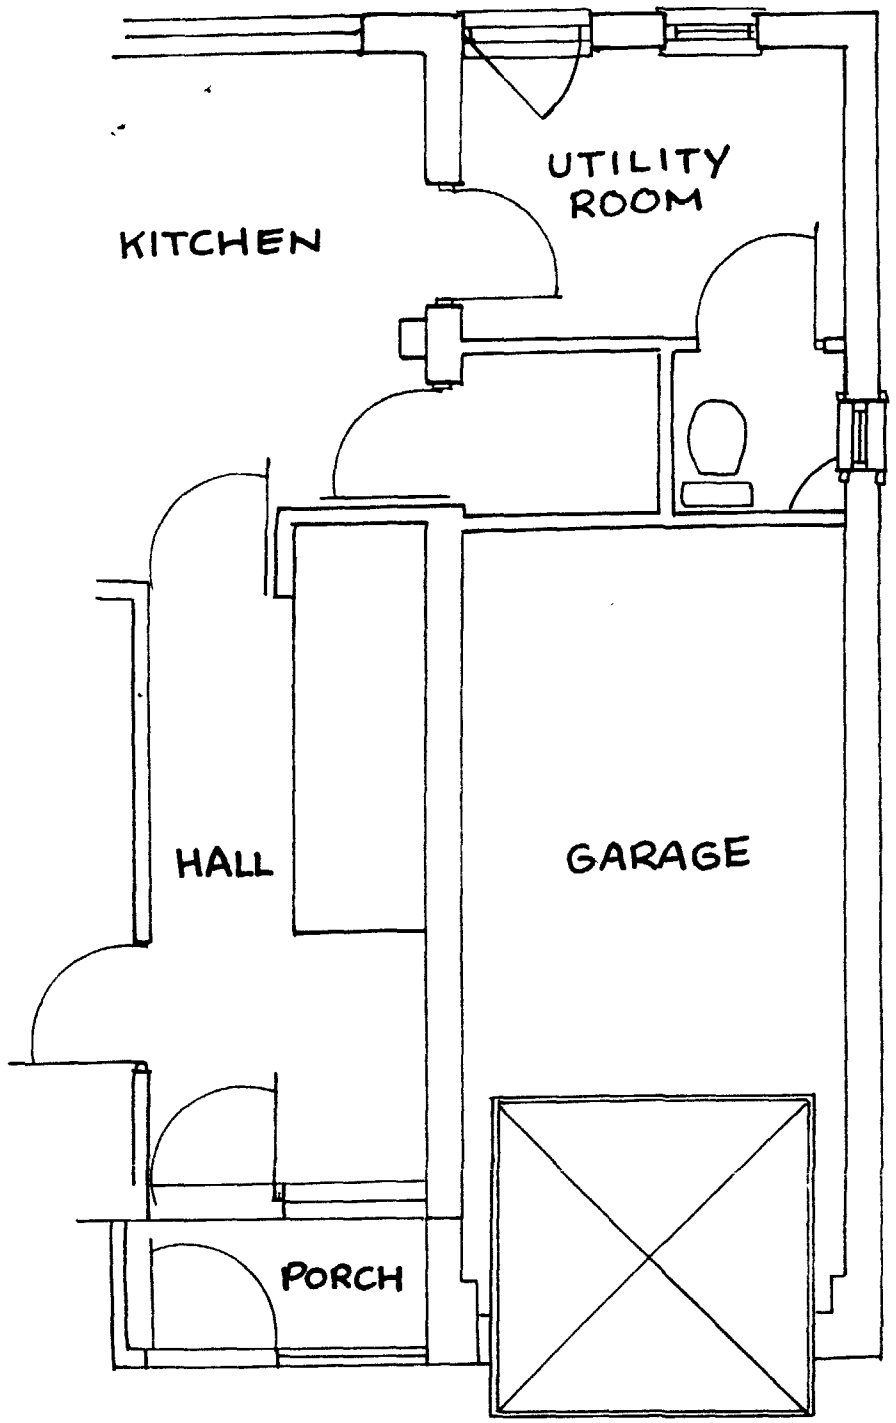


EXISTING GROUND FLOOR PLAN

SCALE 1:50

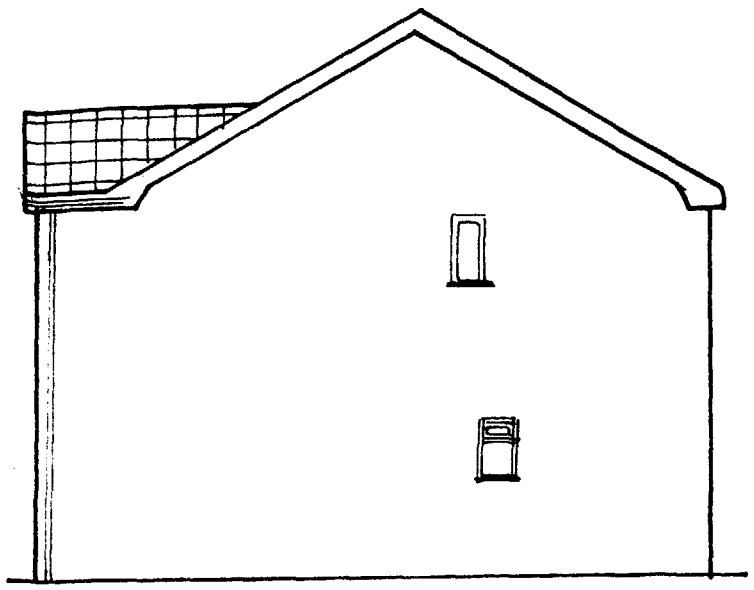

EXISTING SIDE ELEVATION

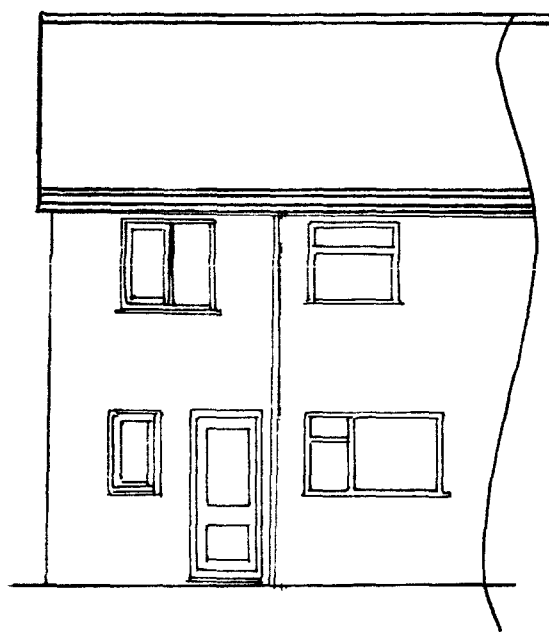

EXISTING REAR ELEVATION

SCALE 1:100

0098/97