
STUDIO 11 ARCHITECTURE

See Drawing 428.BT.01

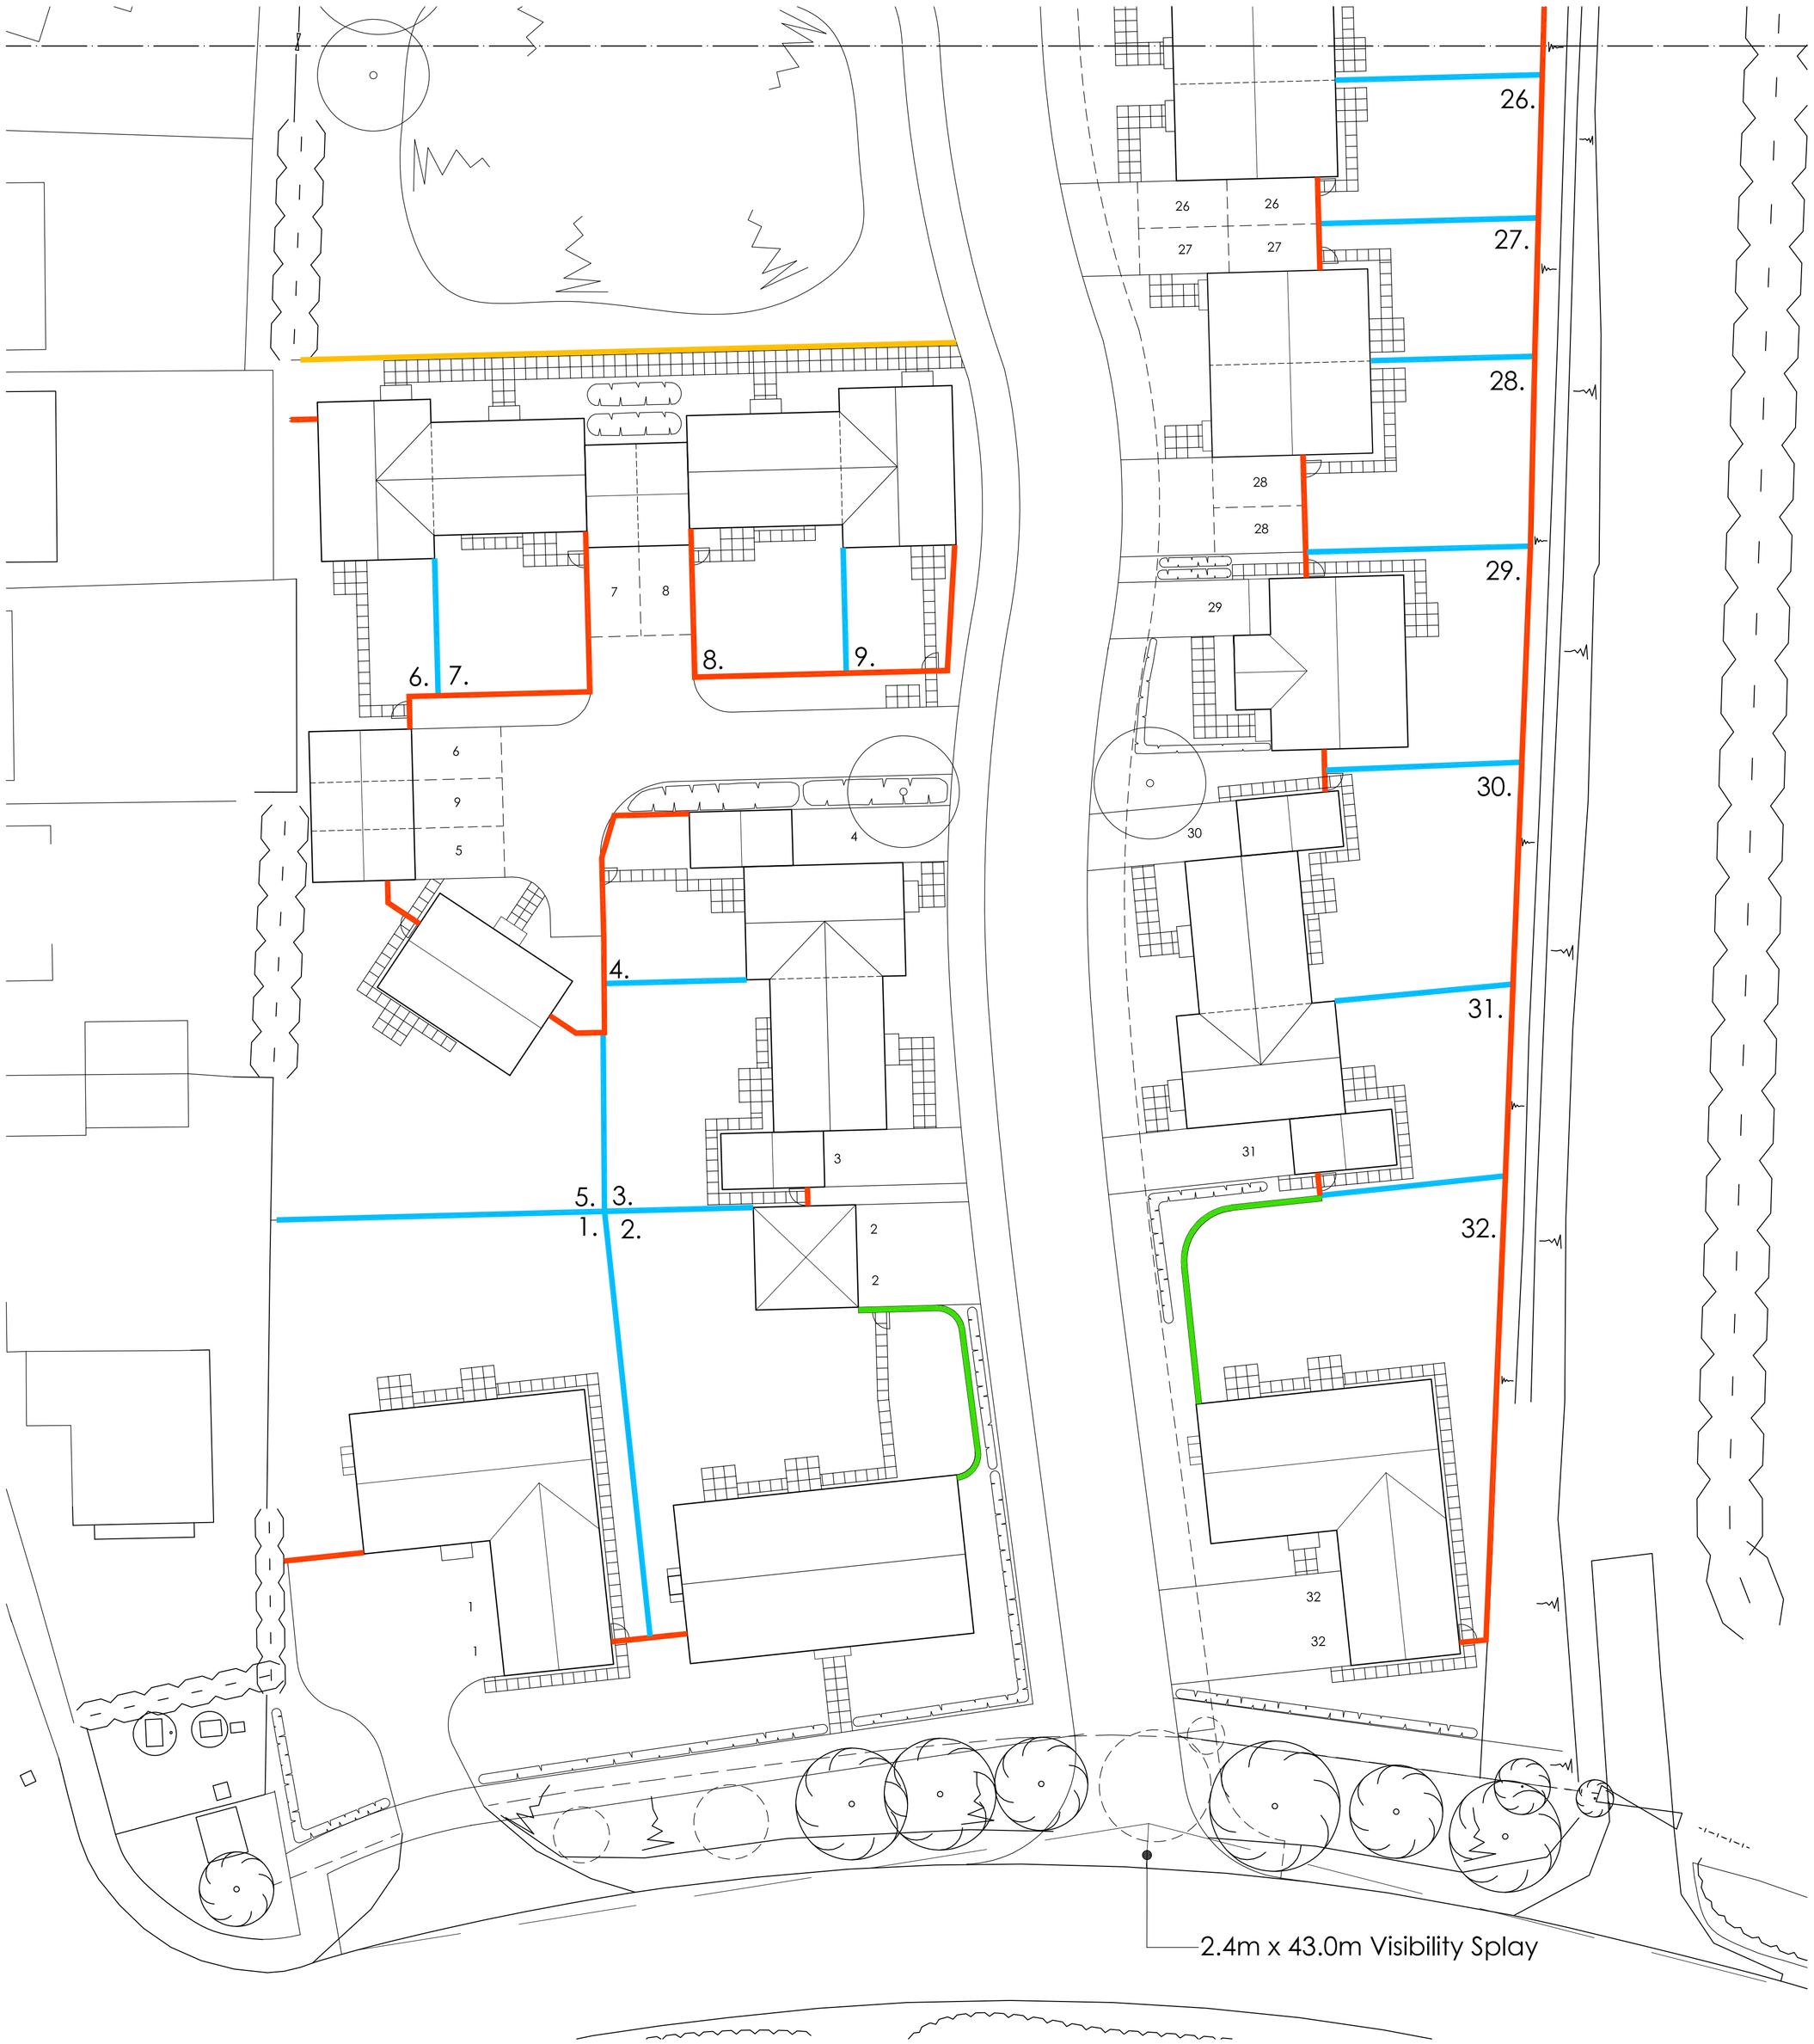

Do not scale directly from this drawing. All discrepancies are to be brought to the attention of the below office.

The copyright to this drawing is owned by Studio 11 Architecture.

BOUNDARY TREATMENT KEY

- 1.8m close board fence
- 1.8m garden wall
- 1.8m Timber panel fence
- 1.2m horizontal estate railings

4m 0 4 8 12
1:200

REVISION	DATE	DRAWN	DESCRIPTION
A	23.01.2019	BCP	Footpaths amended to Plots 30 and 31.

STUDIO11 architecture
THE BOATHOUSE, HARBOUR SQUARE,
NENE PARADE, WISBECH,
CAMBRIDGESHIRE, PE13 3BH

T: 01945 467339
E: design@studio11architecture.co.uk
W: www.studio11architecture.co.uk

CLIENT Seagate Homes Ltd

PROJECT Residential development off Station Road, Surfleet

DRAWING Boundary Treatment - 2 of 2

DRAWN	PROJECT DESIGNER	PROJECT DIRECTOR
JMG	JMG	KB

DATE	SCALE	PAPER SIZE
09.01.2019	1:200	A1

DRAWING NUMBER 428.BT.02

Working in partnership with **Ralph Charman Associates** & **Eleven Consultants**

PLANNING APPLICATION