
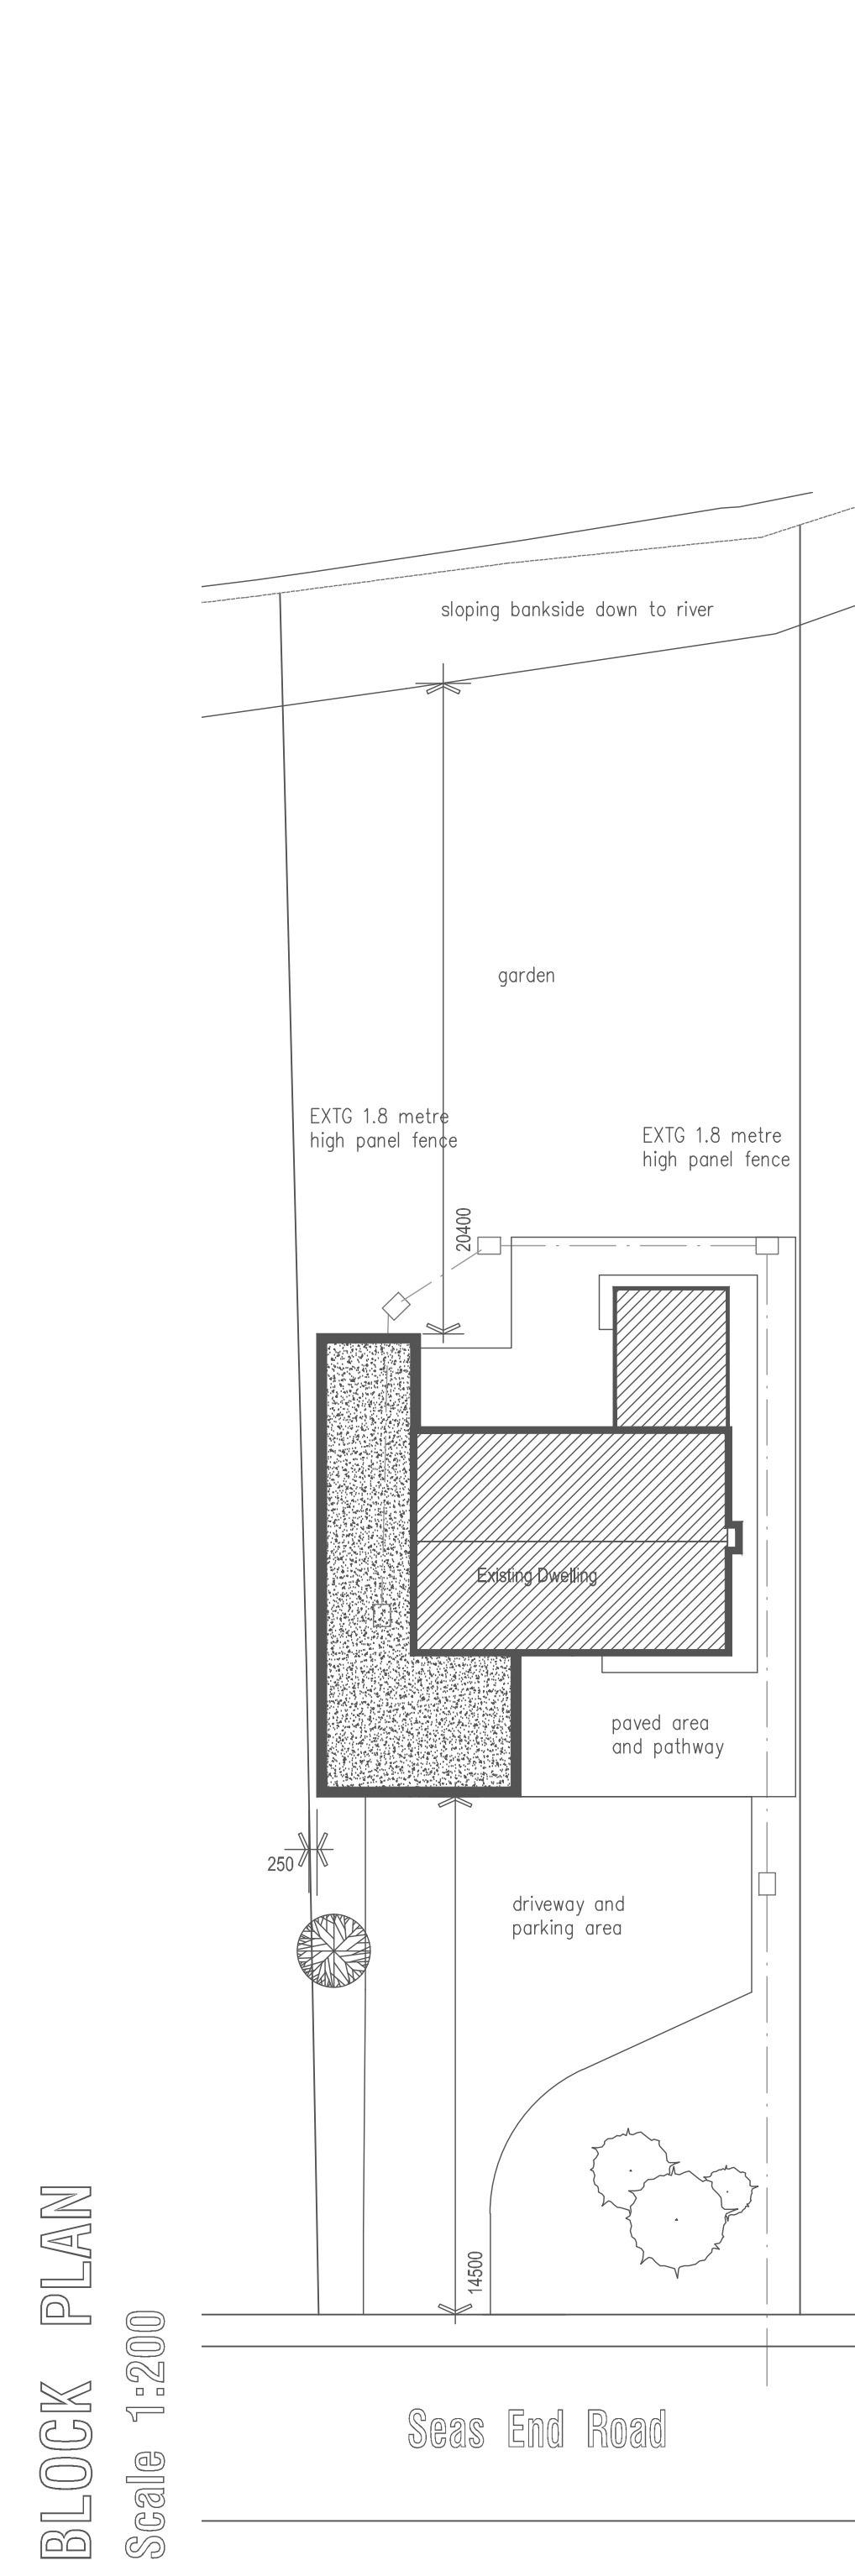
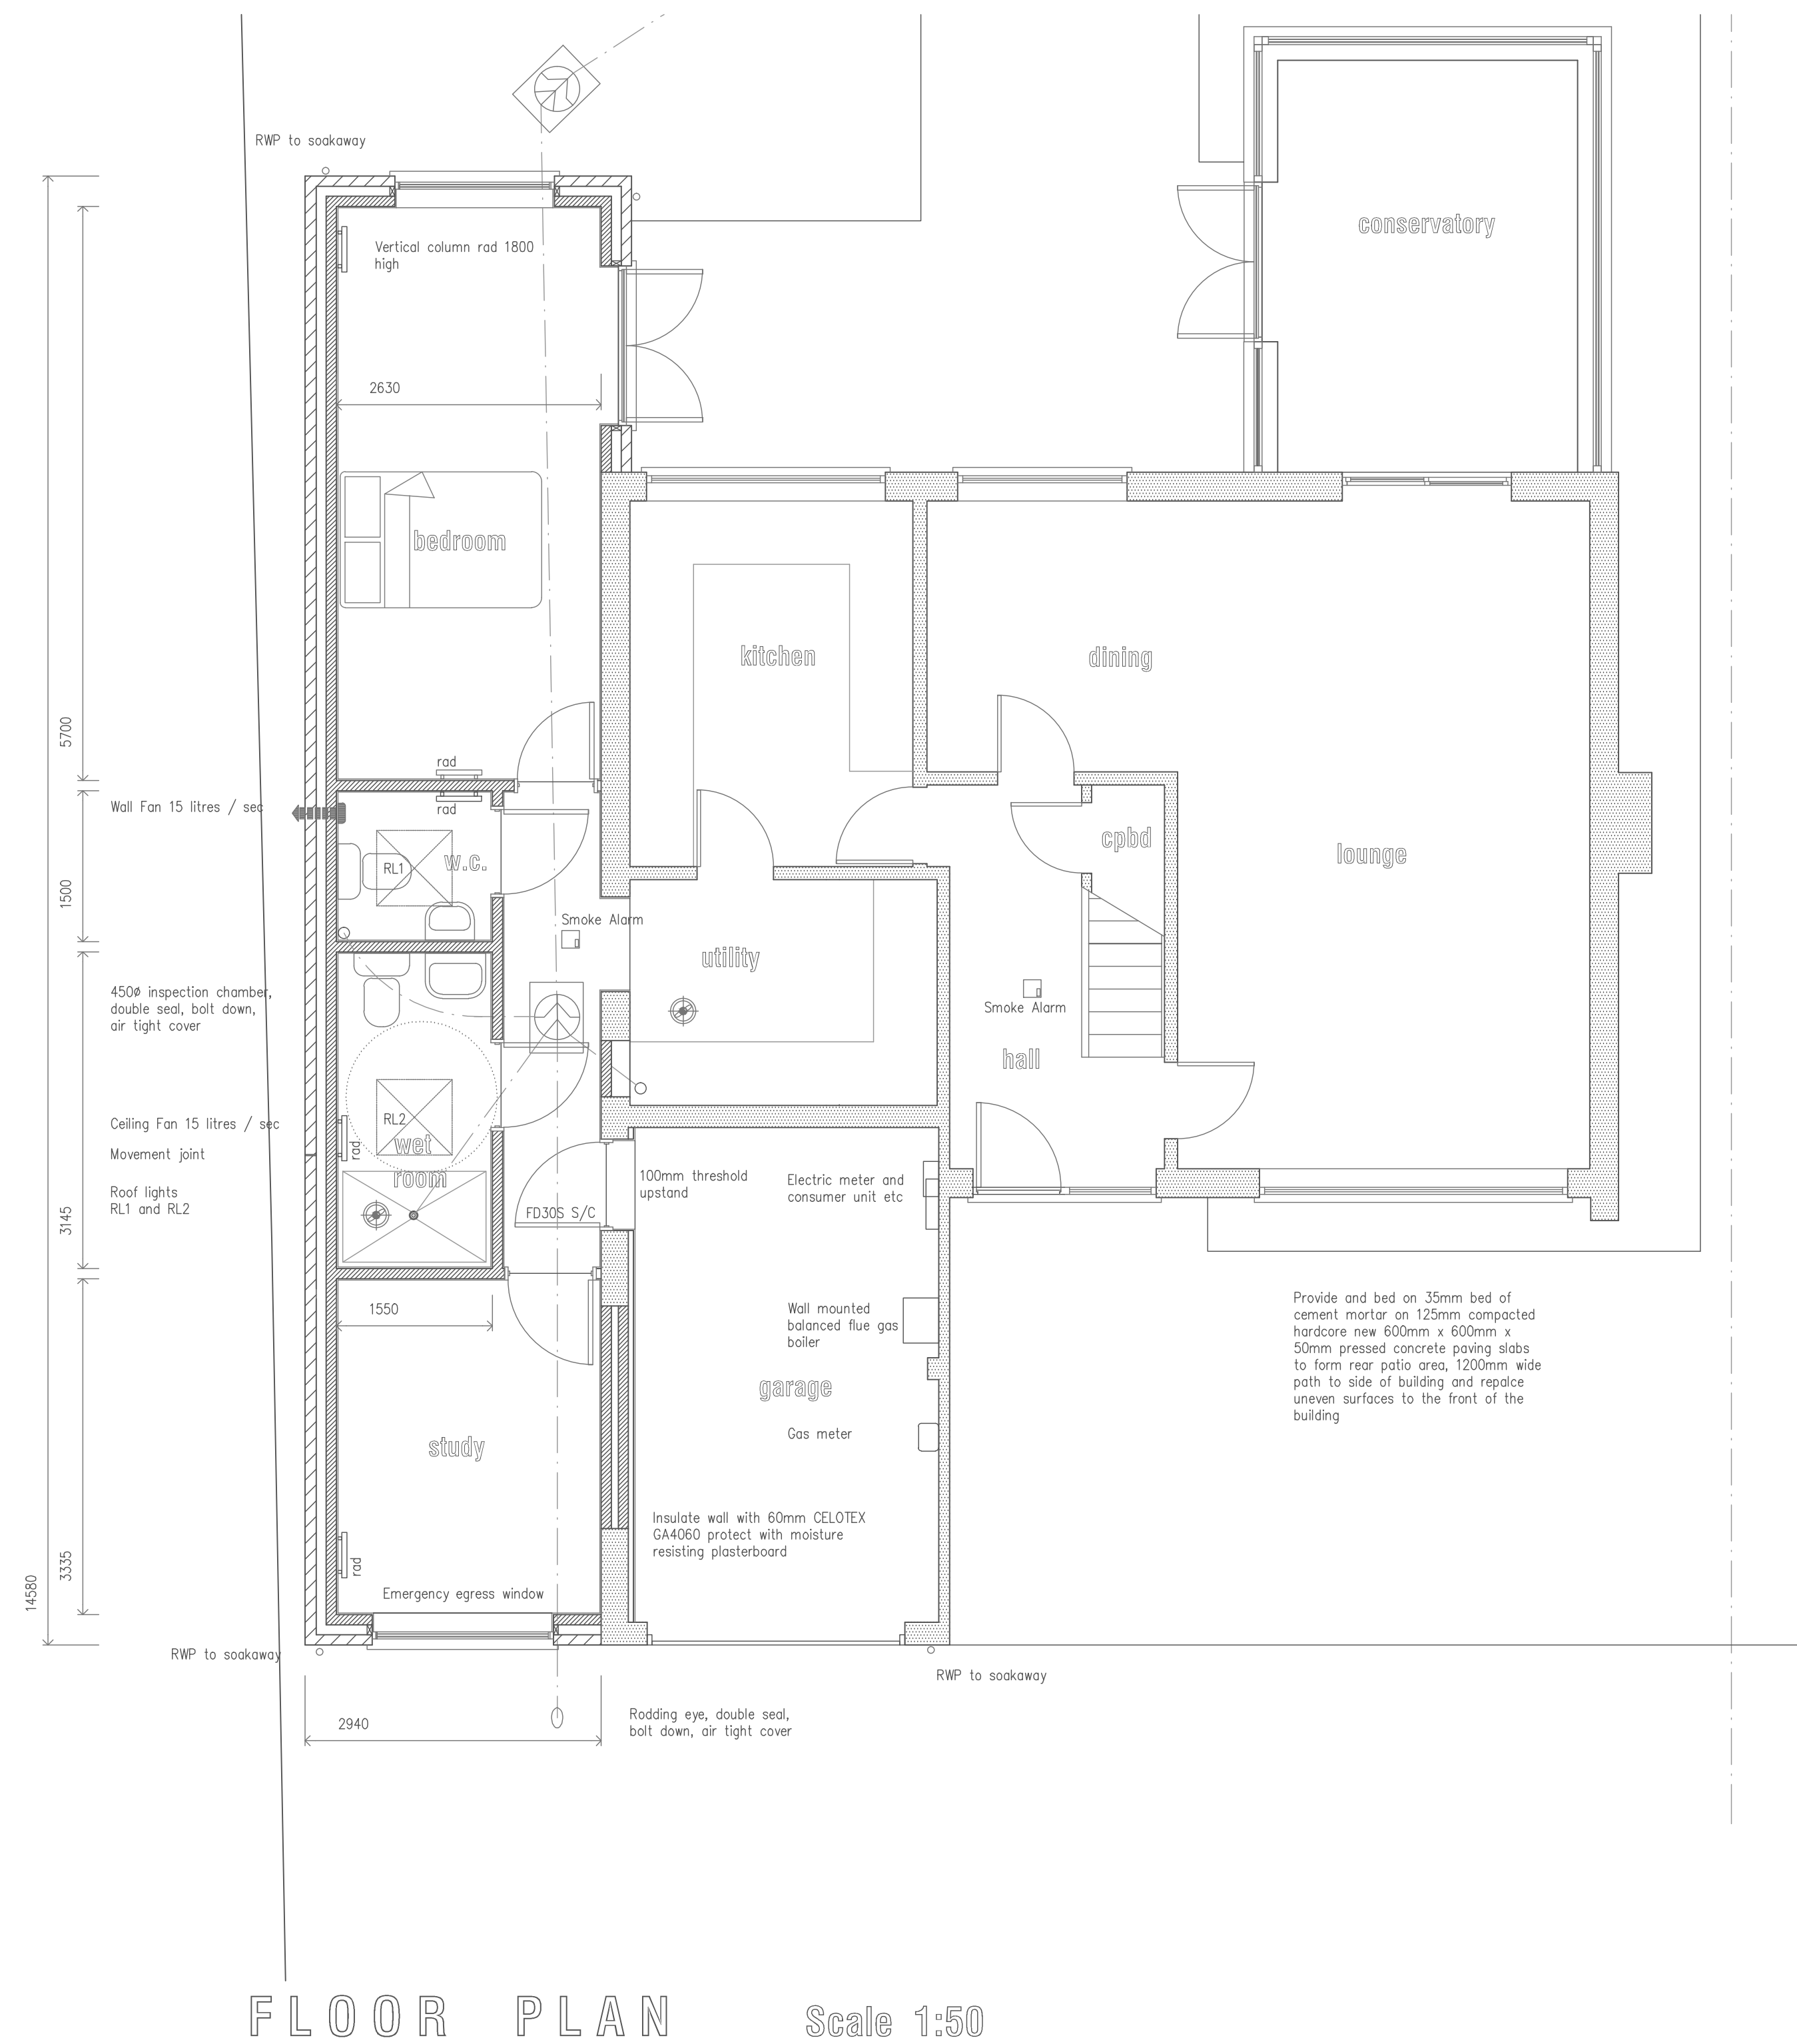


ELEVATIONS

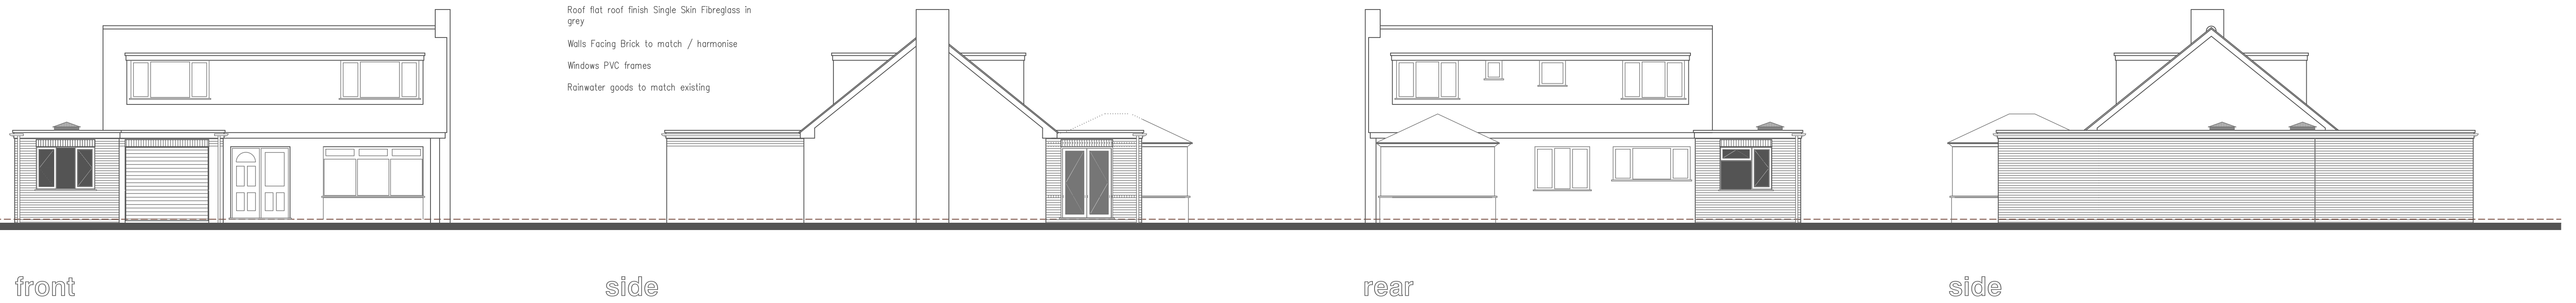

NOTE:
All dimension to be confirmed on site by the builder before works commence

AMENDMENTS

A 24.01.17 Layout amendment for client

COPYRIGHT PETER S LITHGOW 20.11.16

L. A. Building Design
Architectural & Planning Practice
55 Hannam Boulevard
Spalding
Lincolnshire PE11 1LB
Telephone: Spalding 01773 711497
E-Mail: peter@lhwg.wanadoo.co.uk

Peter S Lithgow MCIOB MCIAA

Member of the Chartered Institute of Building and
Member of the Chartered Institute of Architectural Technologists

Proposed Ground Floor Extension
49 Seas End Road, SURFLEET
Lincolnshire, PE11 4DQ

Mr and Mrs M Haynes

drawing

EXTENSION TO SIDE and FRONT

General arrangement

Design Proposal - Planning

date	score()
20 November 2016	1:50, 1:100, 1:200, 1:1250
drawn by	checked
PSL	PSL
job no	drawing no
16/01	02 A