
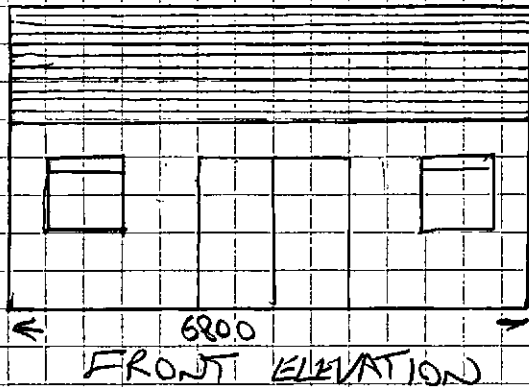
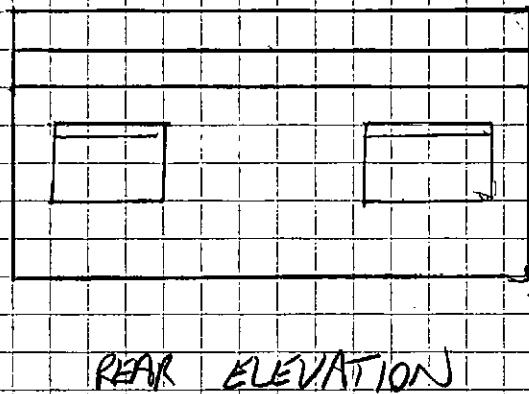
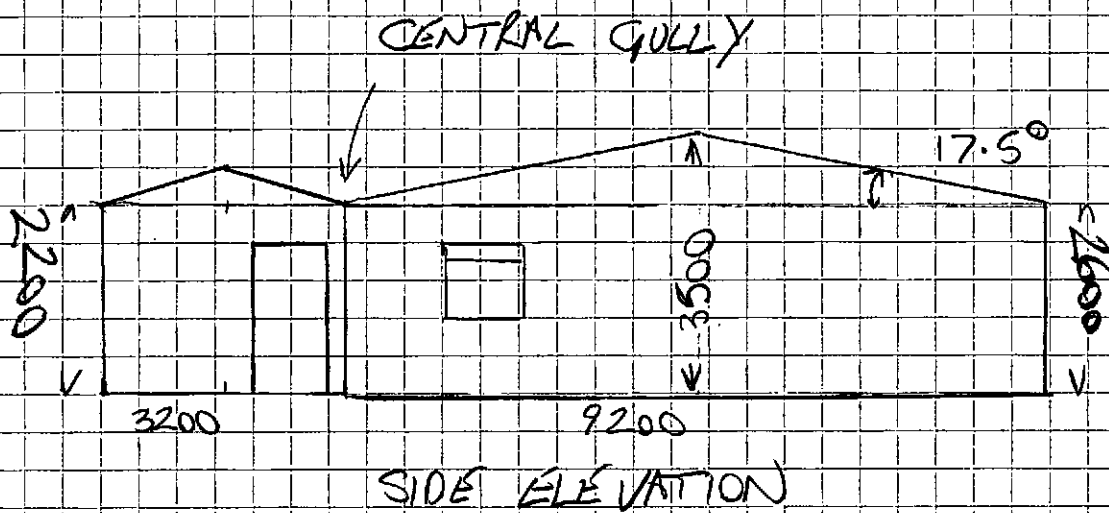



MR FURNIAUX, 31 THE RES, SURFLEET.

EXISTING ELEVATIONS.

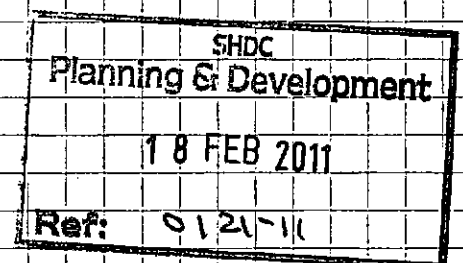


MR FURNIAUX, 31 THE RES, SUKLEET.


PROPOSED ELEVATIONS

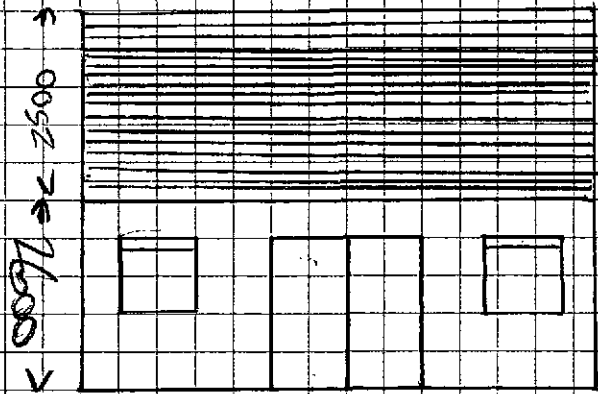

FRONT ELEVATION

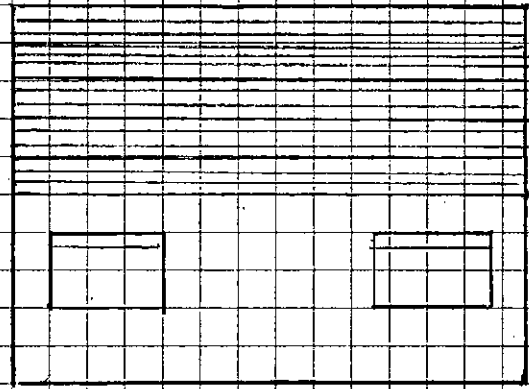


REAR ELEVATION

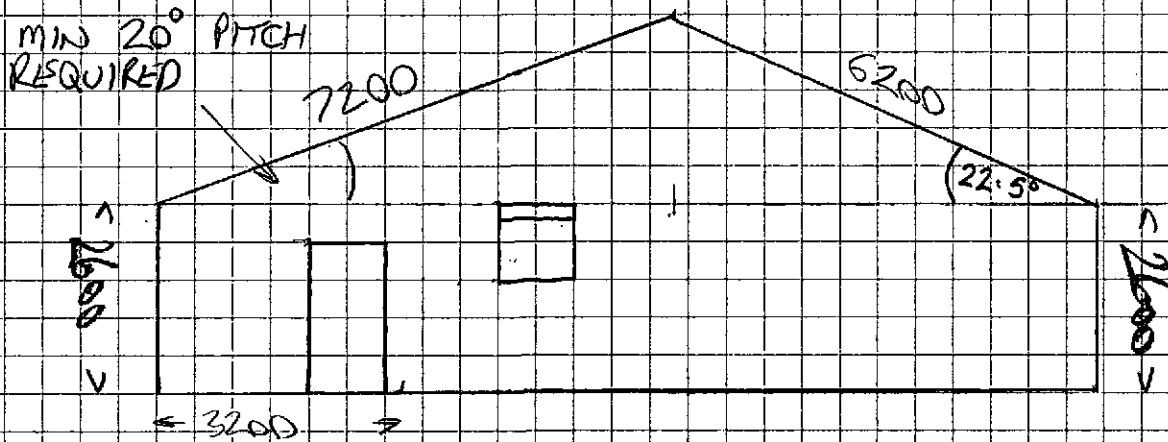

SHDC
Planning & Development
18 FEB 2011
Ref: 0121-11

PROPOSED TIMBER CONSTRUCTION

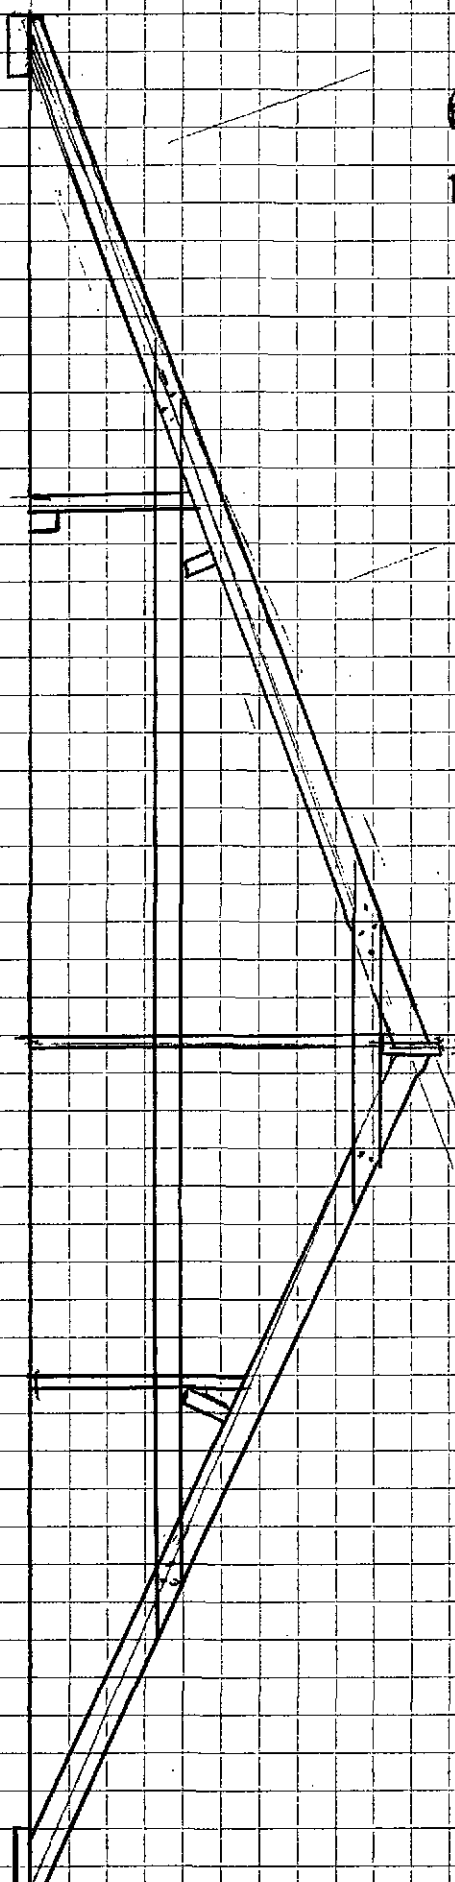


A hand-drawn diagram on the left side of the page shows a cross-section of a timber roof truss. It consists of two main rafters meeting at a peak, supported by a vertical wall plate. Horizontal members (purlins, collars, binders, and props) are shown connecting the rafters. A ridge board is indicated at the peak. The diagram is drawn on a grid background.

RAFTERS	125 X 50 mm
PURLINS	150 X 50 mm
COLLARS	150 X 50 mm
BINDERS	100 X 50 mm
PROPS	100 X 50 mm
RIDGE	150 X 25 mm

ROOF TO BE SAT ON EXSISTING,
WALL PLATES.


WALL PLATES ARE TO FIXED DOWN
WITH WALL RESTRAINT STRAPS.

RAFTERS ARE TO BE SET AT 500mm
CENTRES AT FIXED WITH A
GALVANISED TRUSS CLIP.

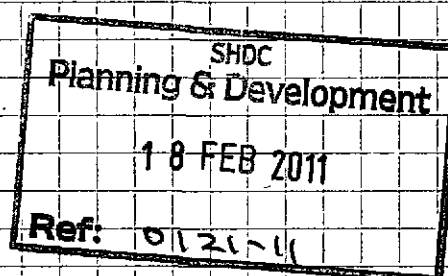

LR

TITLE NUMBER
LL219546

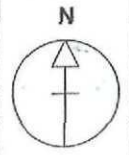


LINCOLNSHIRE : SOUTH HOLLAND

ORDNANCE SURVEY MAP REFERENCE:

TF2729SE


SCALE 1:1250 Enlarged from 1/2500

CROWN COPYRIGHT. Produced by HMLR. Further reproduction in whole or in part is prohibited without the prior written permission of Ordnance Survey. Licence Number GD 272728.

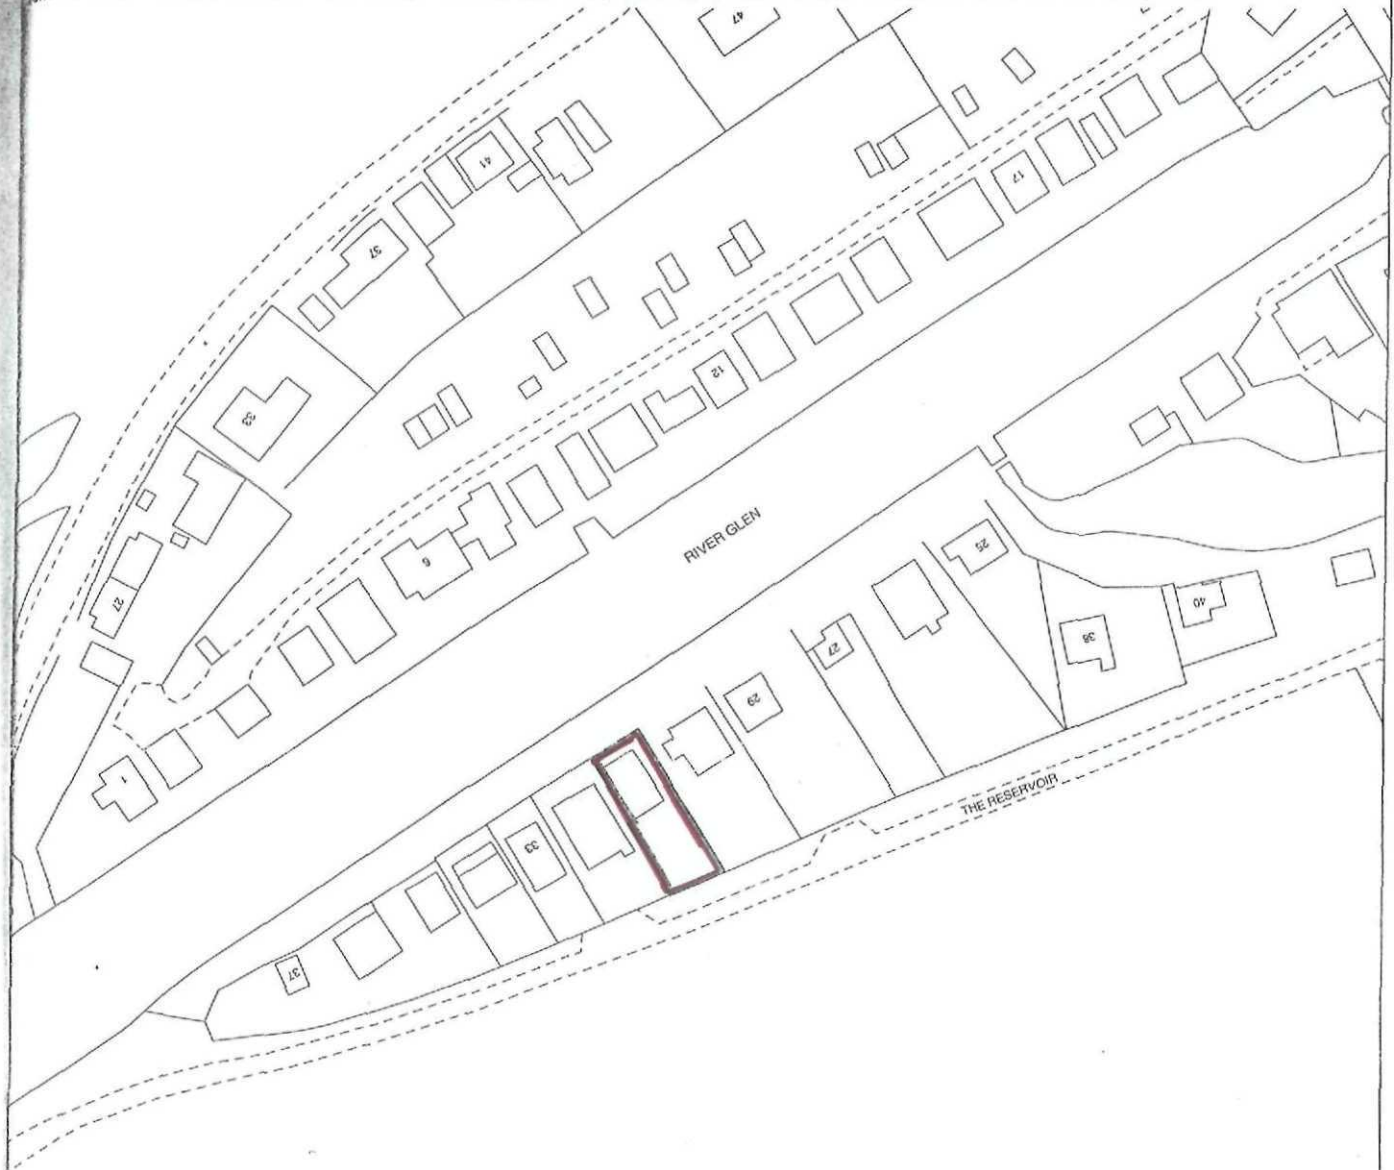

SHDC
Planning & Development
18 FEB 2011
Ref: 0121-11



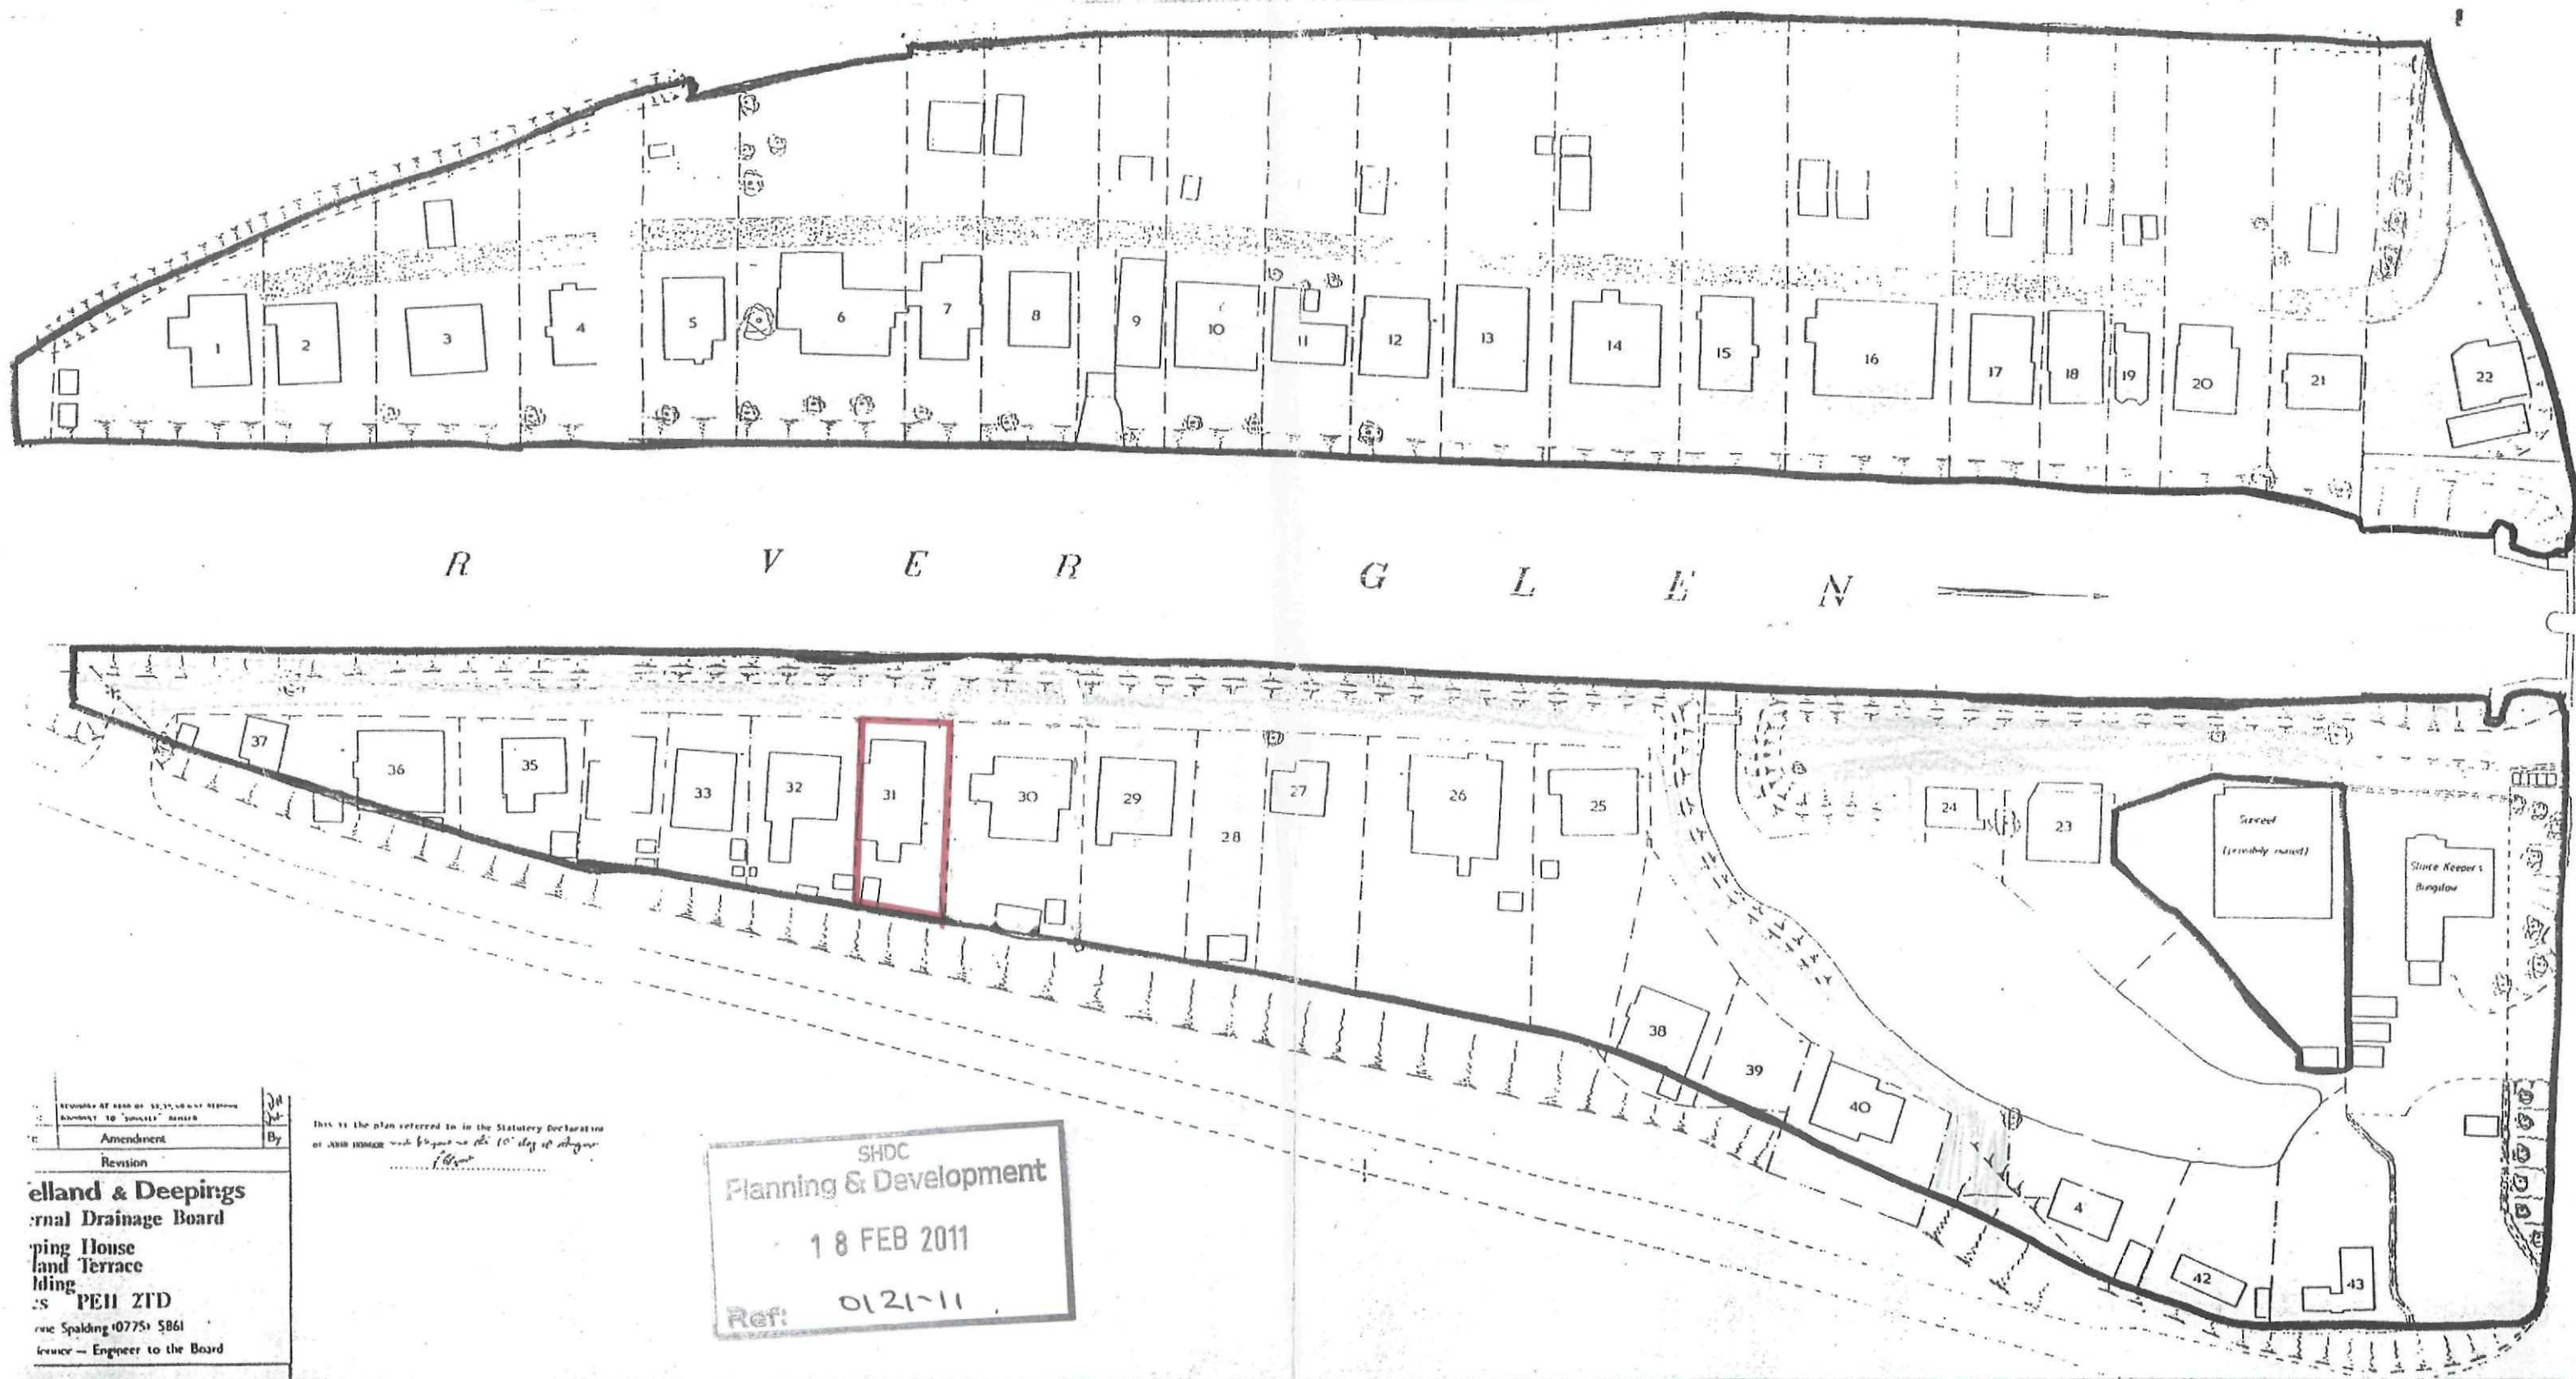

SUMMARY OF WORK OF 18 FEB 2011
 AMENDMENT TO "SHDC" SERIES
 By
 Revision
elland & Deepings
 Internal Drainage Board
 Planning House
 Land Terrace
 Lding
 AS PEN 2TD
 Eric Spalding (0775) 5861
 Engineer - Engineer to the Board

This is the plan referred to in the Statutory Declaration
 of JAMES HODGSON made before me this 10th day of August
 1911

SHDC
 Planning & Development
 18 FEB 2011
 Ref: 0121-11