
DO NOT SCALE THIS DRAWING. THE CONTRACTOR IS DEEMED TO HAVE CHECKED ALL DIMENSIONS ON SITE AND REPORT ANY DISCREPANCIES TO OGLESSY & LIMB LTD.
THE CONTENTS OF THIS DRAWING ARE COVERED BY COPYRIGHT AND REMAIN THE PROPERTY OF OGLESSY & LIMB LTD. WRITTEN APPROVAL MUST BE OBTAINED FROM OGLESSY & LIMB LTD PRIOR TO DUPLICATION OR REPRODUCTION OF THIS DRAWING OR ITS CONTENTS.
ANY DIMENSIONS NOT SHOWN ARE TO BE CHECKED AND AGREED WITH OGLESSY & LIMB LTD.

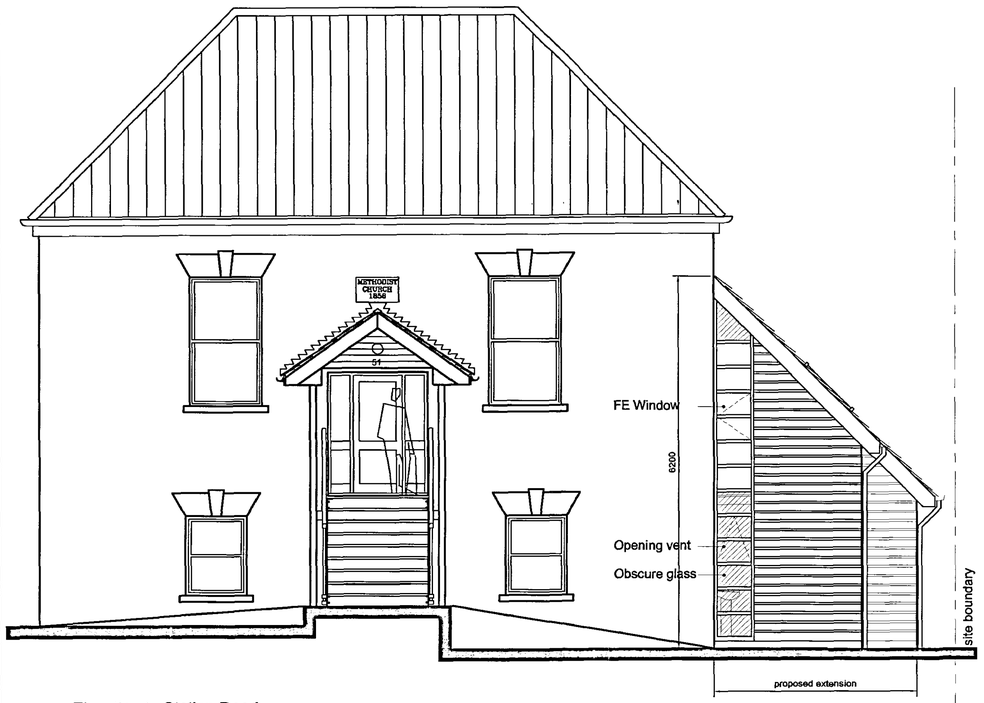

Elevation to Station Road

Scale 1:50


Code 4 lead flashing at abutment with existing external wall.

Roof covering to be Eternit Thrutone fibre cement slates in colour - grey.

Velux rooflights with flashing.


Rainwater good in plastic, colour and profile to match existing.

External walls finished in shiplap timber boarding fixed horizontally. Boarding to receive translucent paint finish in light grey to match existing front entrance canopy.

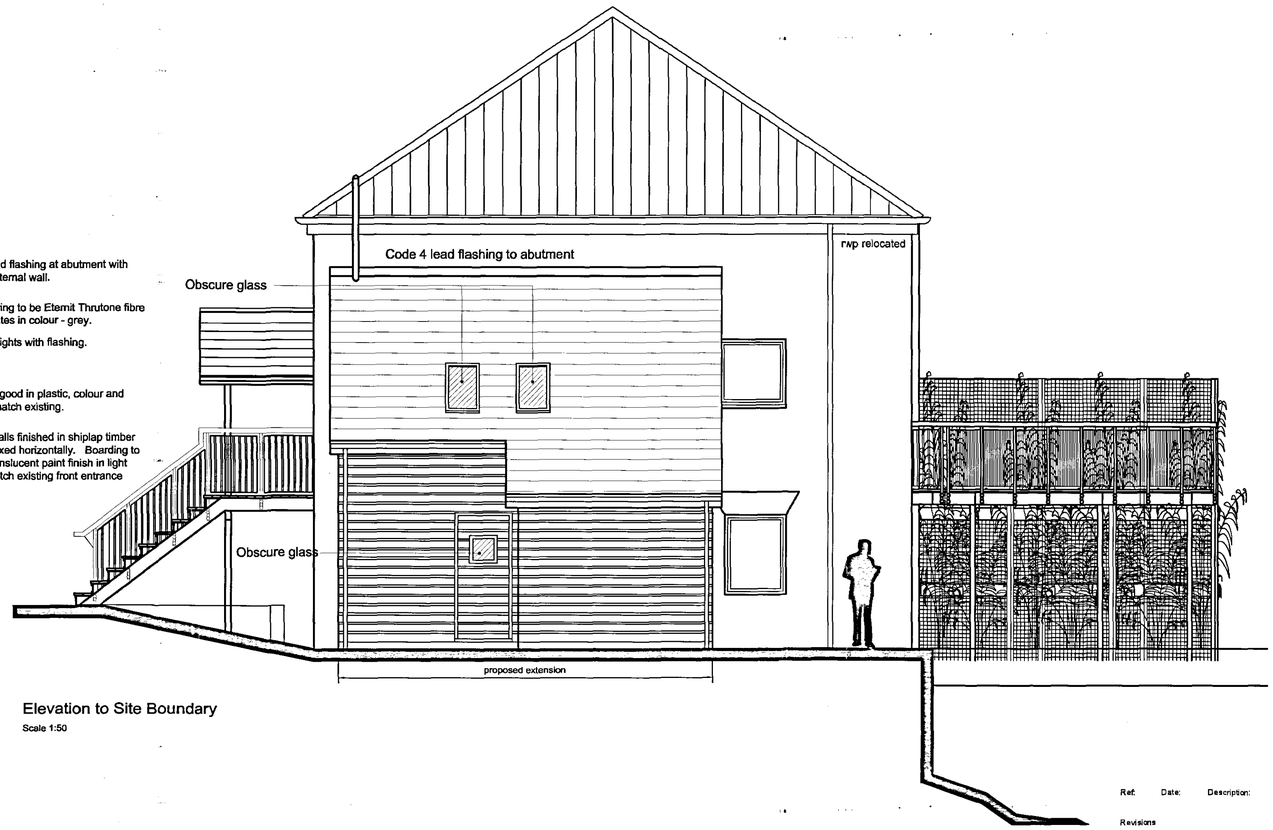


Elevation to Site Boundary

Scale 1:50

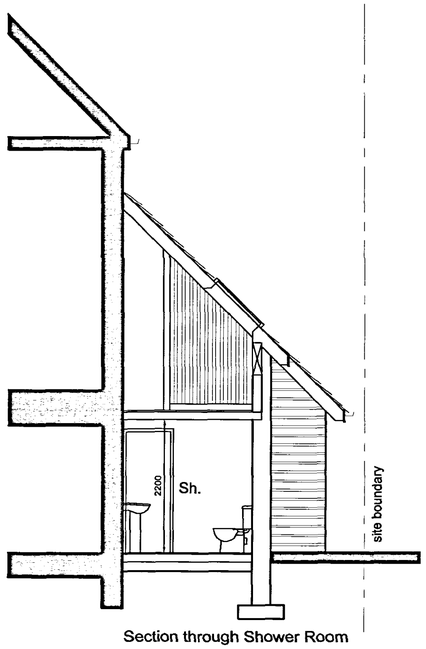

Section through Shower Room

Scale 1:50

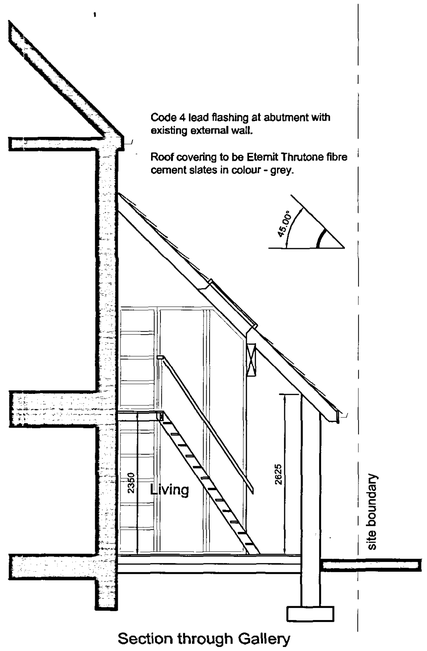

Section through Gallery

Scale 1:50



Elevation to River Glen

Scale 1:50

Ref: Date: Description: By:

Revisions

Oglesby & Limb Ltd

Chartered Architects
and Building Surveyors

67 London Road
Newark, Notts
NG24 1RZ

Tel. 01636 702030
Fax. 01636 703740

e-mail: design@o-l-ltd.co.uk

Client:

Mr J Bowser

30 JAN 2006
0526/06

Project:

Extension to dwelling
Former Methodist Church
Station Road, Surfleet

Drawing Title:

Sections and Elevations as Proposed

BUILDING REGULATIONS APPLICATION ISSUE

Date:	Jan 2006	Scale:	1:50
Drawn by:	AJO	Checked by:	DAL

Drawing Number: A0440- 11

Rev: