
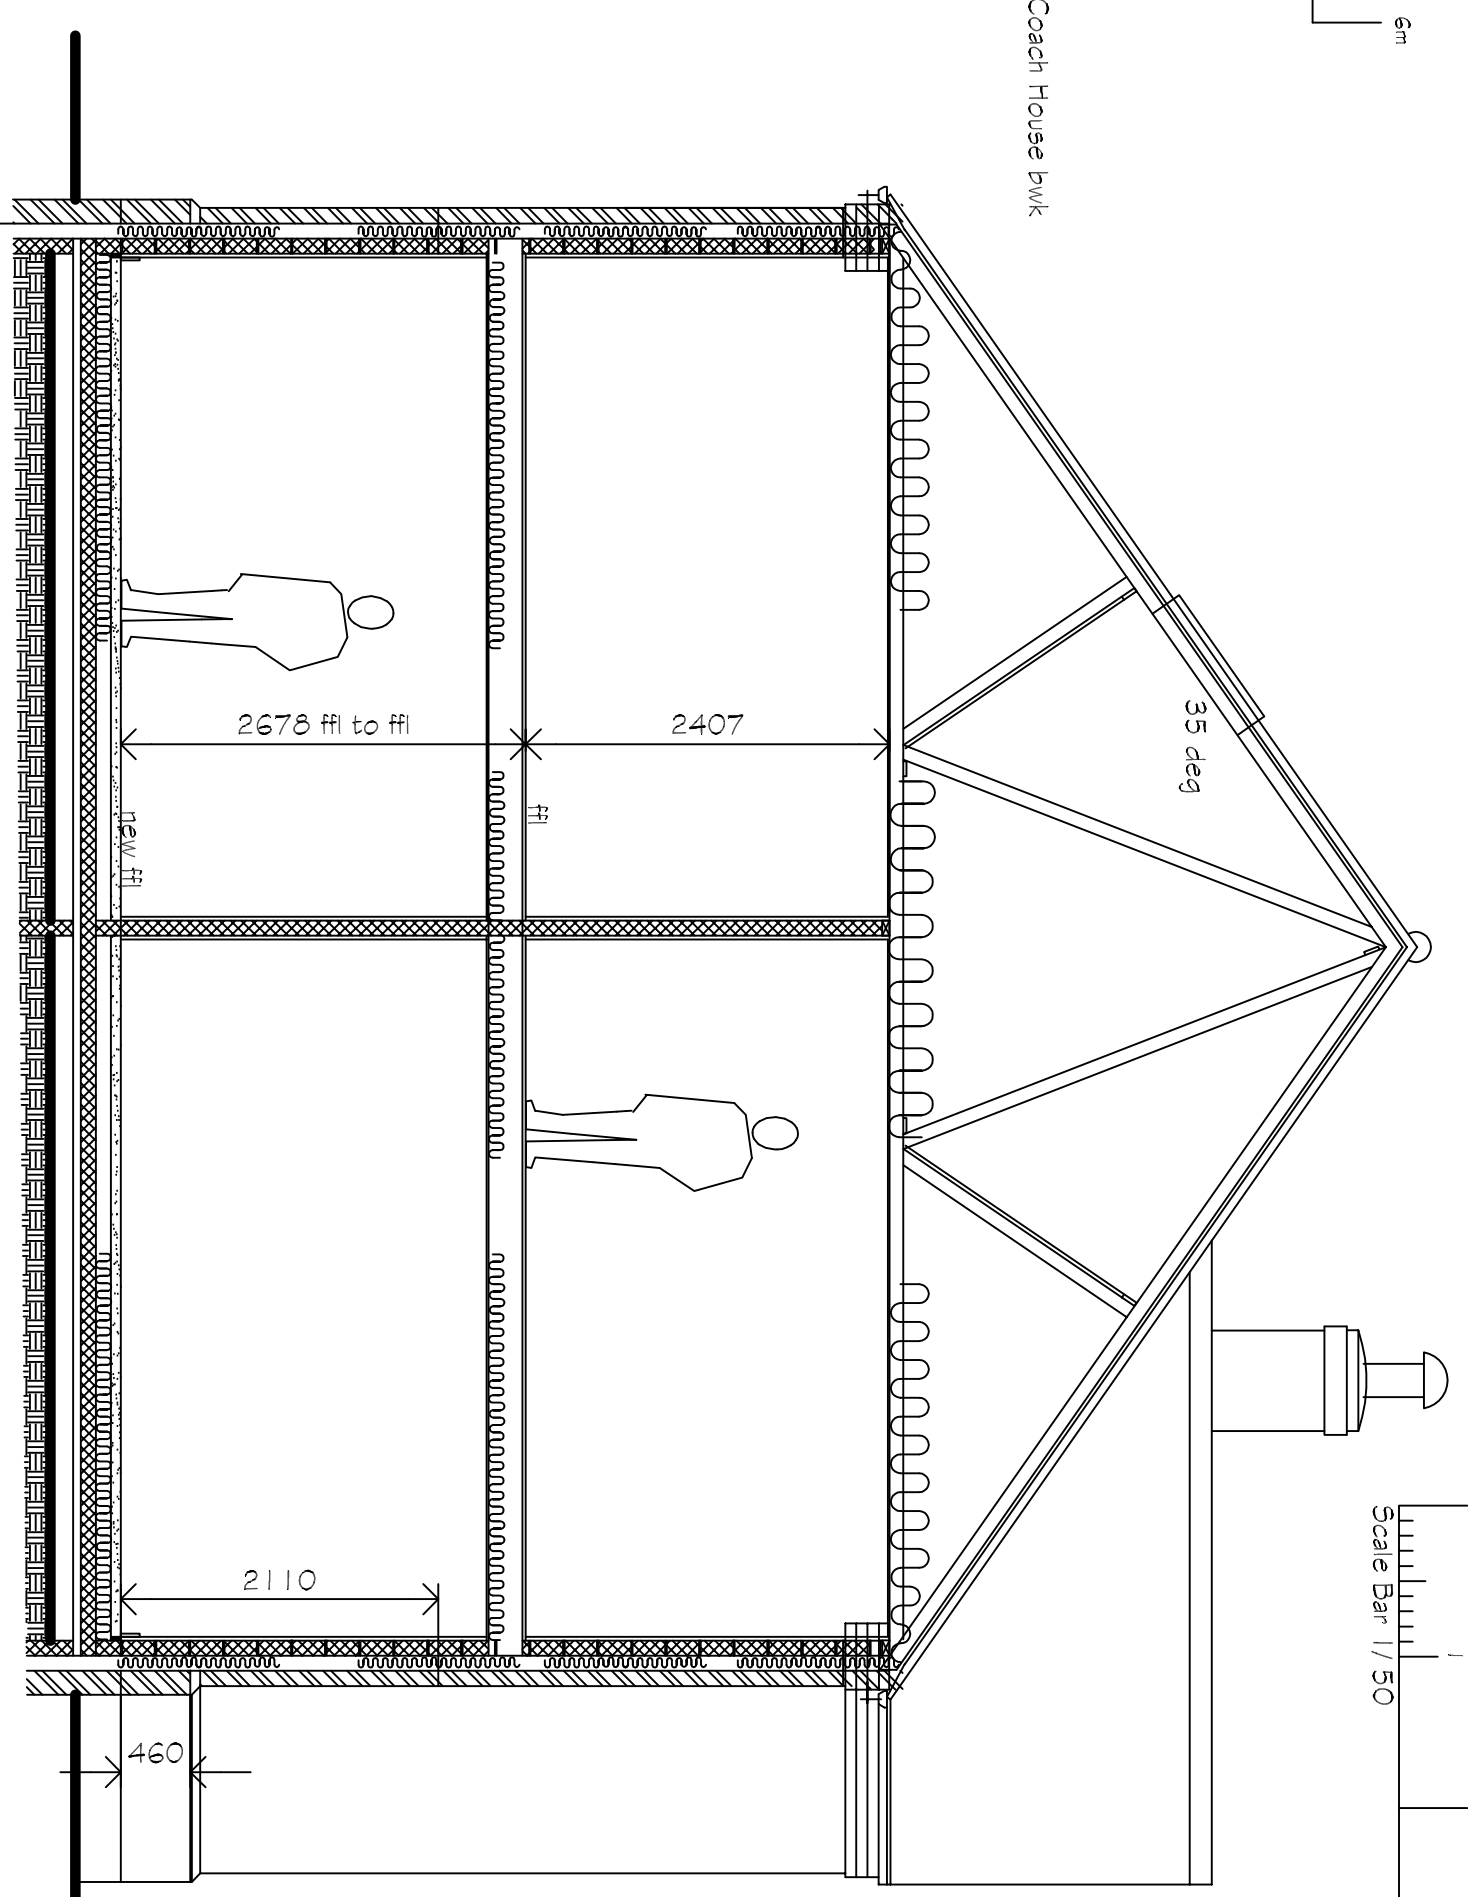
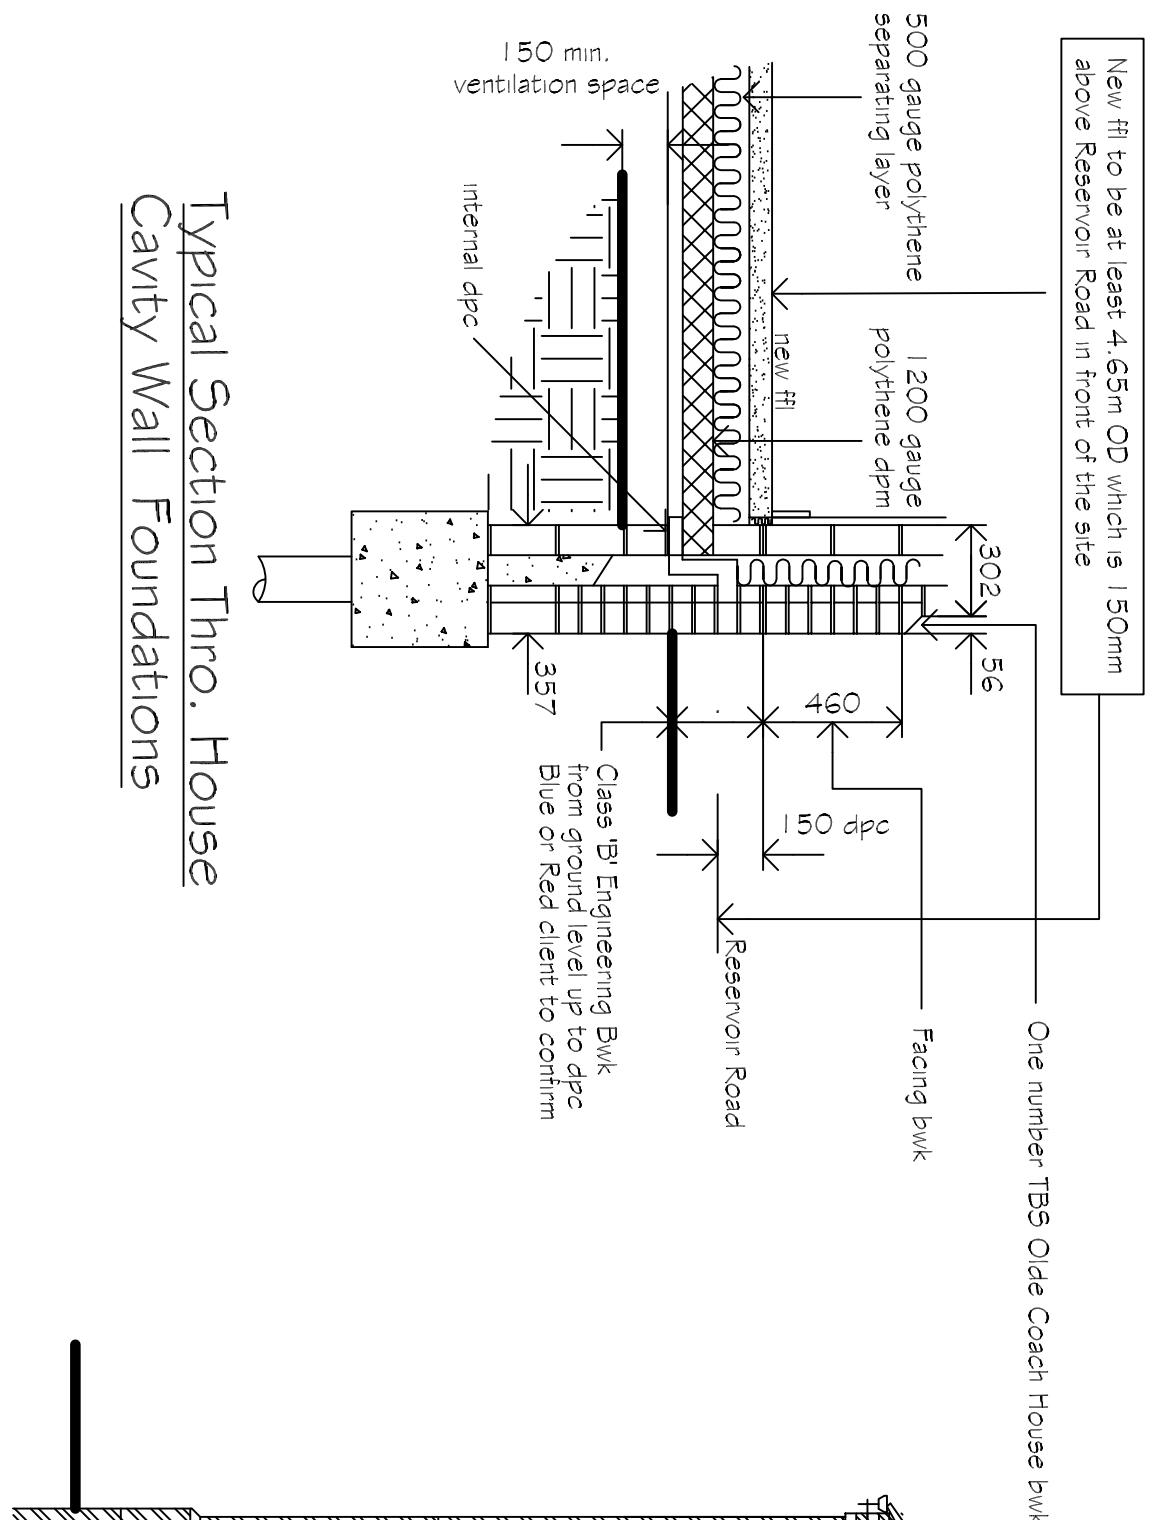
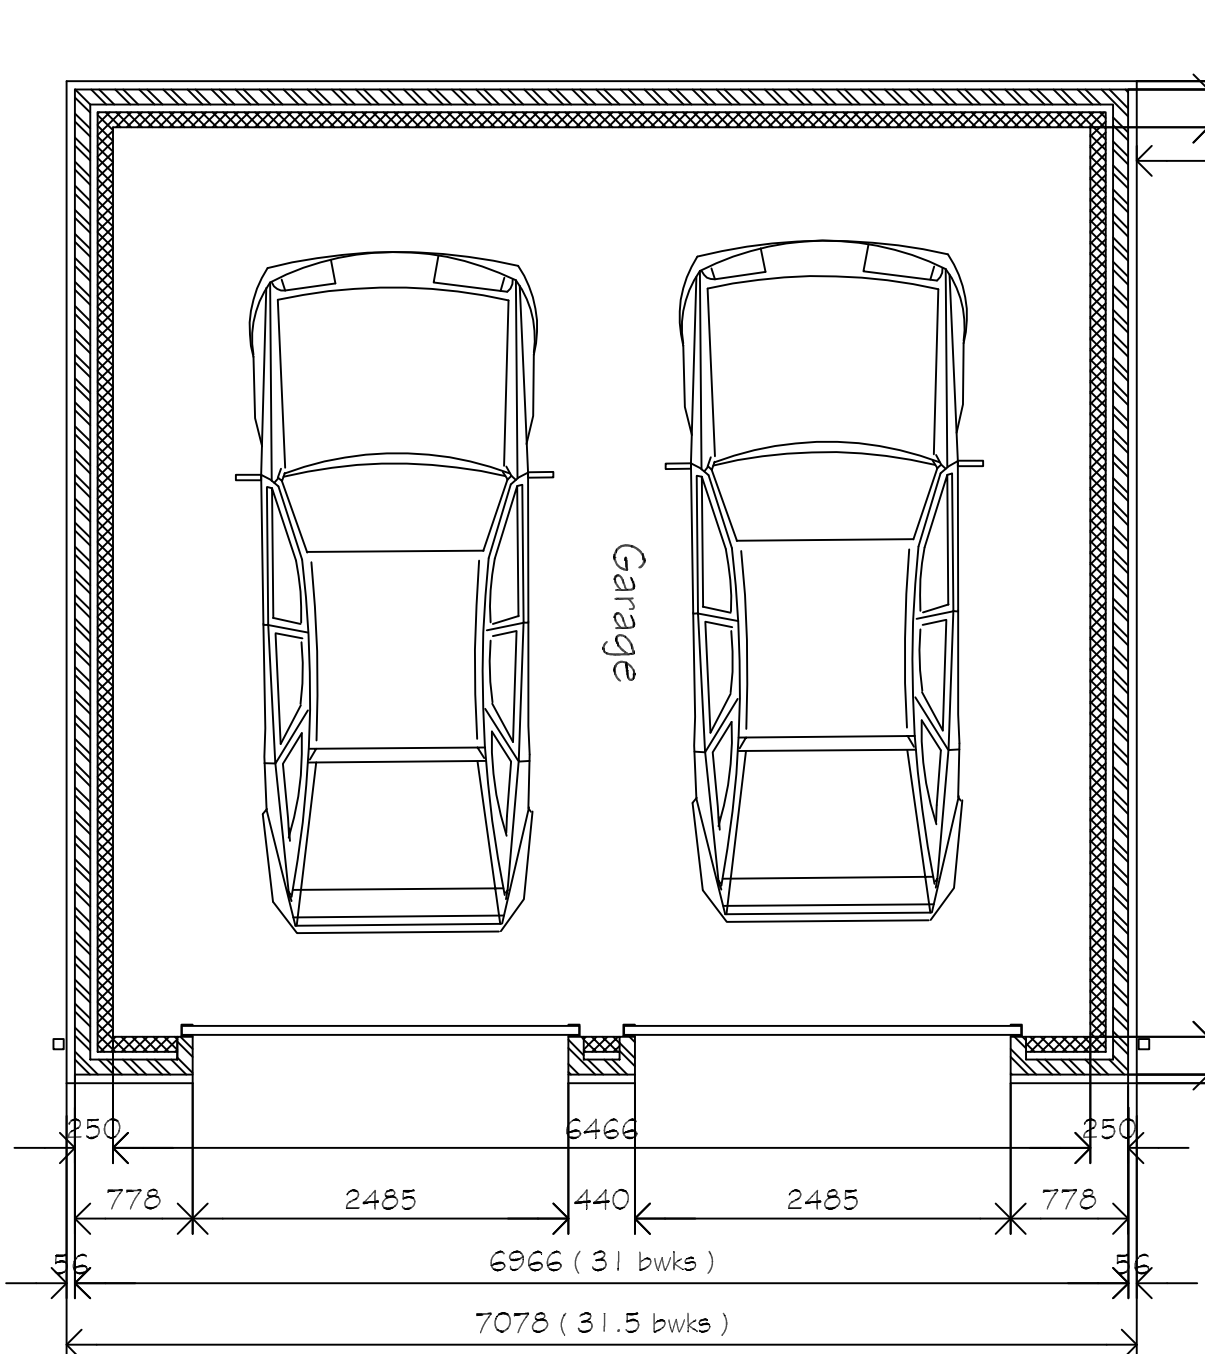
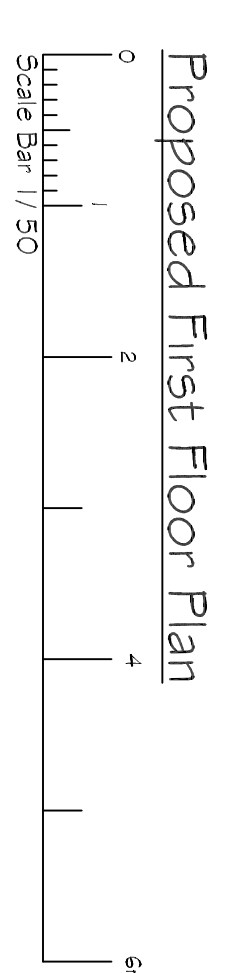
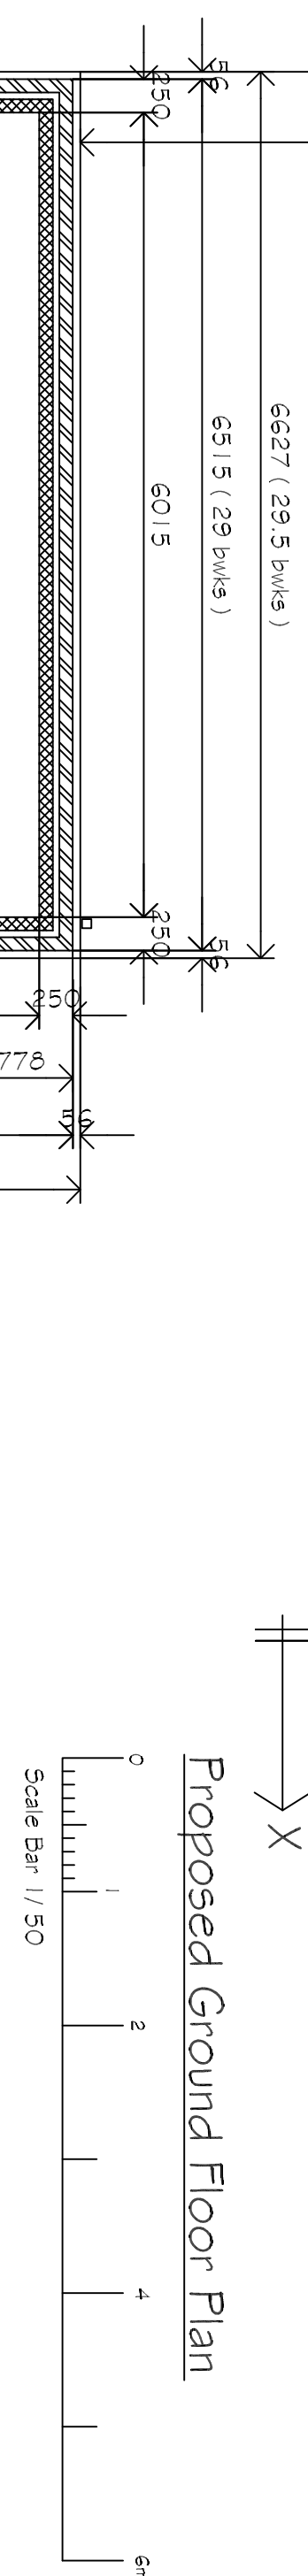
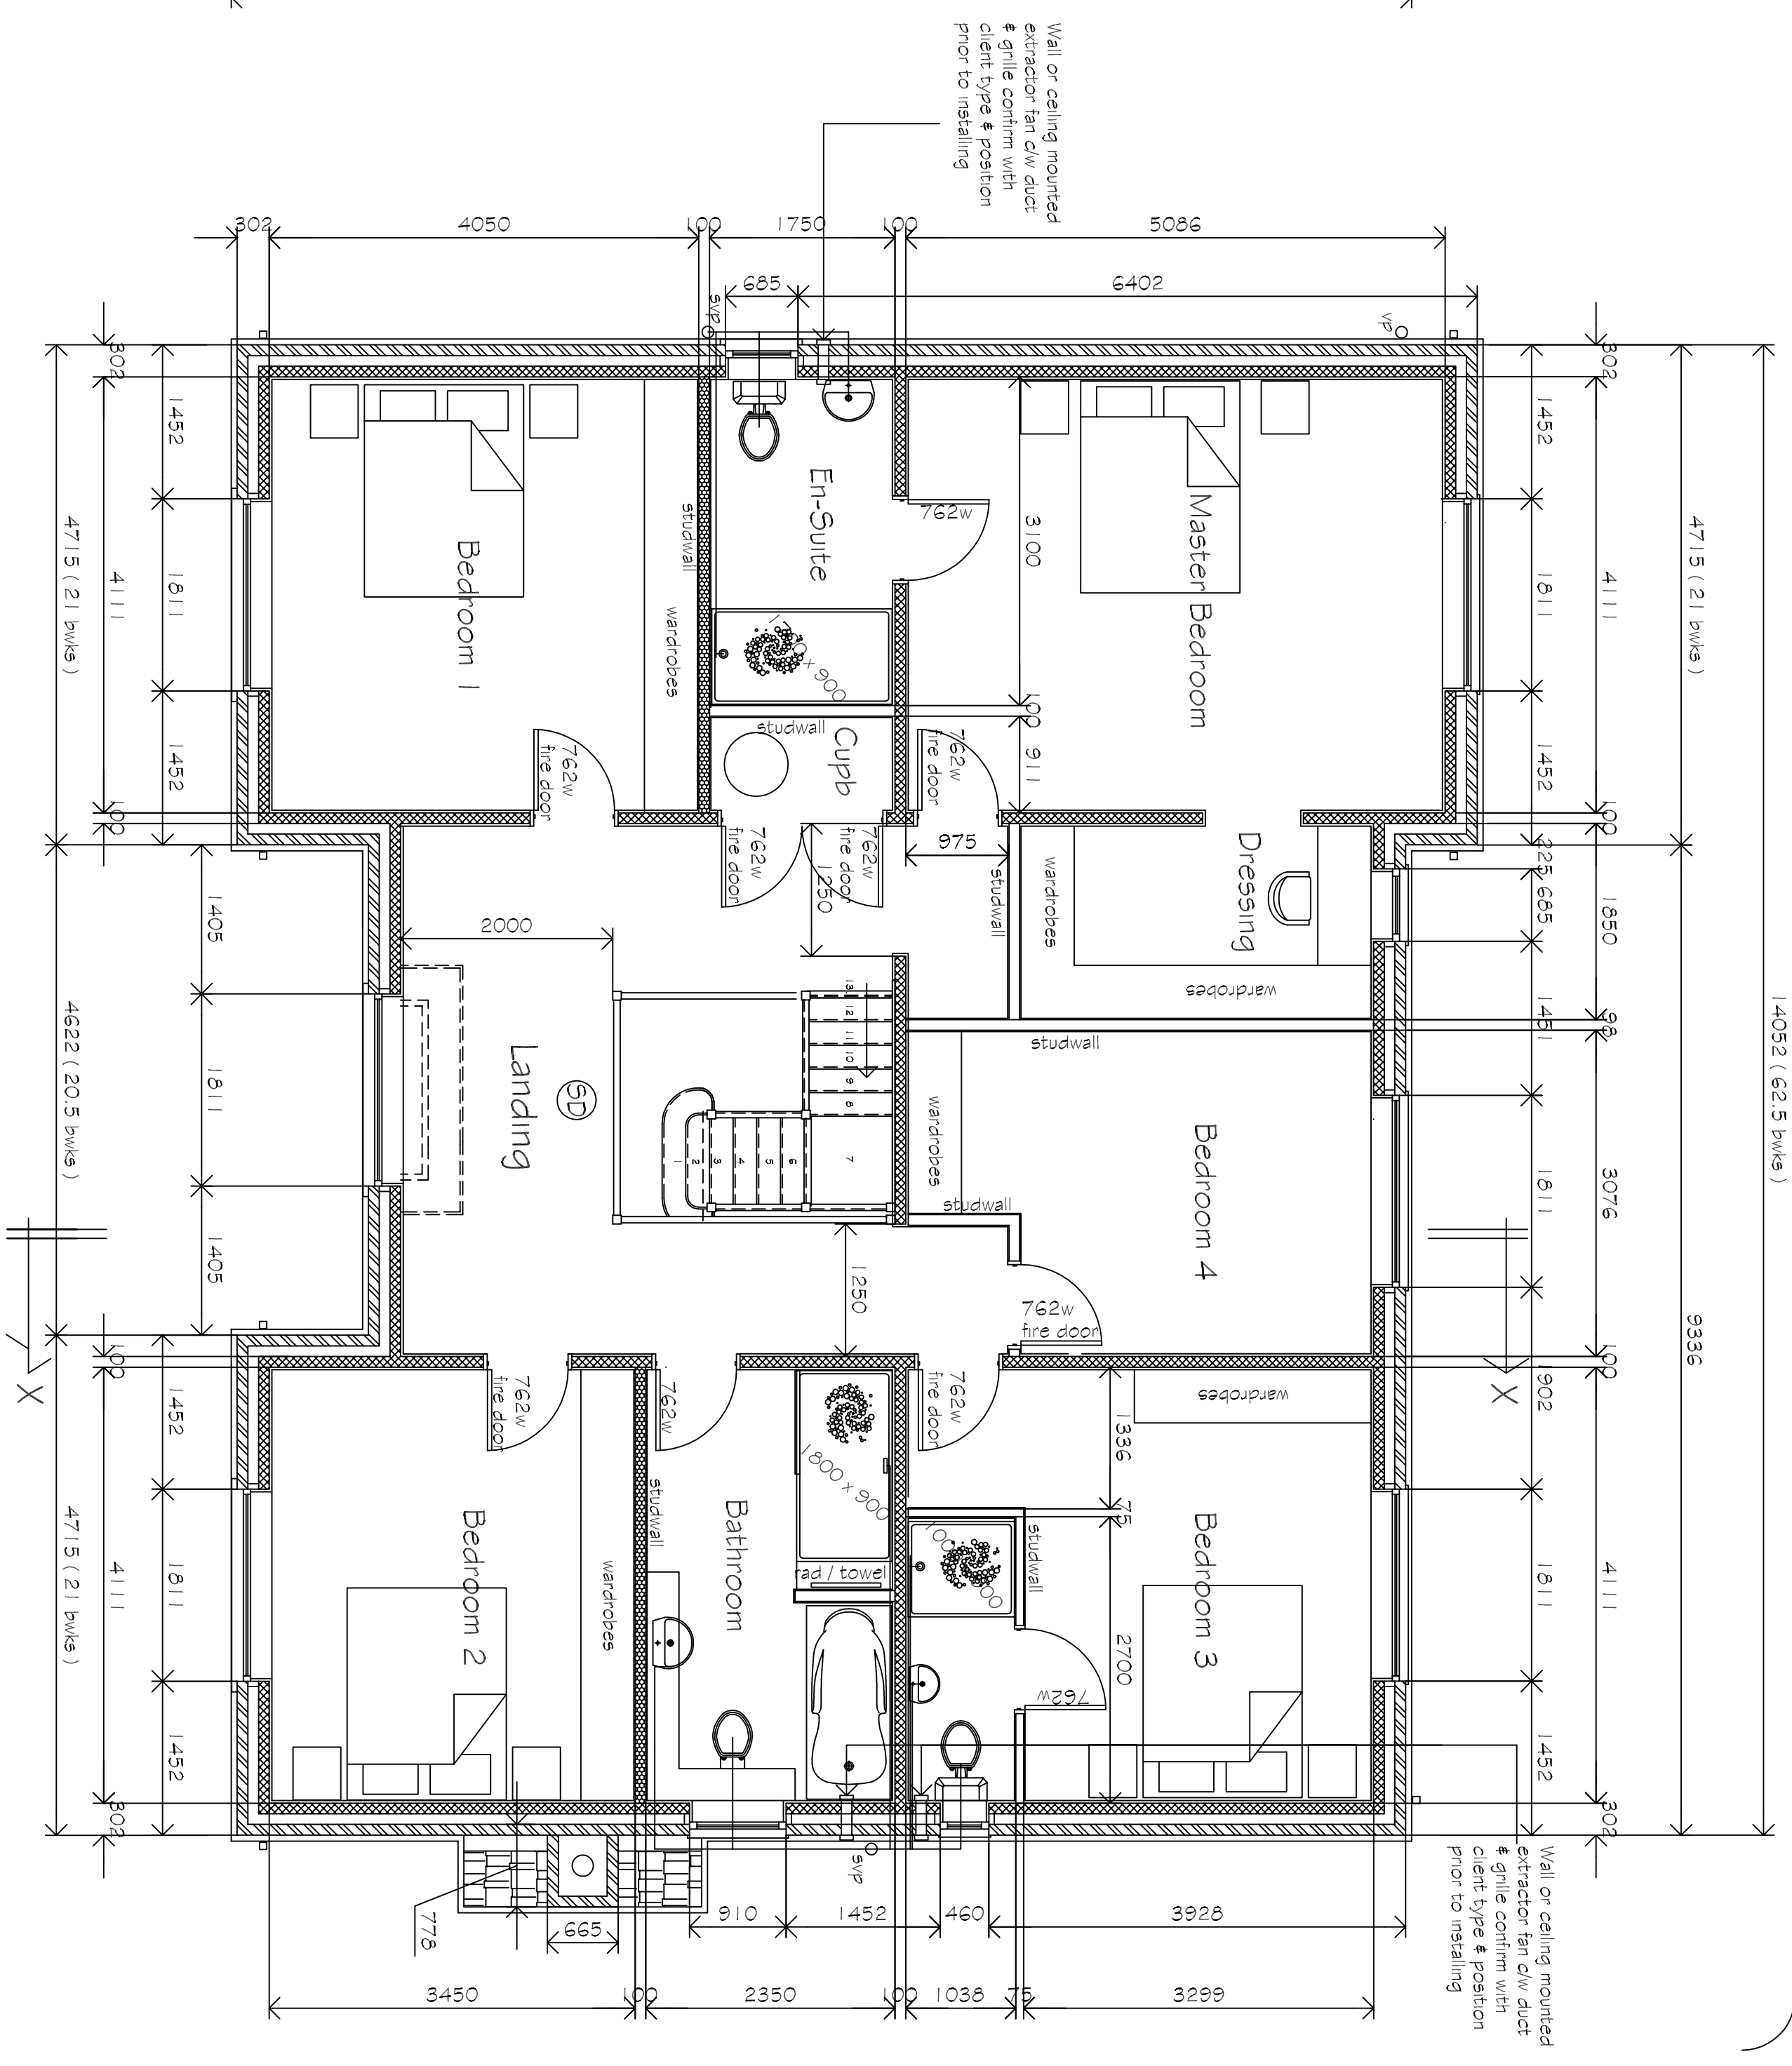


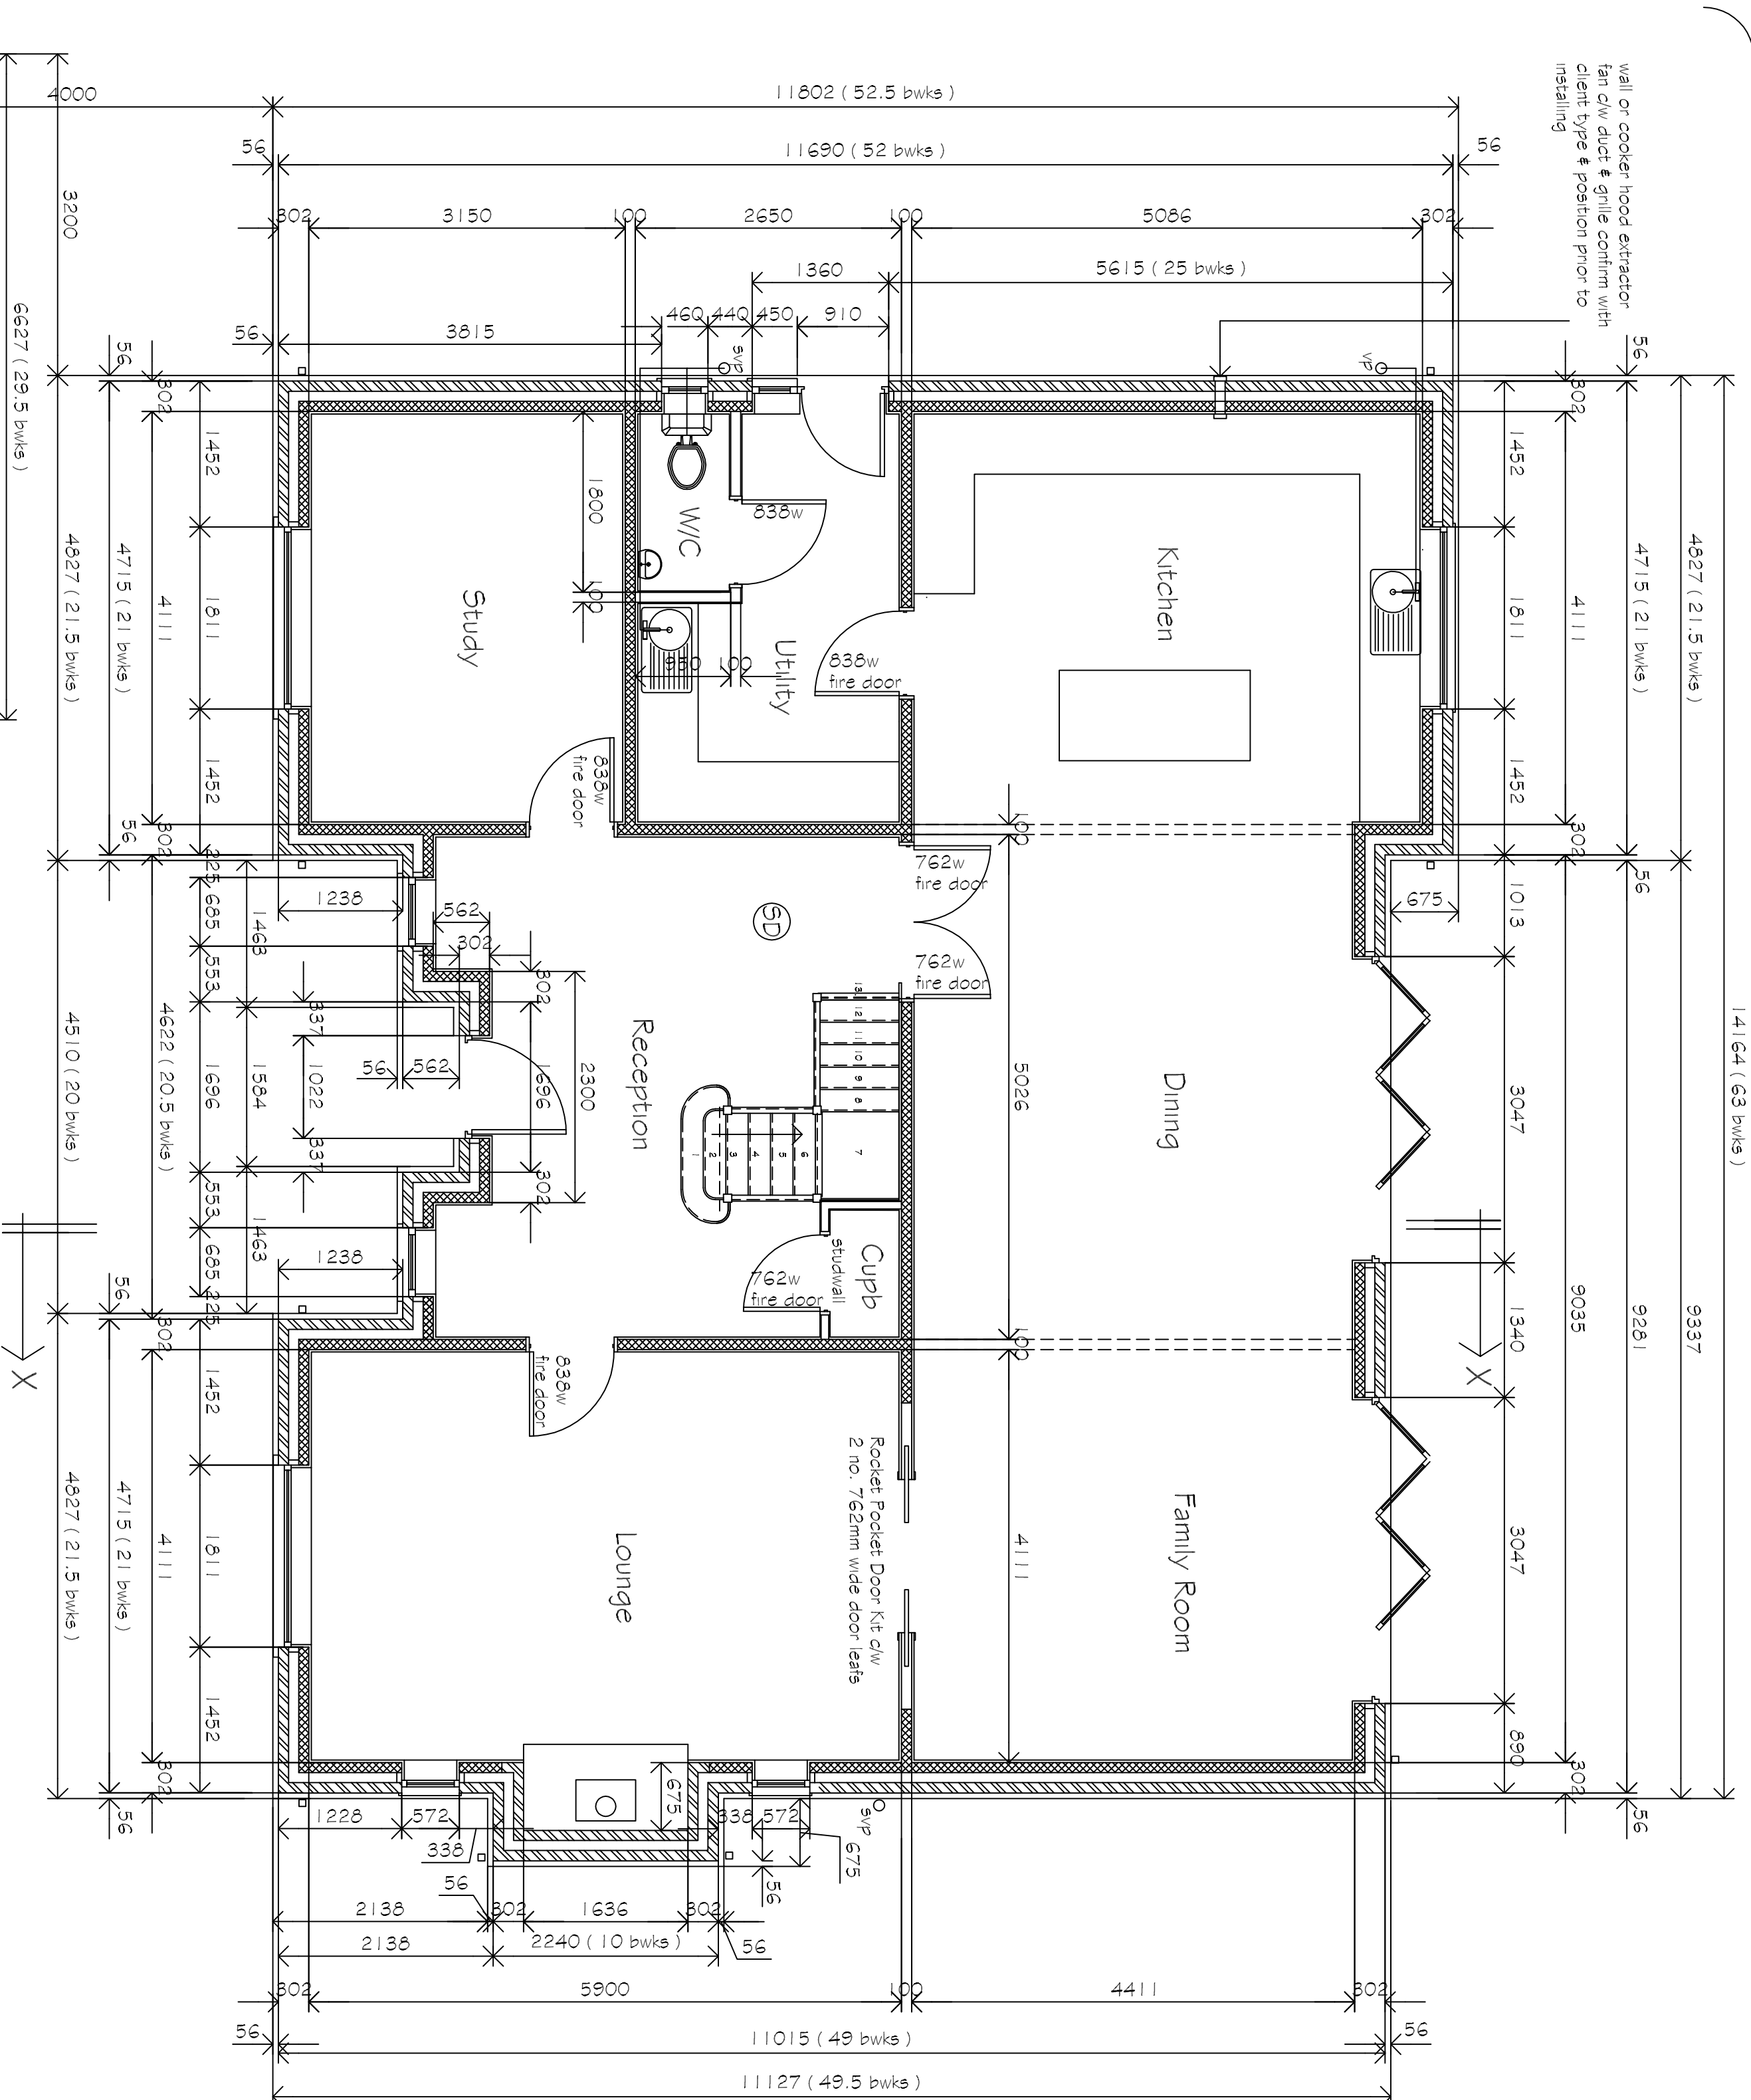

REVISIONS		BY	DATE
DRAWN	MJW	DATE	1/22/24
SCALE	1 / 50	CHECKED	
CLIENT Mr & Mrs T. Forman Holvush Farm House Rotterdam Road Burnhill Strommarke Suffolk IP14 3DP			

PROJECT
Proposed Residential Development - 2 plots
Land between 12 Faxmill House and Old Llamas
Reservoir/Road Surfeit Seas End Spalding Lincs
PE11 4DH / Previous Full Planning Permission
H17-1204-21 (has now expired)

PLOT 1
Proposed dwelling ground / first floor & garage
ground floor plan