




Site Layout

Housetype Schedule

2 Bedroom House			
2 Bed Semi Detached	63.6 m ² (685 ft ²)	Plots 1, 2, 4, 5	<u>4</u>
			4
3 Bedroom House			
3 Bed Semi Detached	80.3 m ² (864 ft ²)	Plot 6, 7	2
3 Bed Detached	98.1 m ² (1056 ft ²)	Plot 3	<u>1</u>
			3
		Total	<u>7</u>

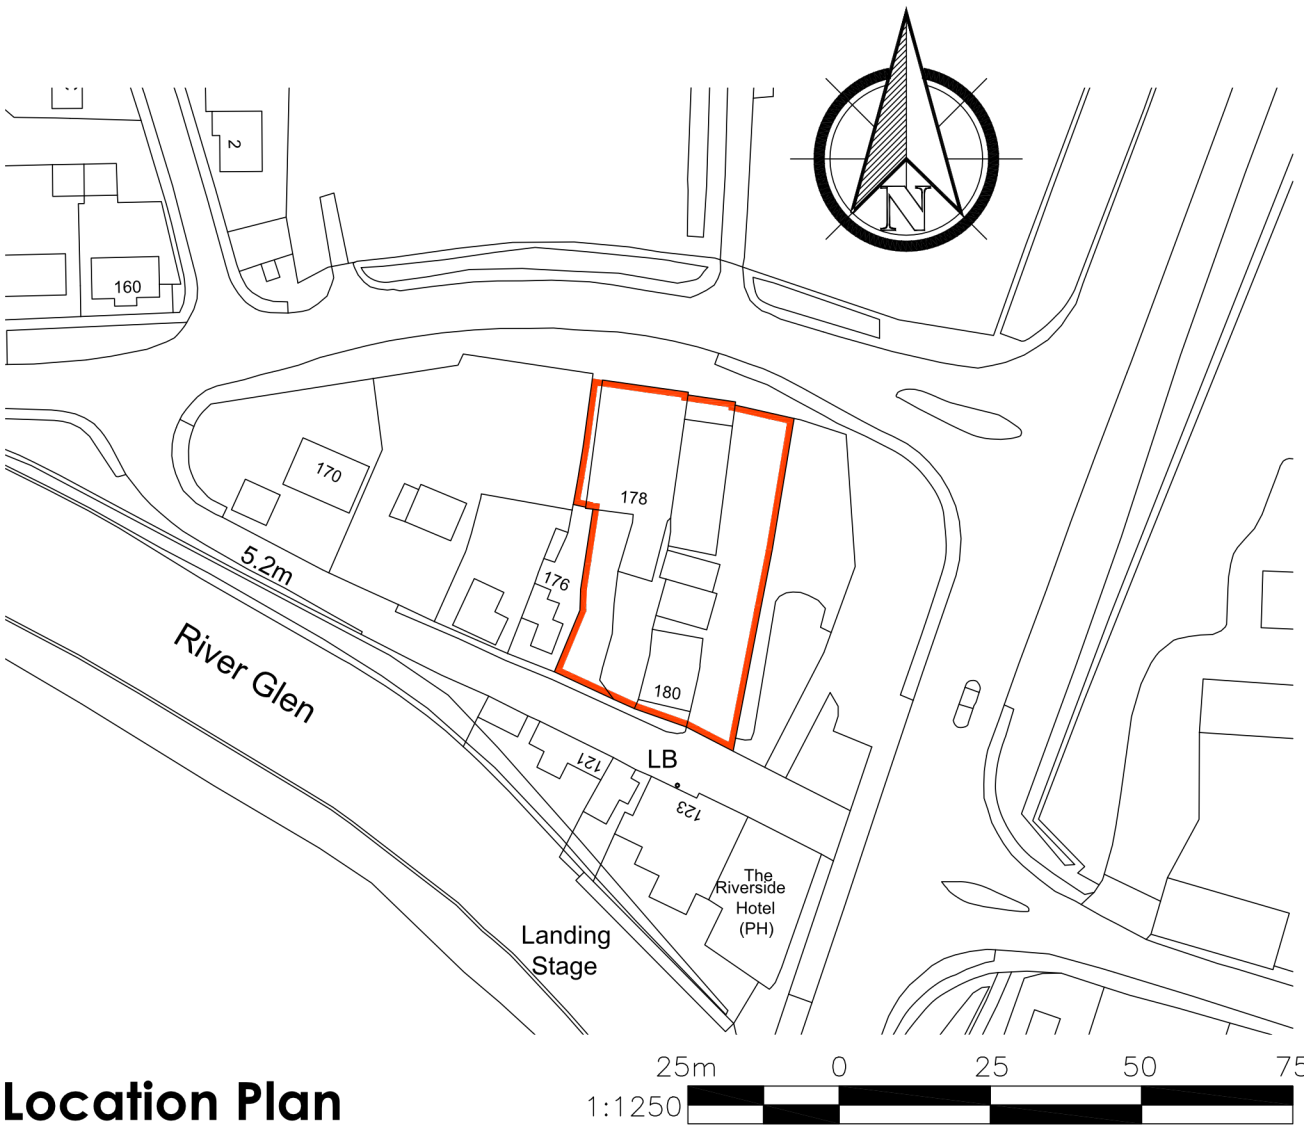

Location Plan

REVISION DATE DRAWN DESCRIPTION



KING'S LYNN INNOVATION CENTRE,
INNOVATION DRIVE, KING'S LYNN,
PE30 5BY

T: 01553 970033
E: design@studio11architecture.co.uk
W: www.studio11architecture.co.uk

CLIENT	Mr I Bates
PROJECT	Proposed residential development at Station Road, Surfleet
DRAWING	Site Layout & Location Plan

DRAWN EG	PROJECT DESIGNER KB	PROJECT DIRECTOR KB
DATE 06.01.2022	SCALE 1:200 & 1:1250	PAPER SIZE A1

DRAWING NUMBER
582.SL.01