

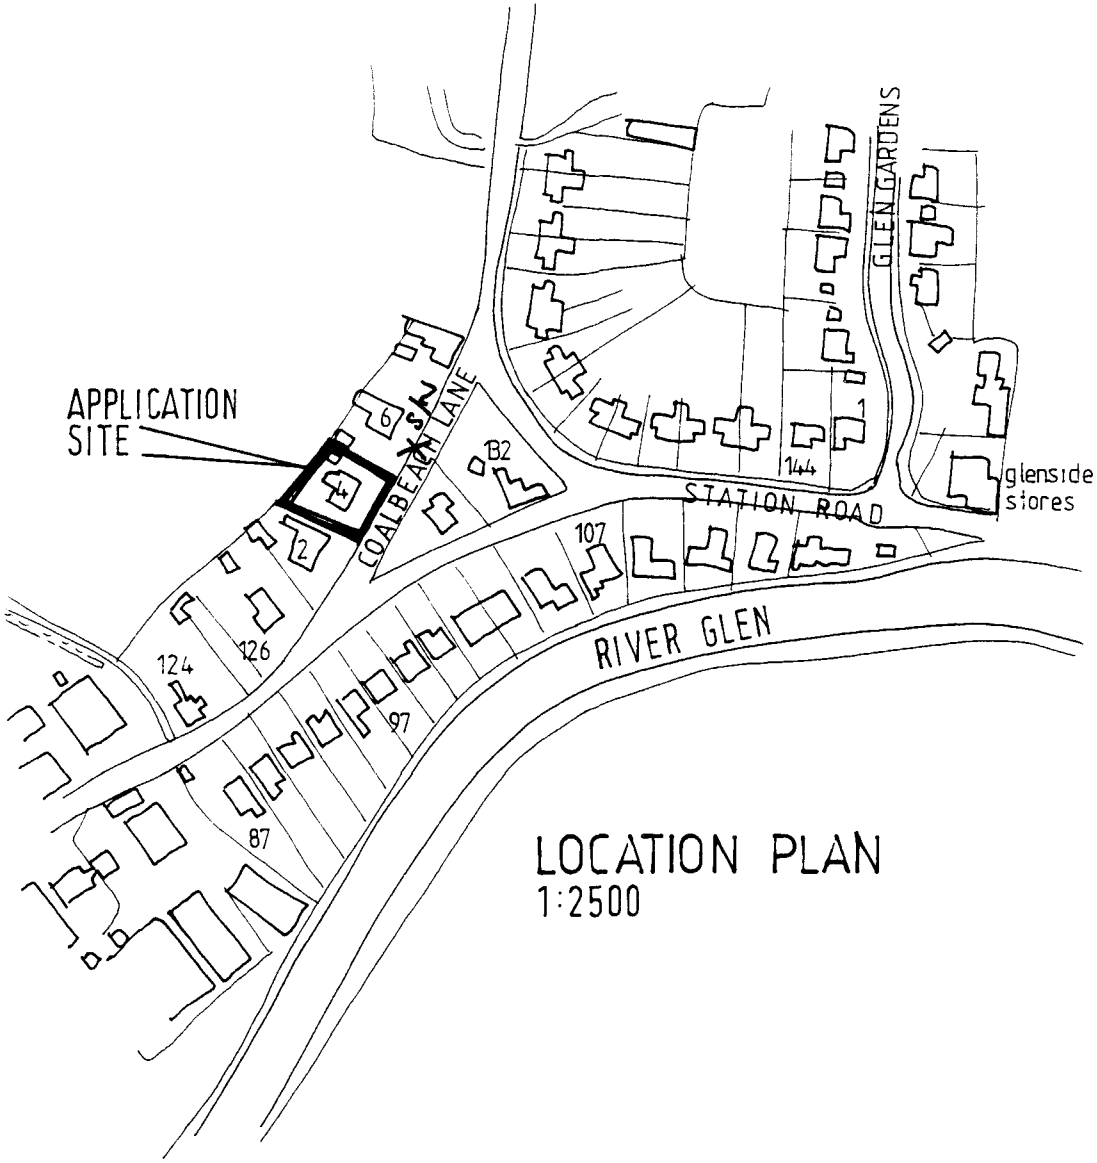


LOCATION PLAN
1:2500

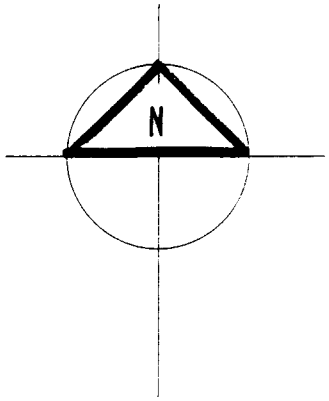

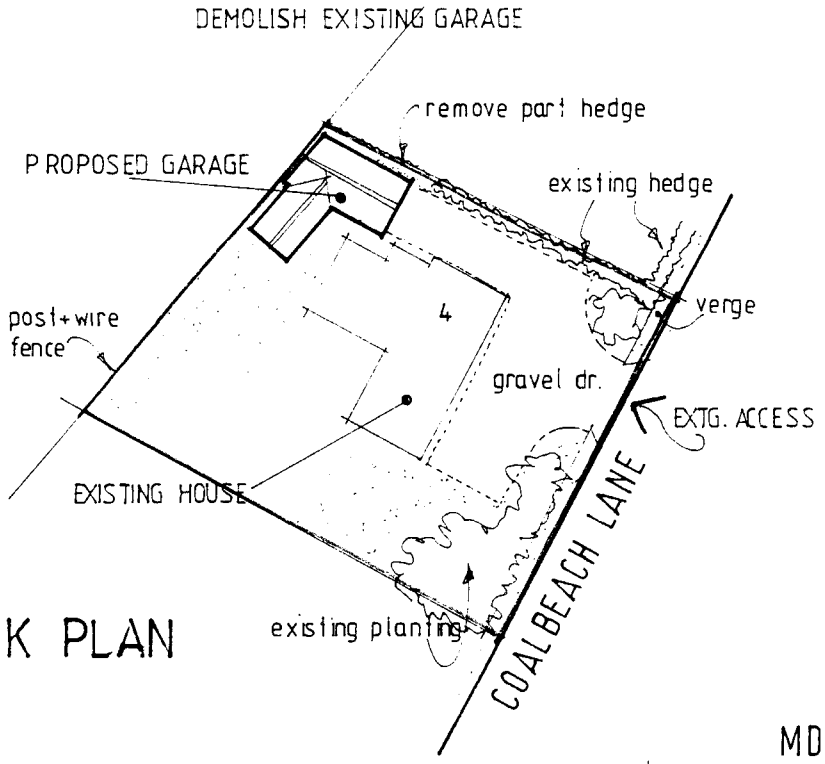



BLOCK PLAN
1:500


MD


PROPOSED GARAGE FOR Mr T BLISSETT, 4 COALBEACH LANE, SURFLEET. | FEB 01 | 01.004/01

This drawing is copyright and may not be alterec, traced, copied, photographed or used for any purpose other than that for which it is issued without consent of Mark Dennis Architectural Services.

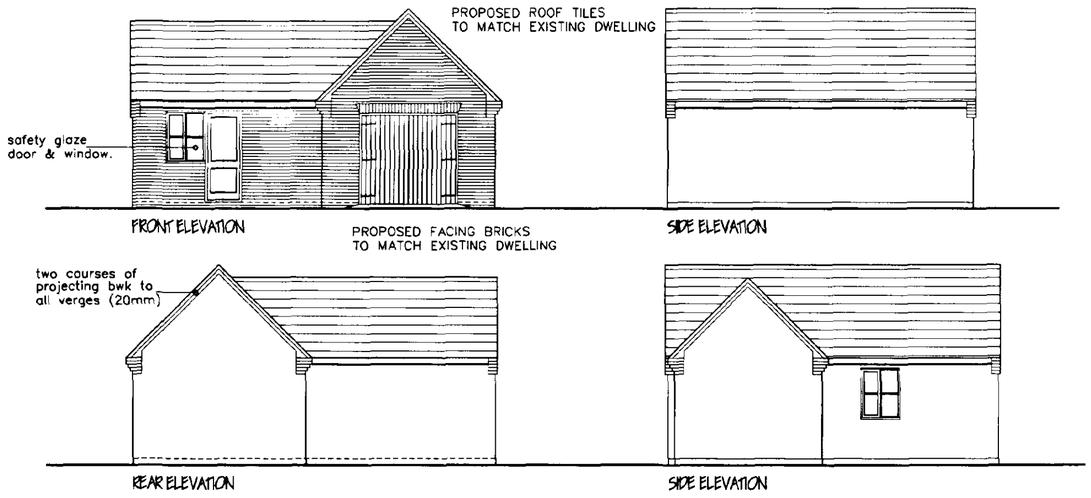

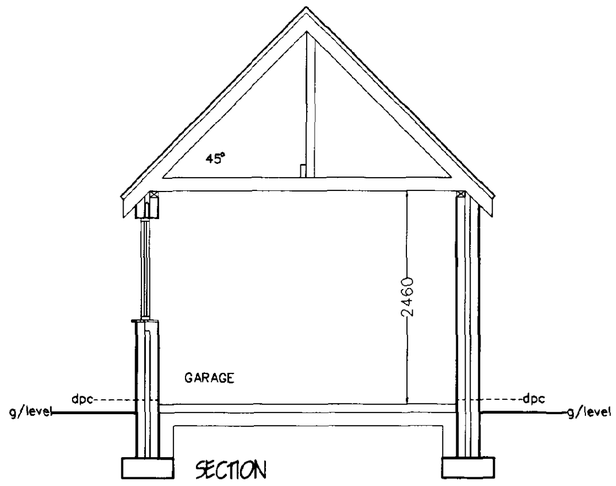

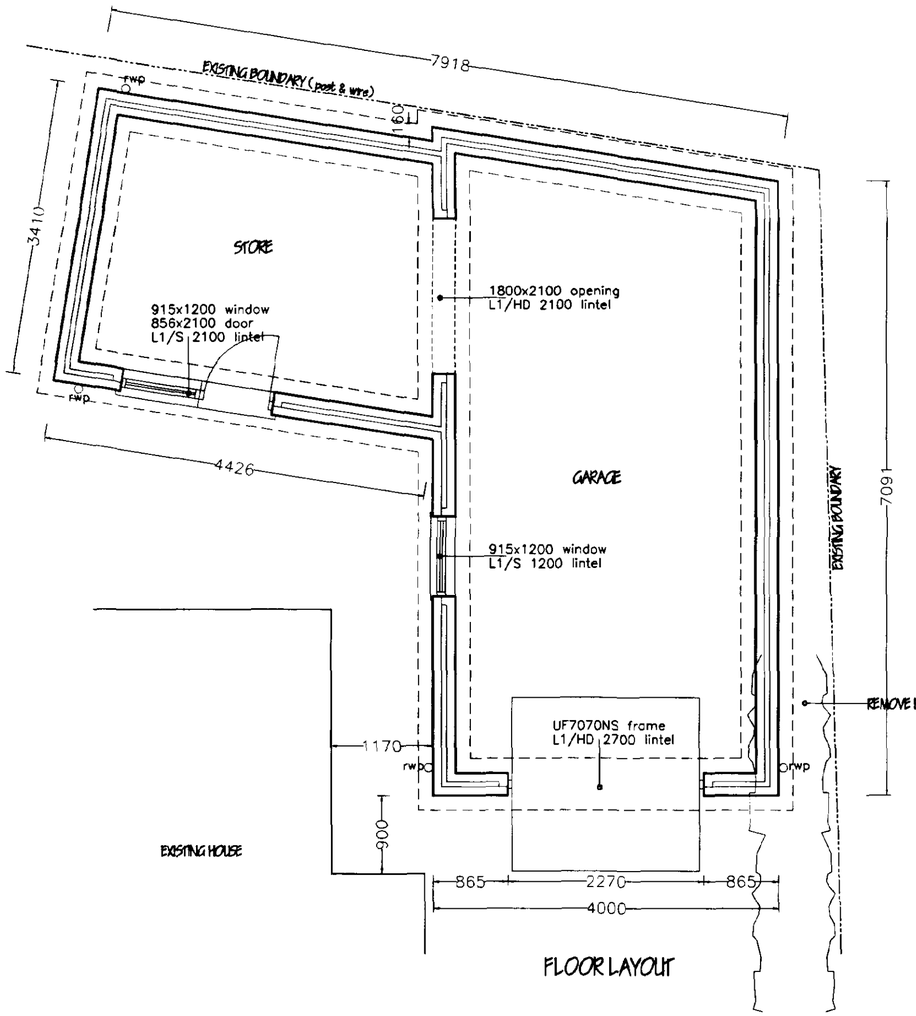

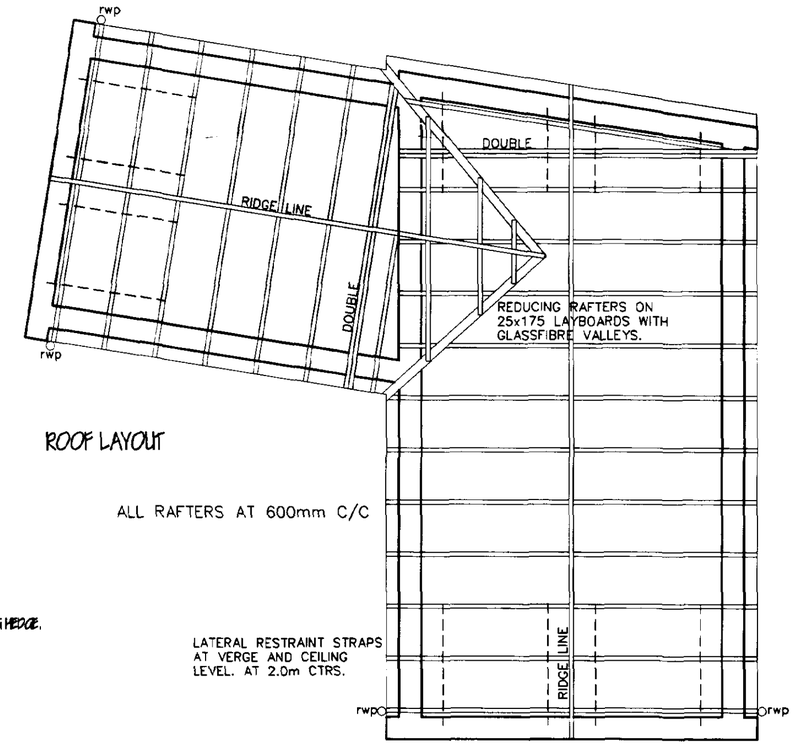

MARK DENNIS
architectural services

90 STATION ROAD – SURFLEET – SPALDING
LINCOLNSHIRE – PE11 4DB
TEL: 01775 680183 FAX: 01775 680183

PROJECT TITLE

PROPOSED SINGLE GARAGE BLOCK AT
4 COALBEACH LANE,
SURFLEET,
SPALDING, LINCS.

FOR: MR & MRS T BLISSETT

H/01/3110/01

PLANS AS PROPOSED. DETERMINED

REV	DESCRIPTION	DATE	BY

SCALE 1:100, 1:50

DRAWN MD

DATE JAN 2001

DRAWING No. 01.004/02

DO NOT SCALE FROM DRAWING