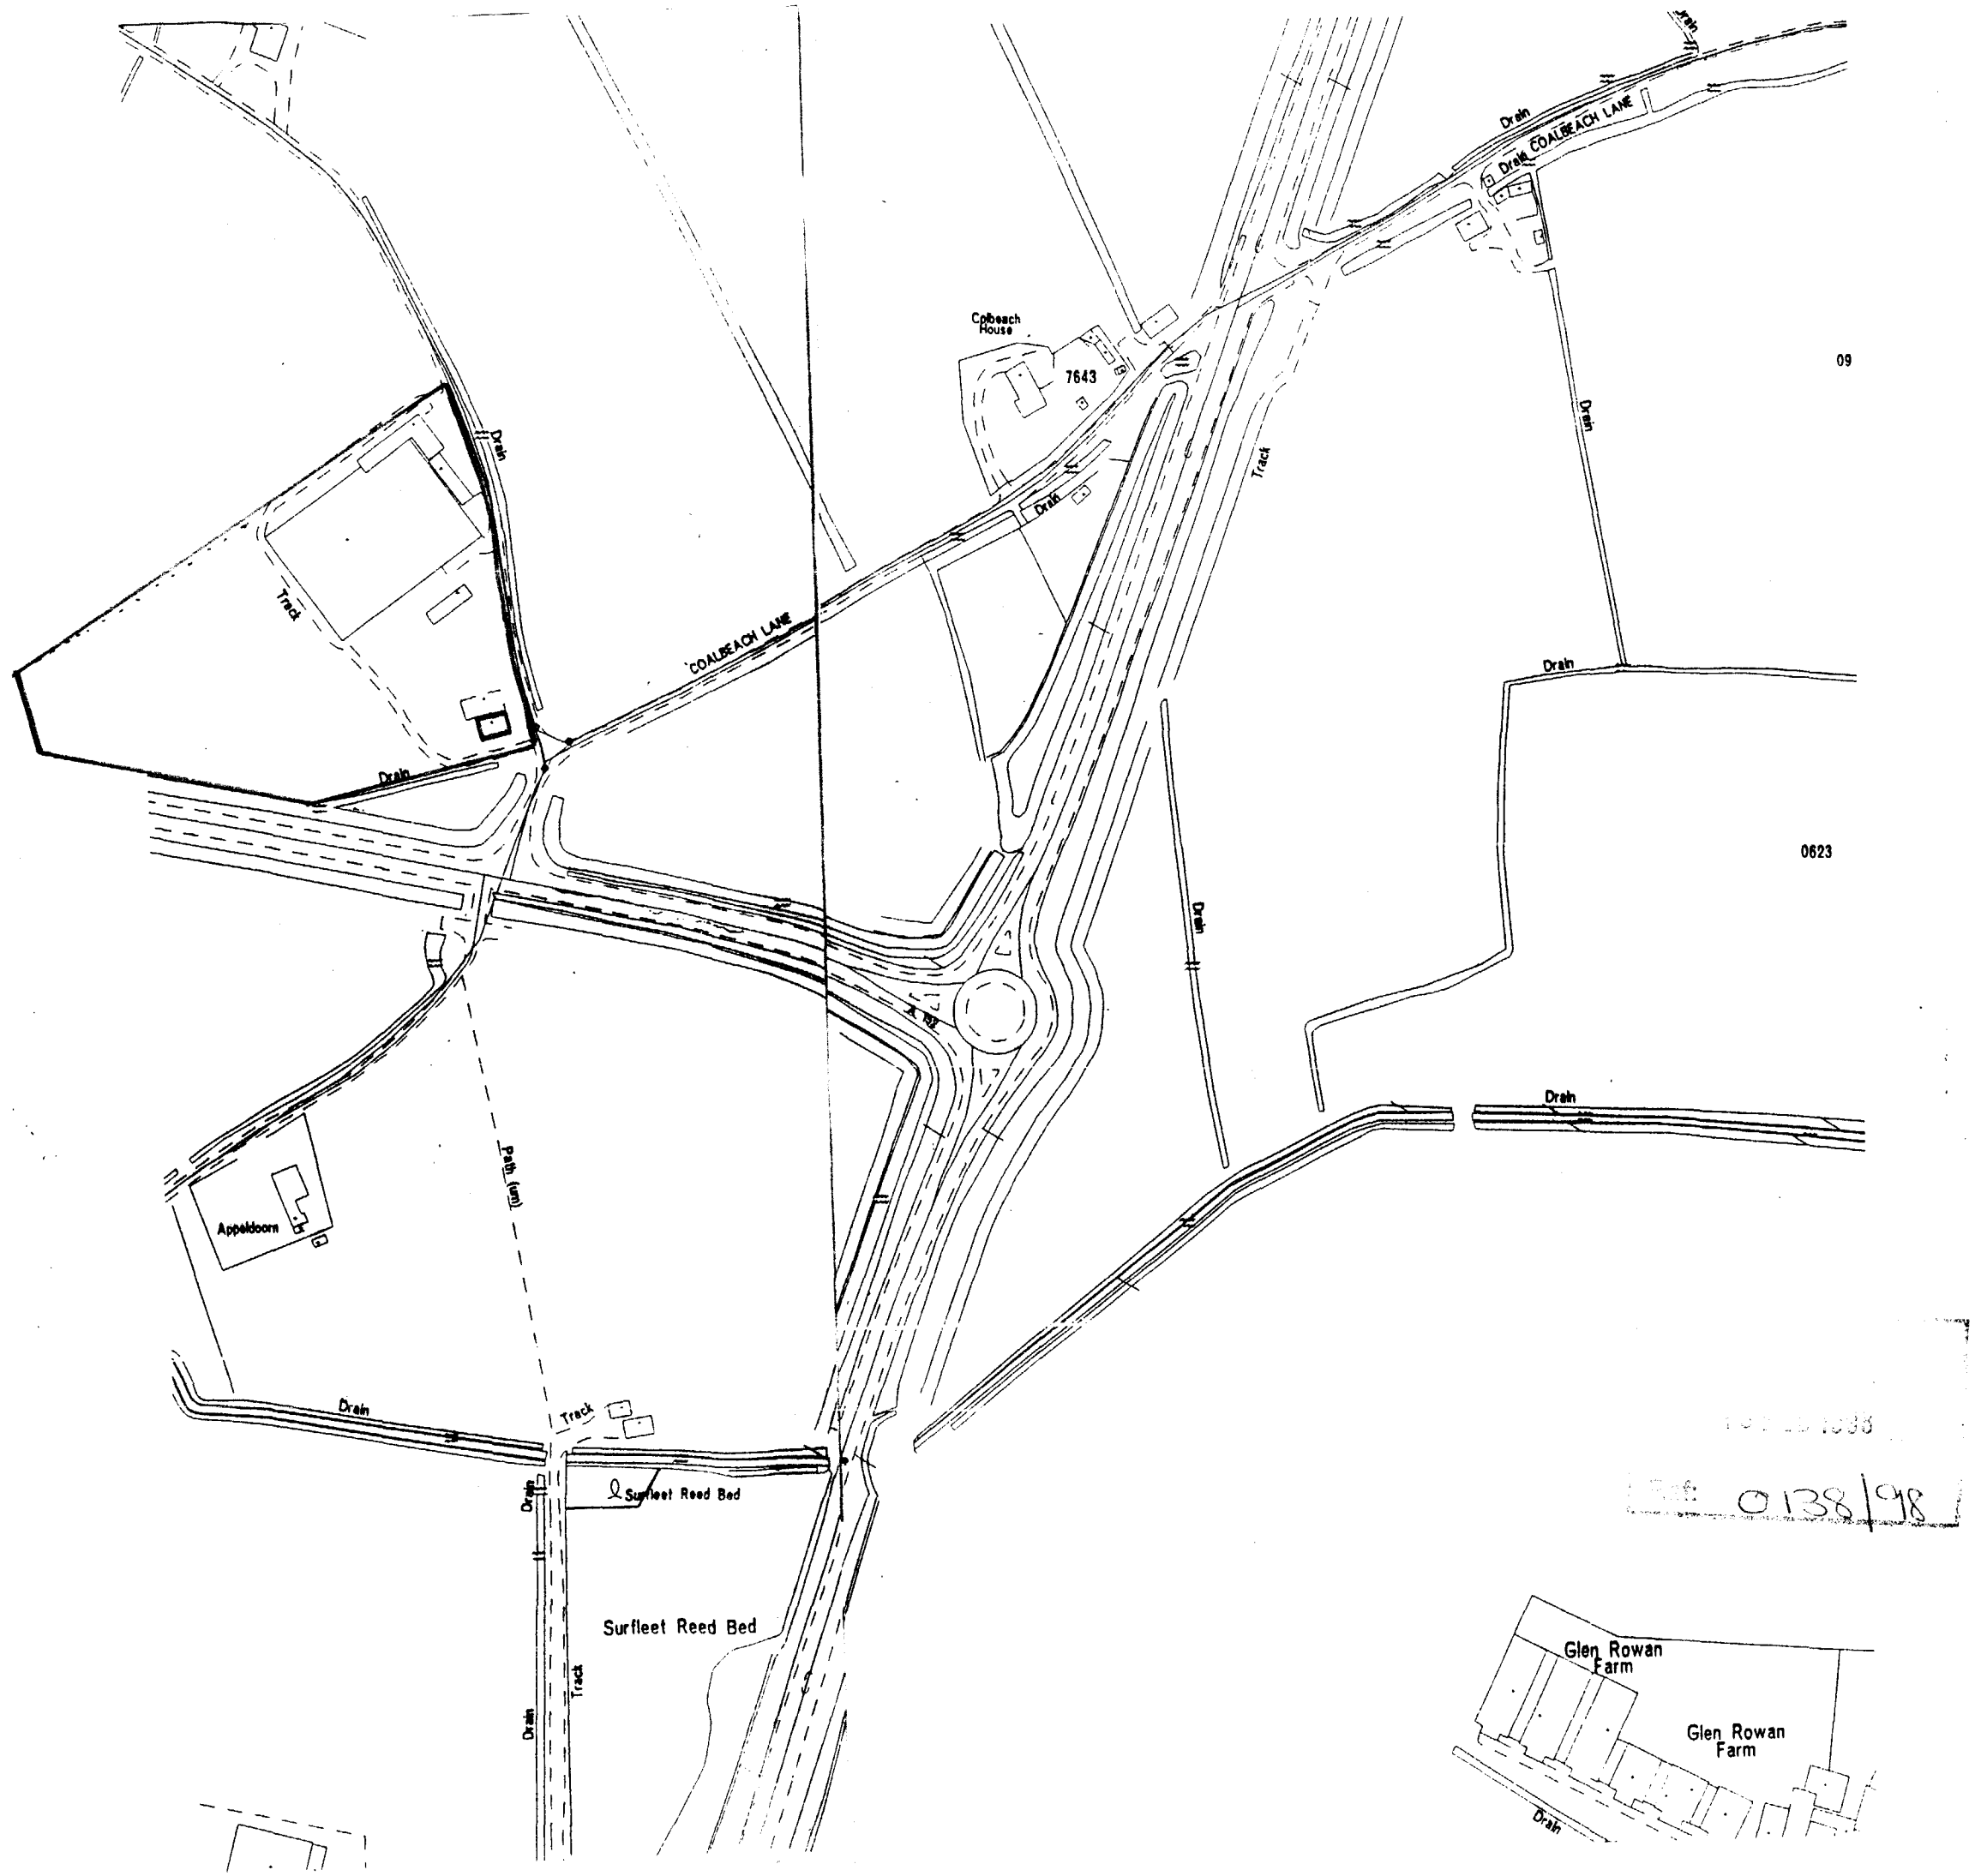

Cobseach House
7643
Drain
COALBEACH LANE
Track
Drain
Drain
Drain
Track
Drain
Drain
Drain
Drain
Appeldoorn
Path (un)
Drain
Track
Surfleet Reed Bed
Drain
Track
Surfleet Reed Bed
09
0623
Glen Rowan Farm
Glen Rowan Farm
Drain

0138/98