


SOUTH HOLLAND DISTRICT COUNCIL

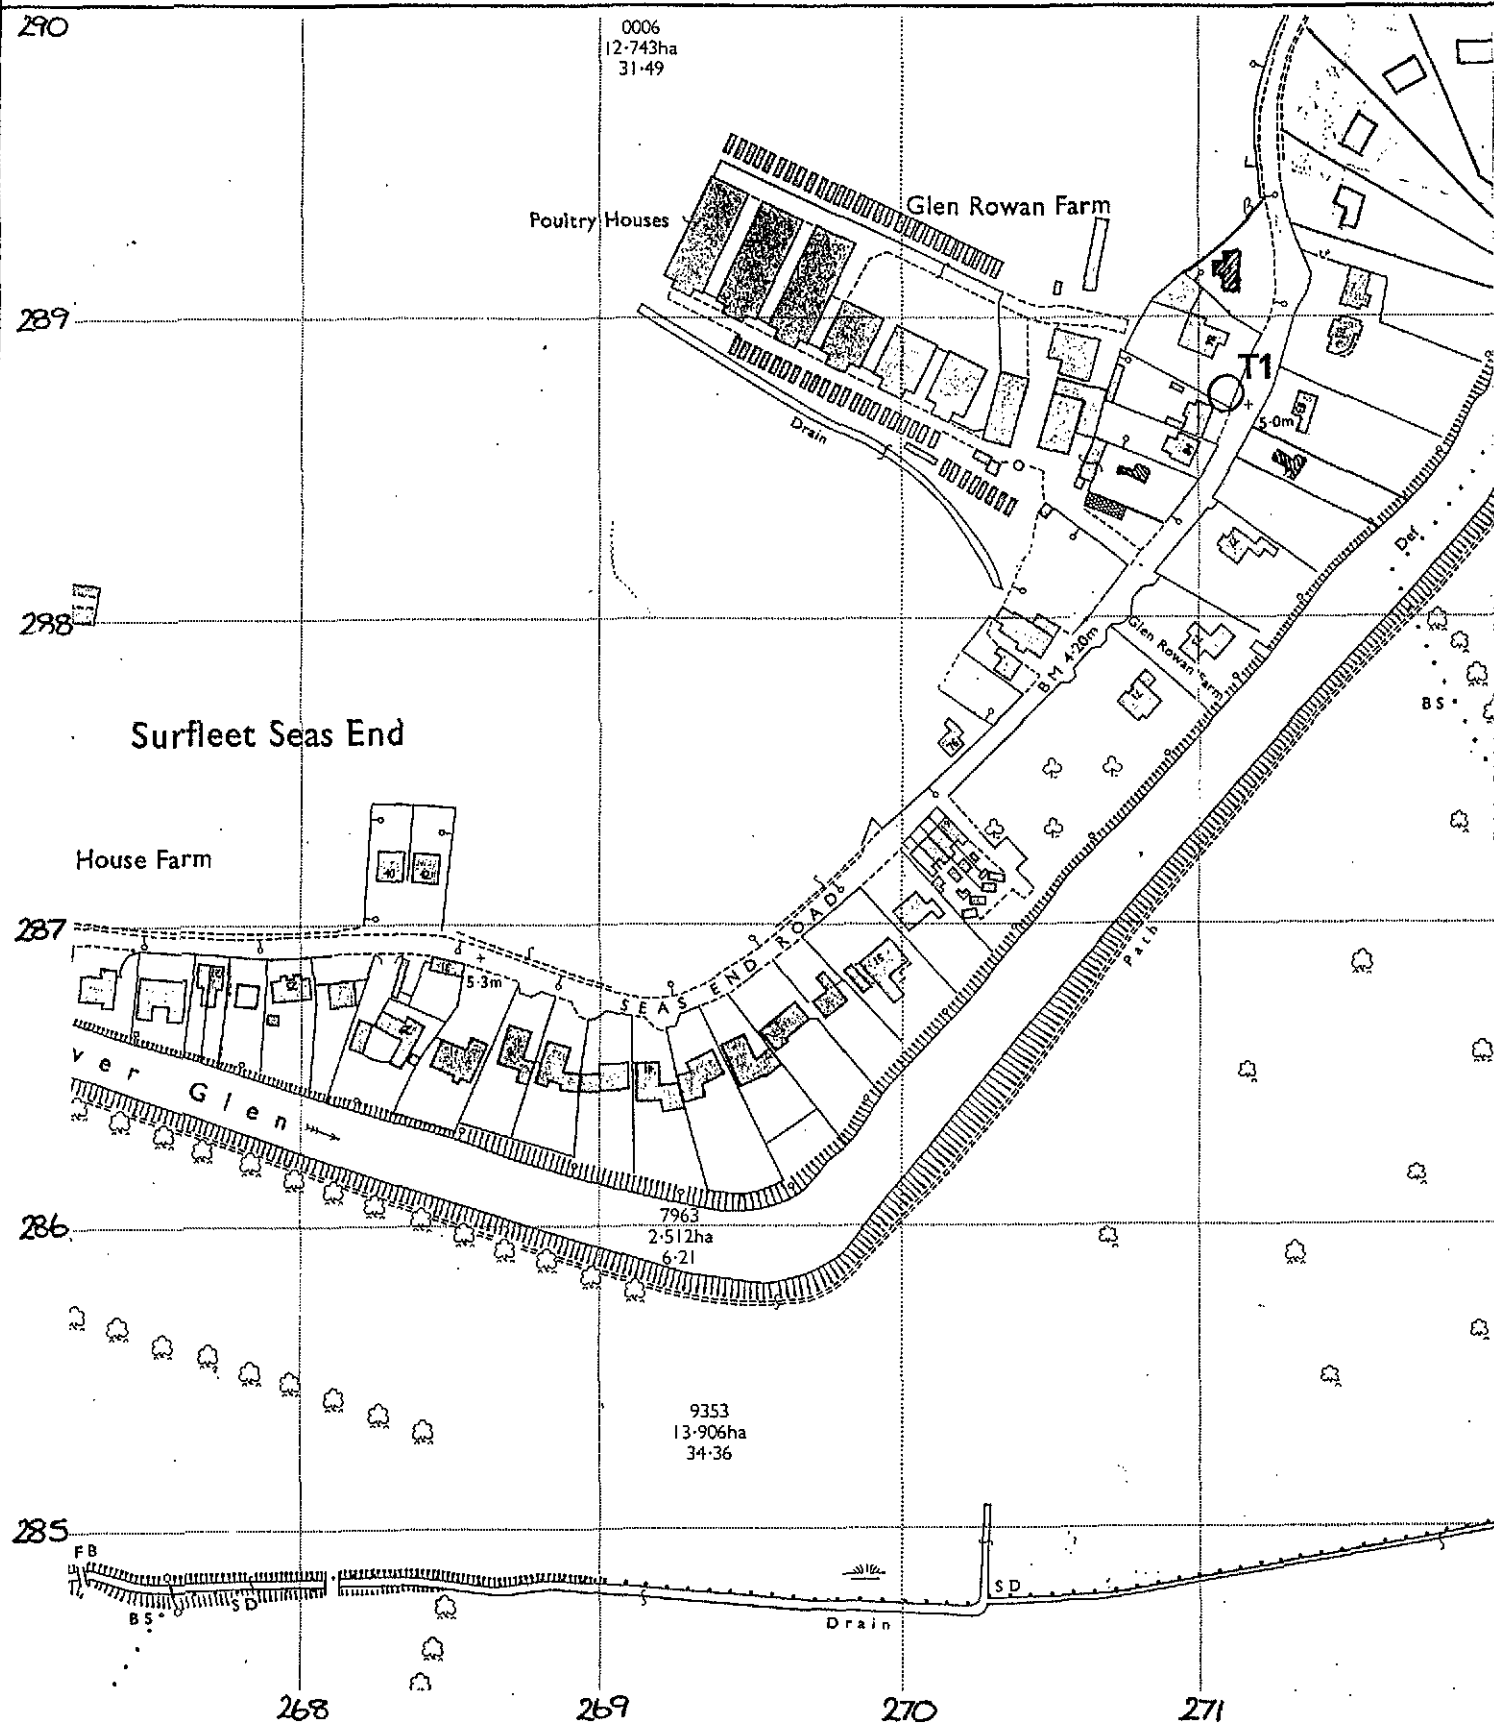

SURFLEET SEAS END TREE PRESERVATION ORDER No.1 1990

PLAN No. TF 2628 2728

SCALE 1:2500

DATE SEPT. '90

BASE

B.SMITH M.R.I.P.I.
District Planning Officer

FIRST SCHEDULE

Tree Specified Individually
(encircled in black on the map)

No. on Map	Description	Situation
T1	Horse-Chestnut	At grid reference 27109 28874. Situated within the grounds of the property known as 98 Seas End Road, Surfleet; Approximately 5.0 m north of the southern corner of this property.

Trees Specified by Reference to an Area
(within a dotted black line on the map)

No. on Map	Description	Situation
	NONE	

Groups of Trees
(within a broken line on the map)

No. on Map	Description	Situation
	NONE	

Woodlands
(within a continuous black line on the map)

No. on Map	Description	Situation
	NONE	