




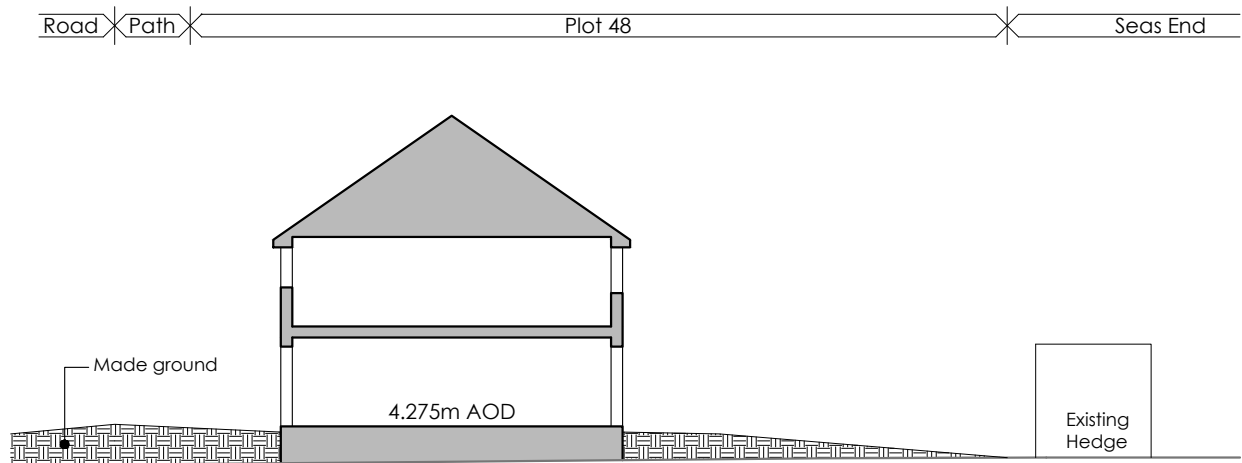




Section A-A

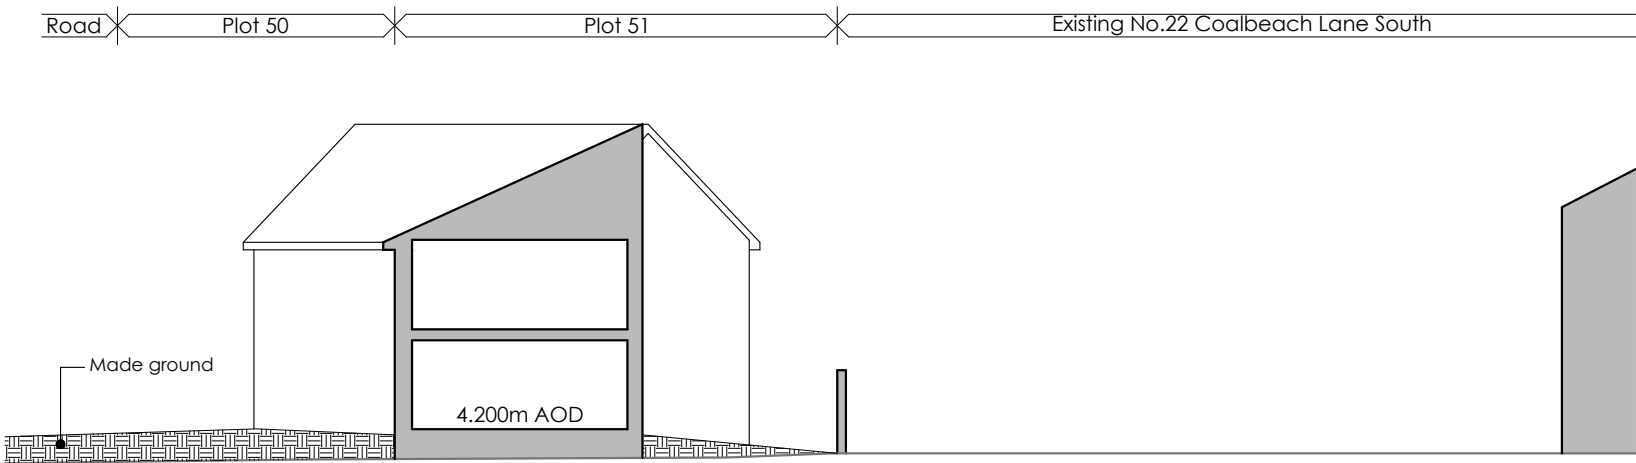


Section B-B

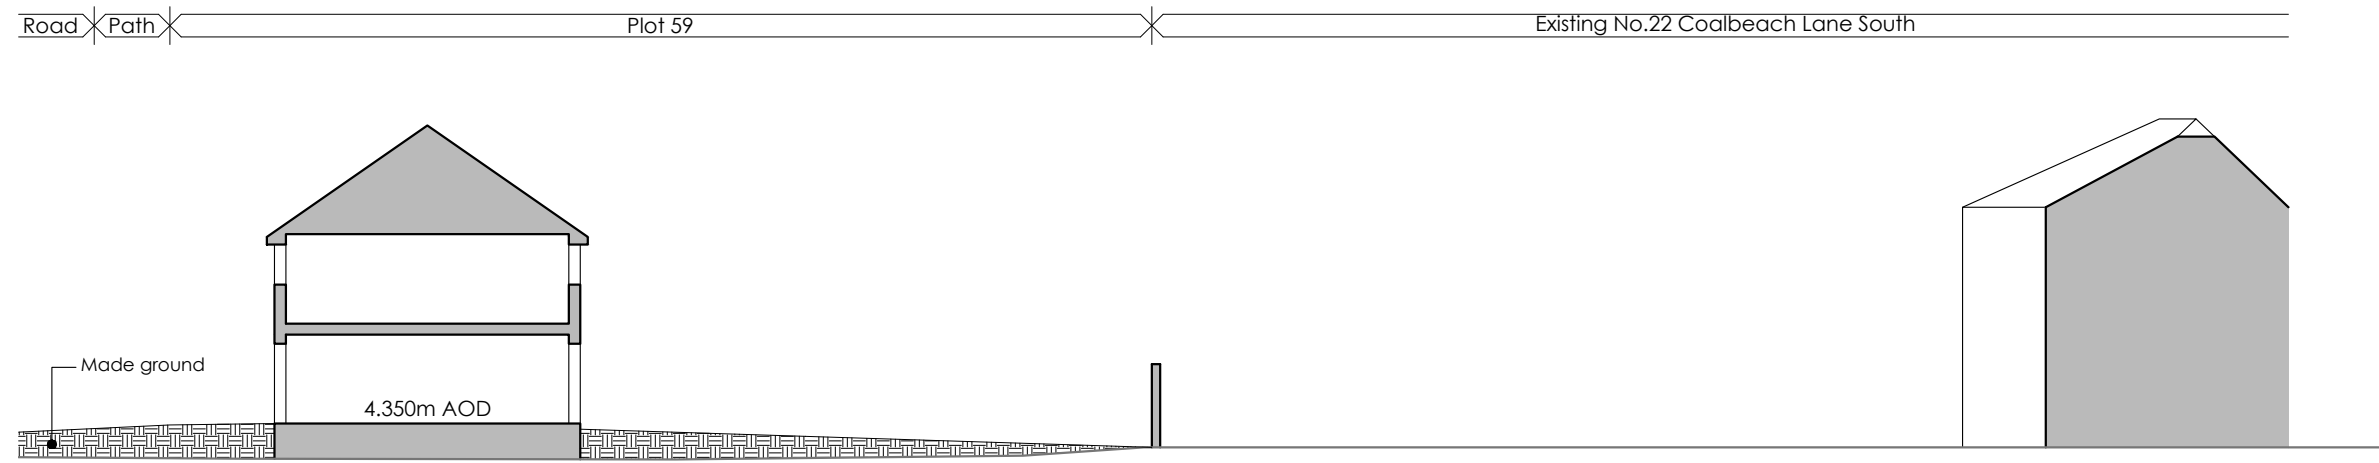


Section C-C

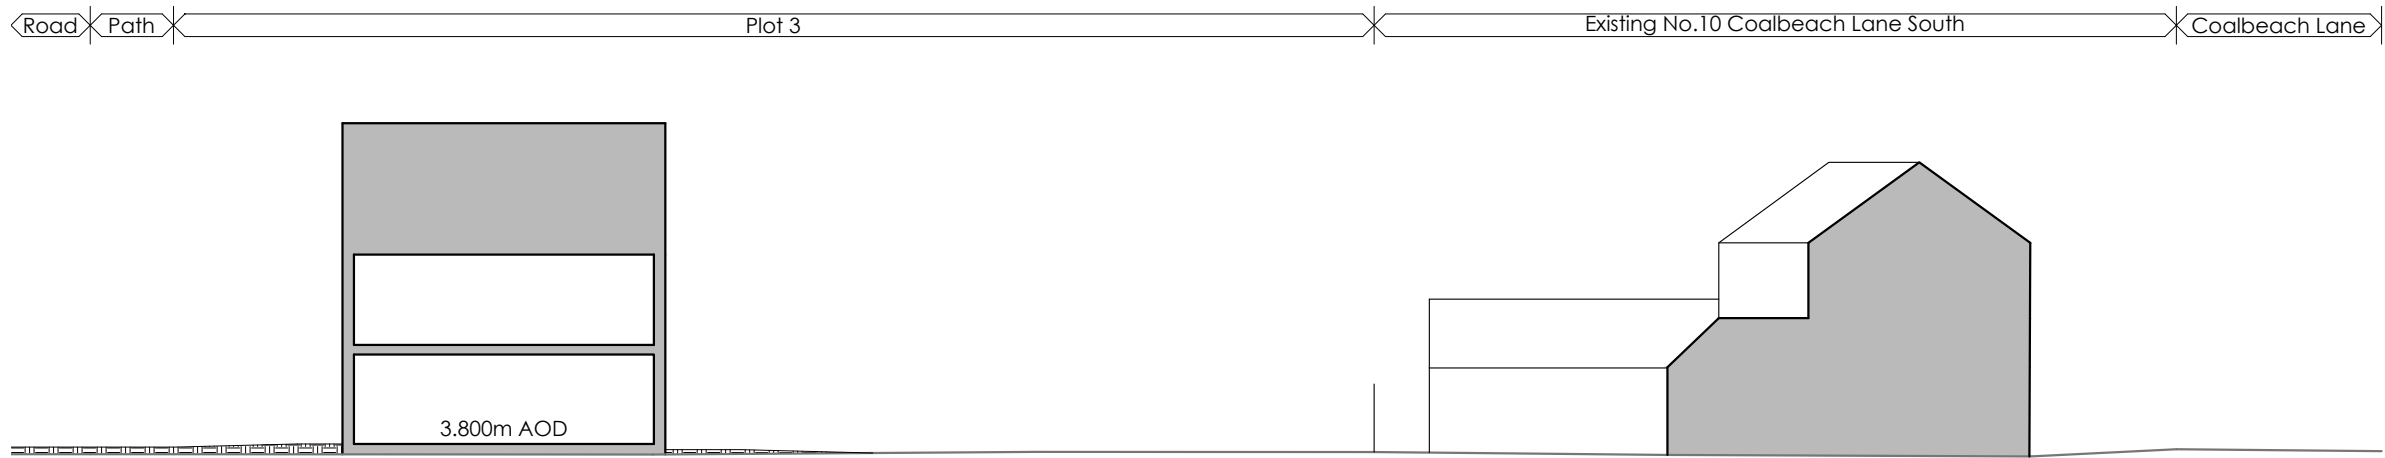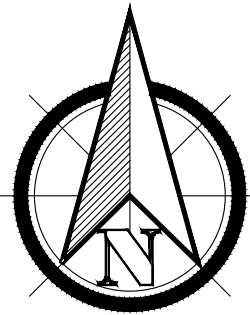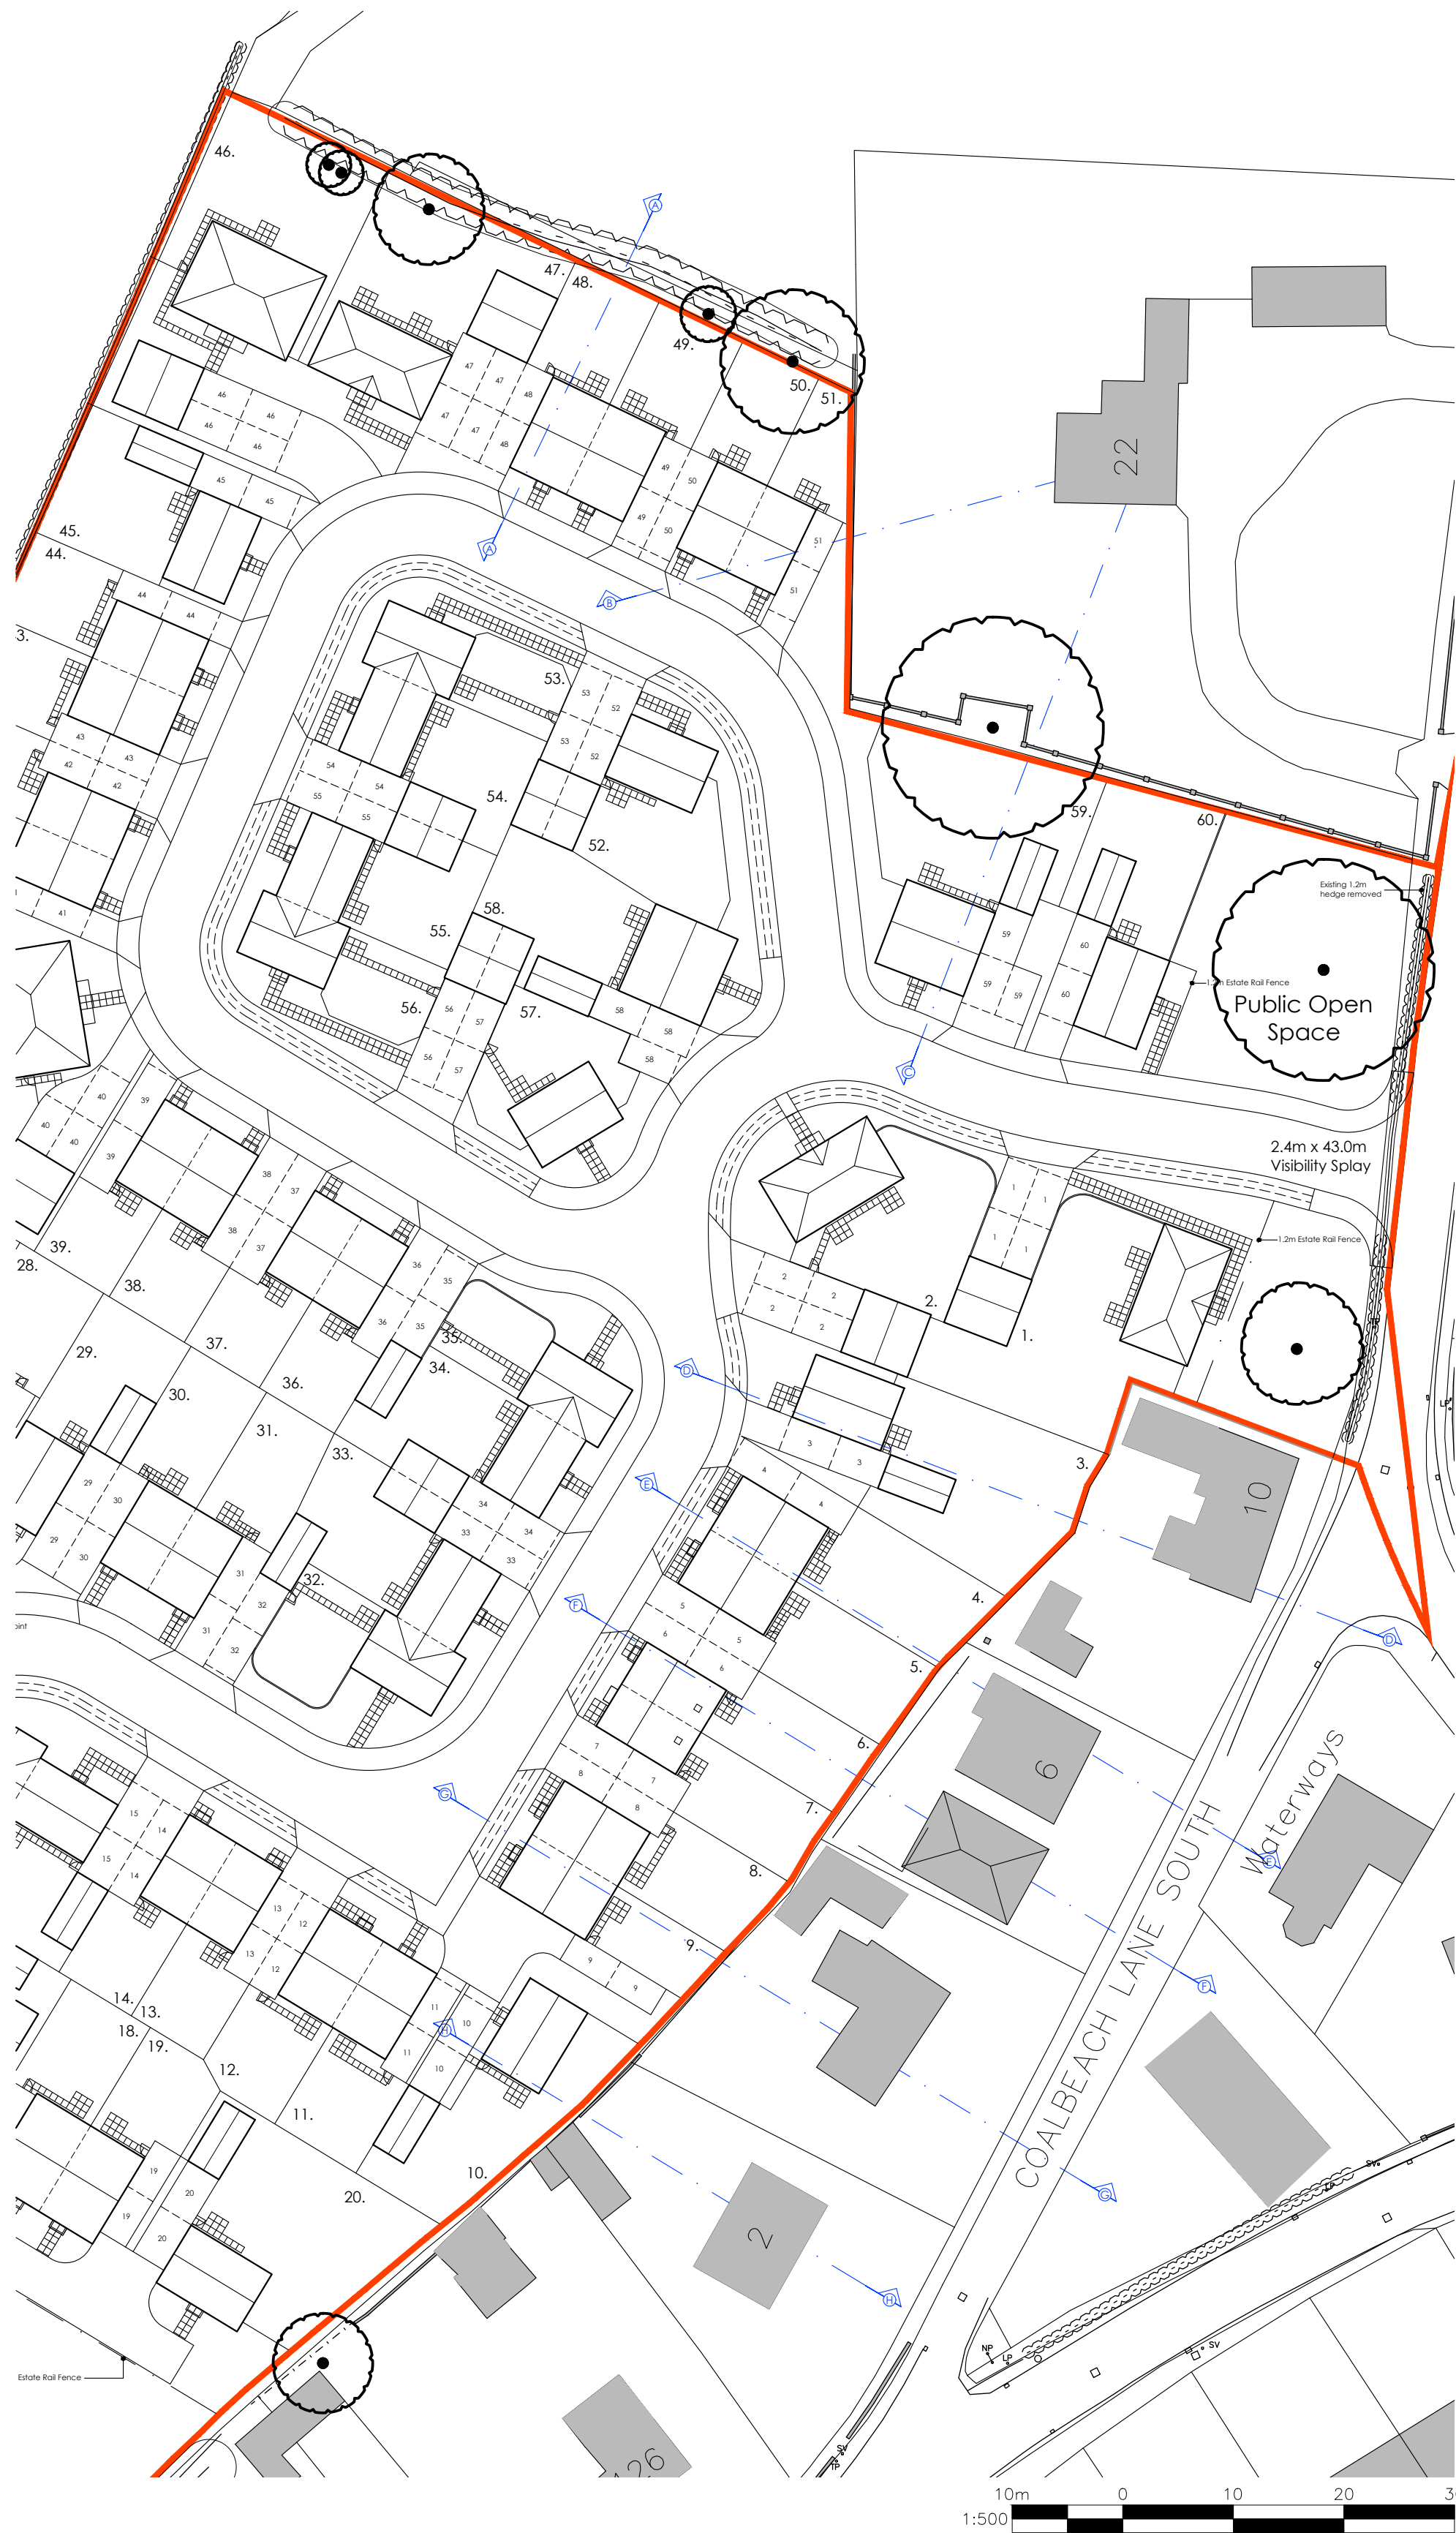


Section D-D

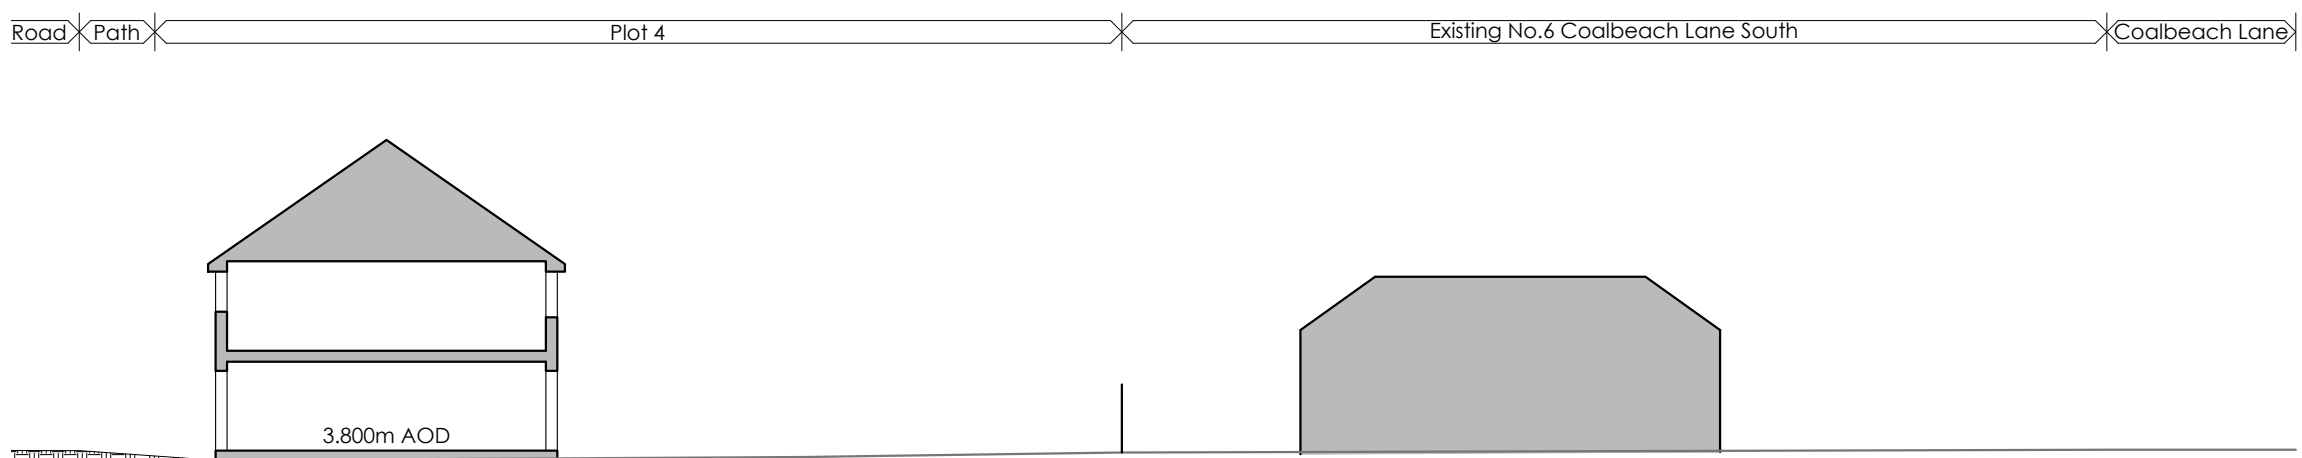


Section E-E

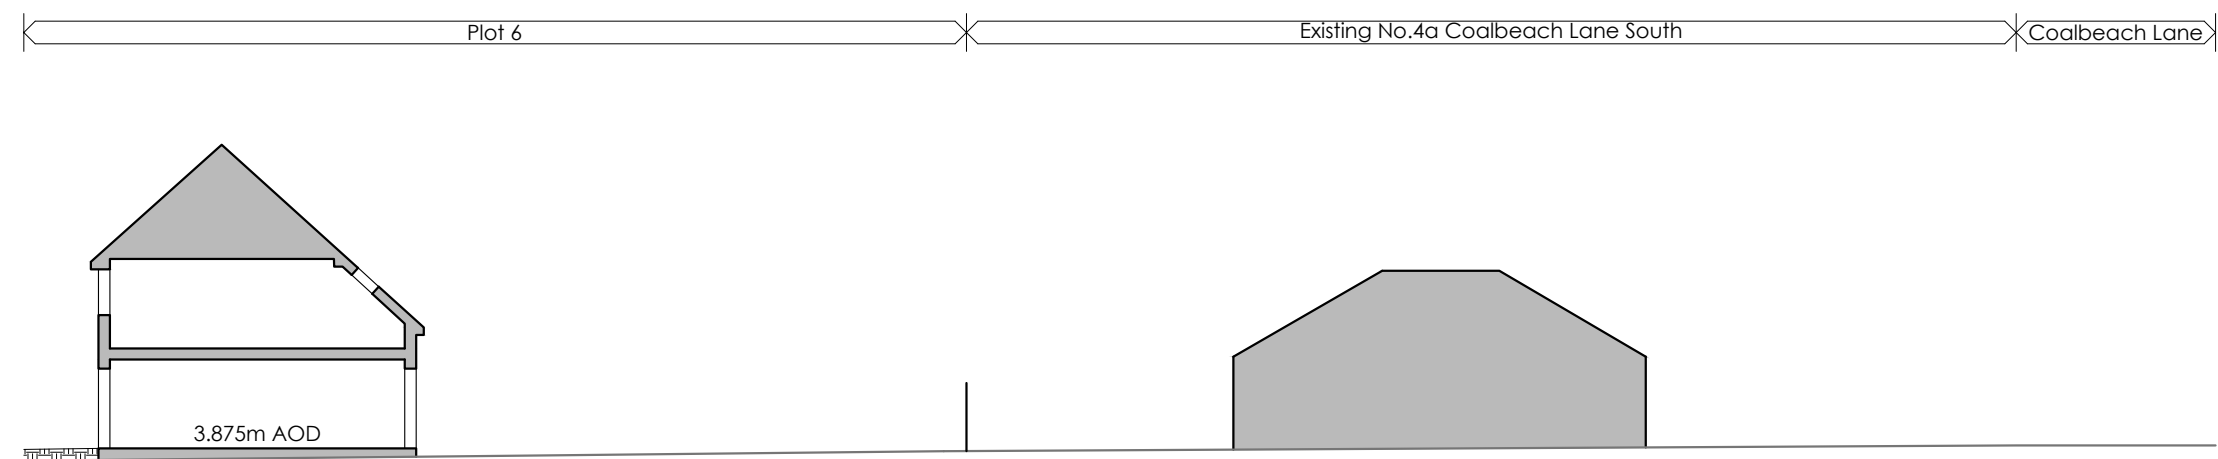

Section F-F

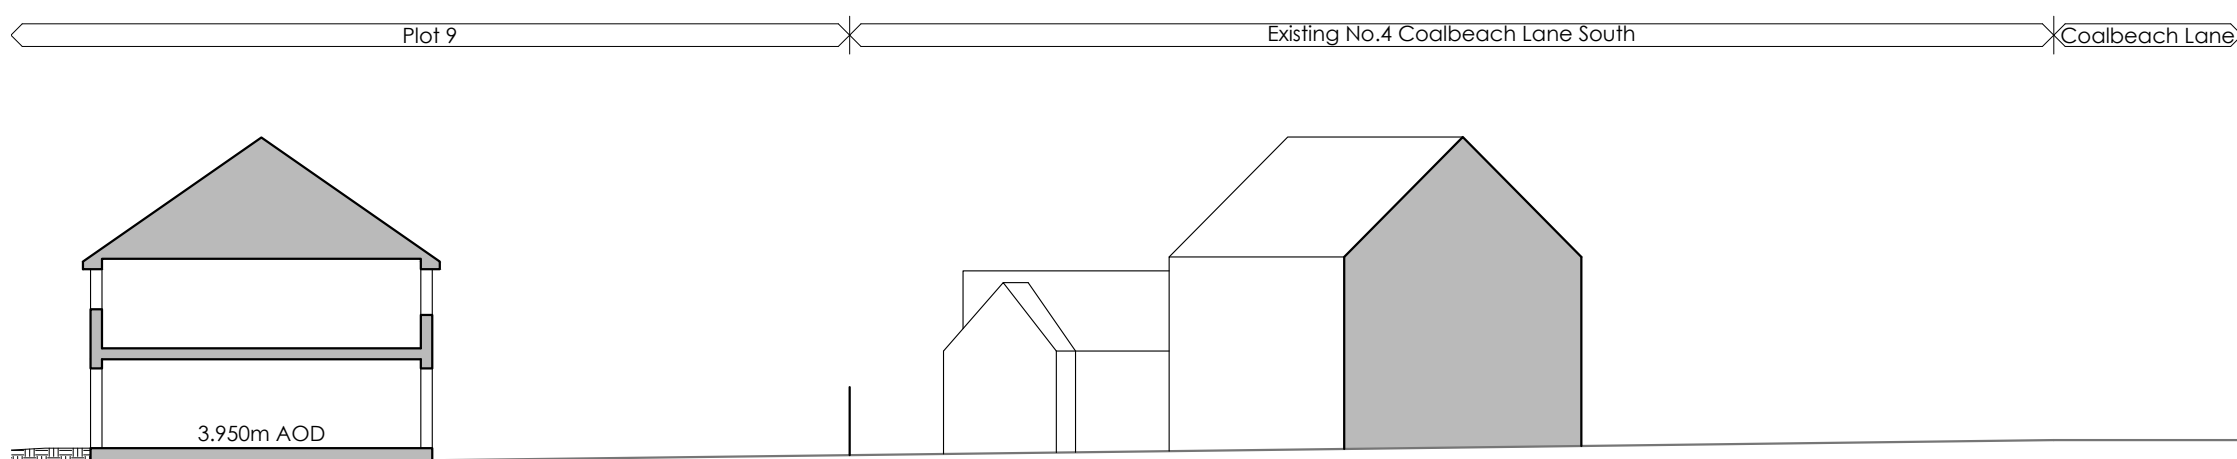

Section G-G

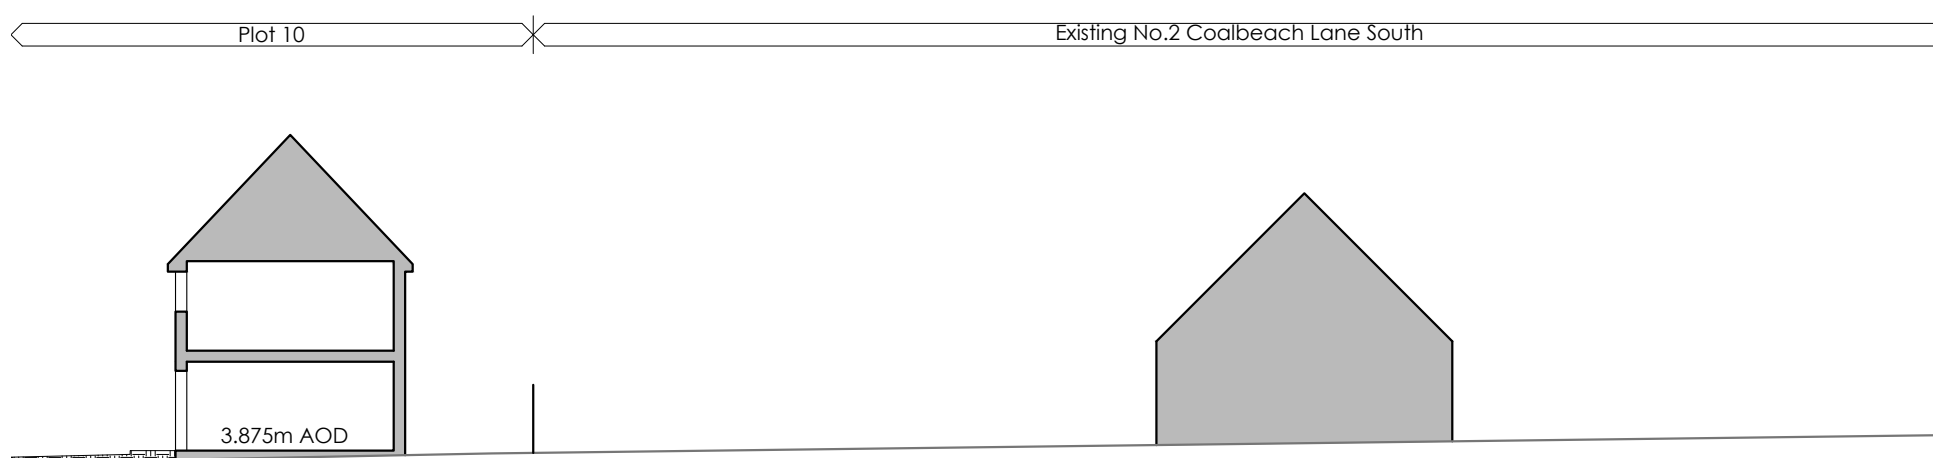

Section H-H

REVISION	DATE	DRAWN	DESCRIPTION
----------	------	-------	-------------



KING'S LYNN INNOVATION CENTRE,
INNOVATION DRIVE, KING'S LYNN,
PE30 5BY

T: 01553 970033
E: design@studio11architecture.co.uk
W: www.studio11architecture.co.uk

CLIENT RTW Construction & Developments Ltd

PROJECT Proposed Residential Development at
Coalbeach Lane South, Surfleet

DRAWING Site Sections

DRAWN	PROJECT DESIGNER	PROJECT DIRECTOR
JMG	KB	KB
DATE	SCALE	PAPER SIZE
13.12.2021	1:500 & 1:200	A1

DRAWING NUMBER 545.SS.01

Working in partnership with Ralph Charman Associates & Eleven Consultants