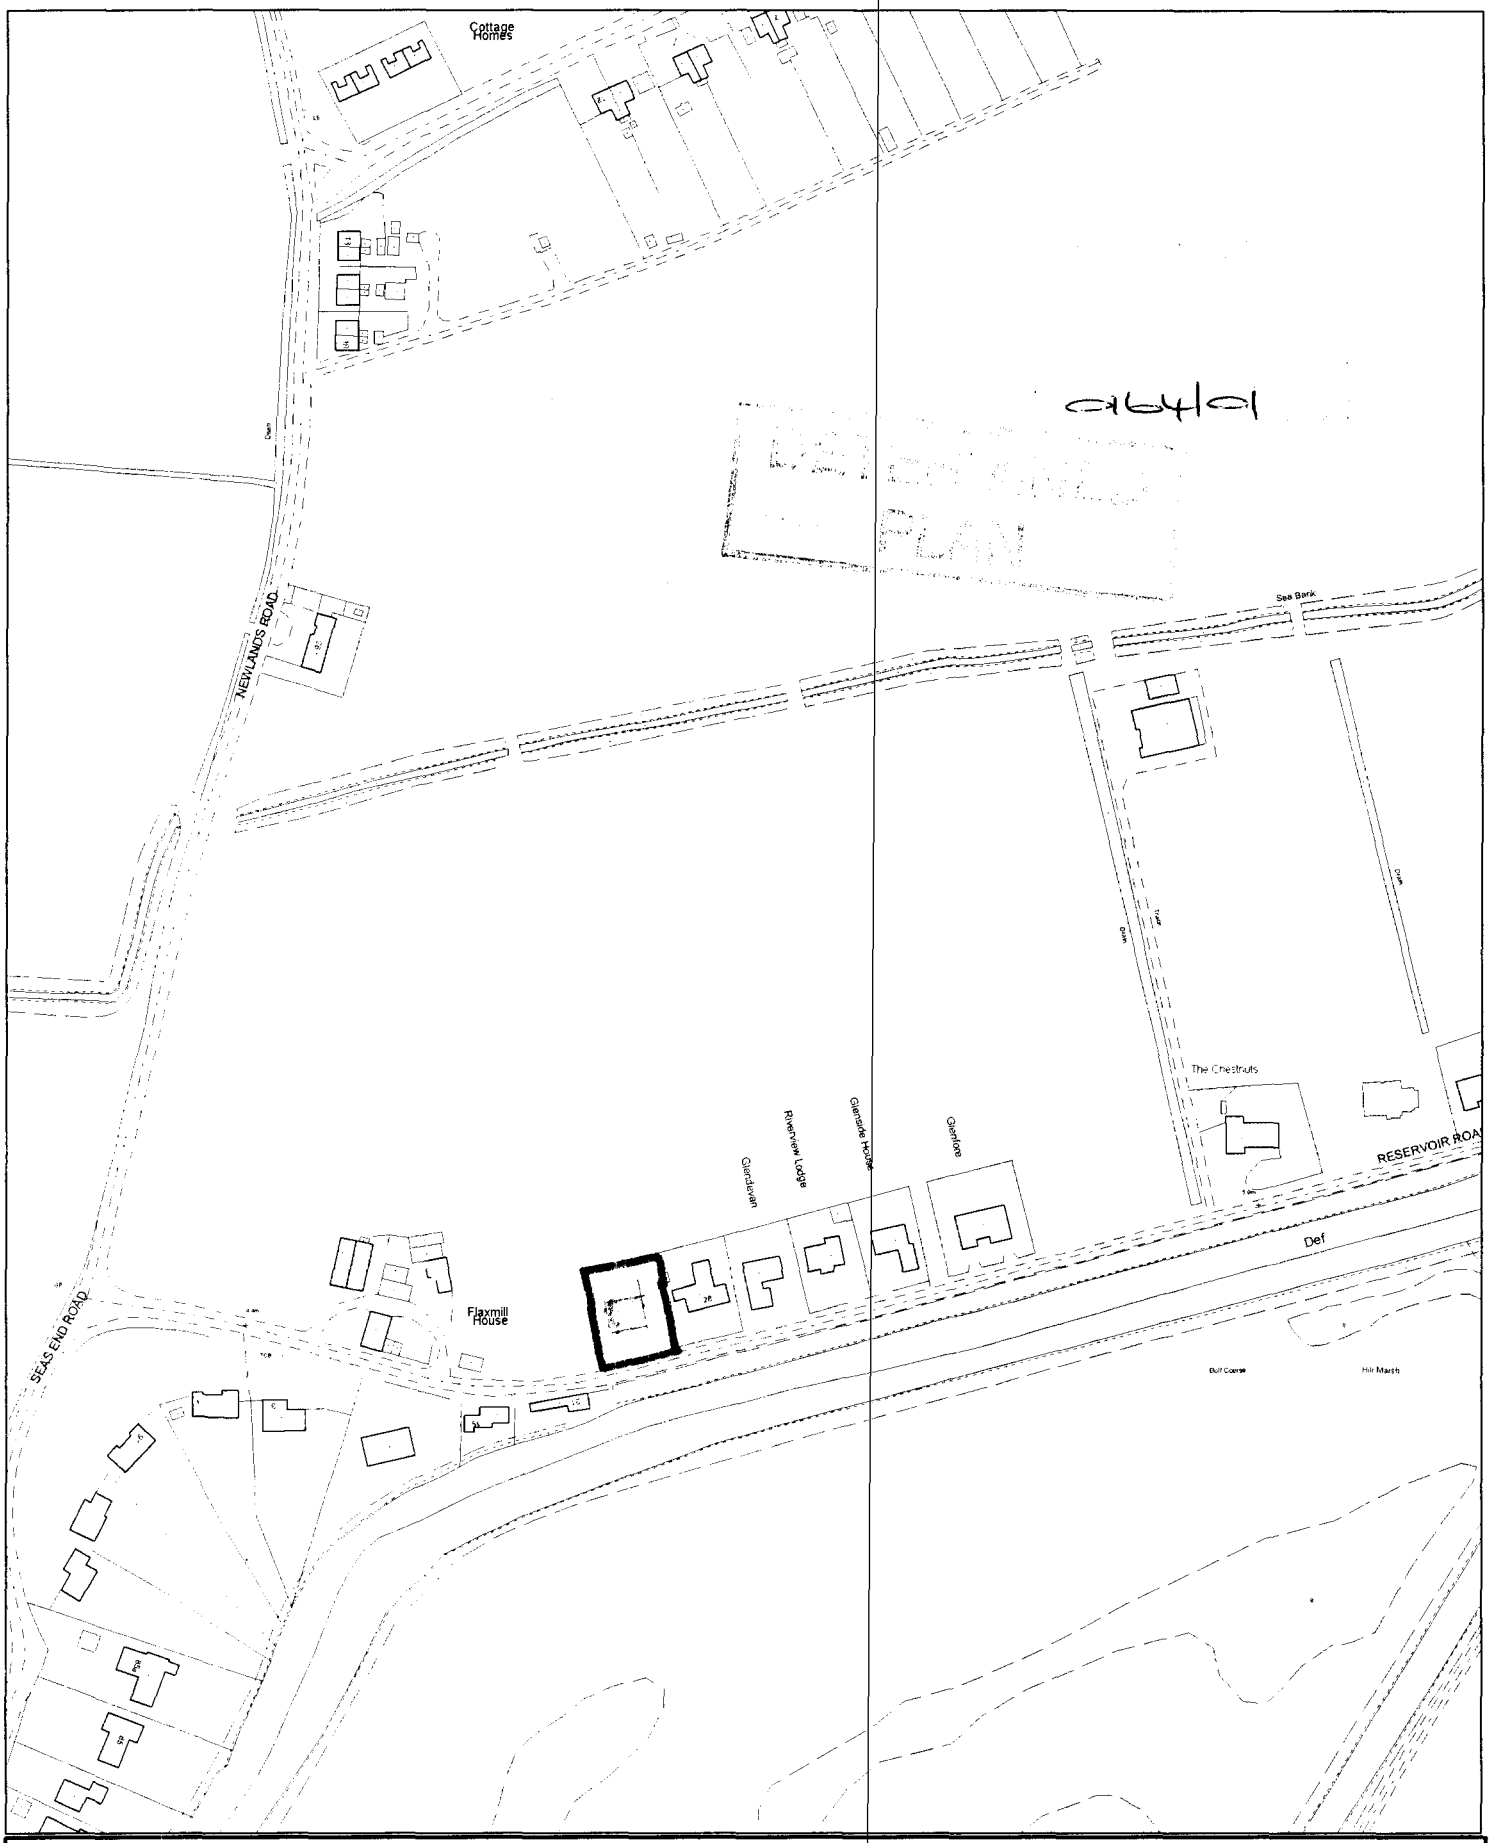



S O U T H
HOLLAND
DISTRICT COUNCIL

Council Offices, Priory Road, Spalding,
Lincolnshire PE11 2XE

This copy has been produced specifically for the map return scheme purposes only. No further copies may be made.


Scale:
1:2500

This map is reproduced from Ordnance Survey material with permission of Ordnance Survey on behalf of Her Majesty's Stationery Office (c) Crown copyright. Unauthorised reproduction infringes Crown copyright and may lead to prosecution or civil proceedings. South Holland District Council LA079413 2001

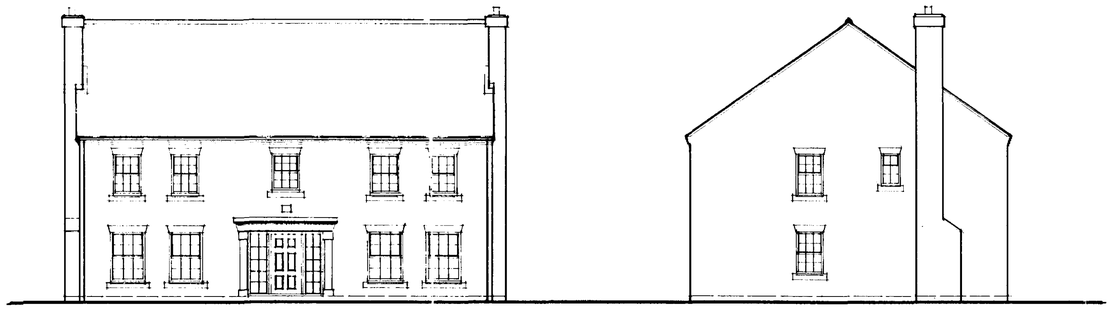


Front Elevation 1:100

Side Elevation

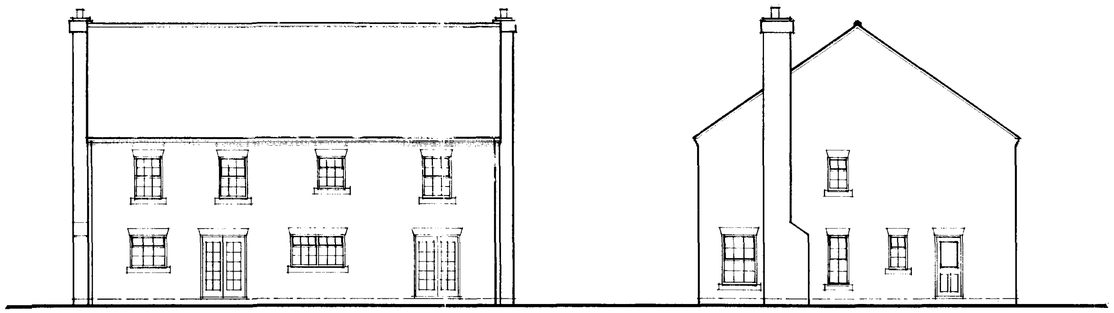


Rear Elevation


Side Elevation

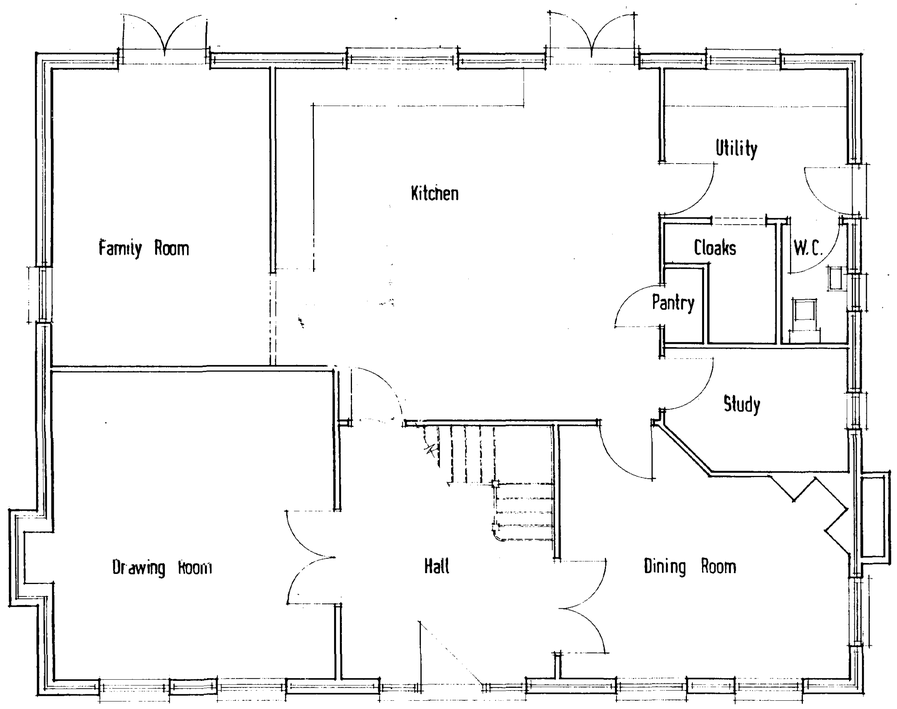

Ground Floor Plan 1:50

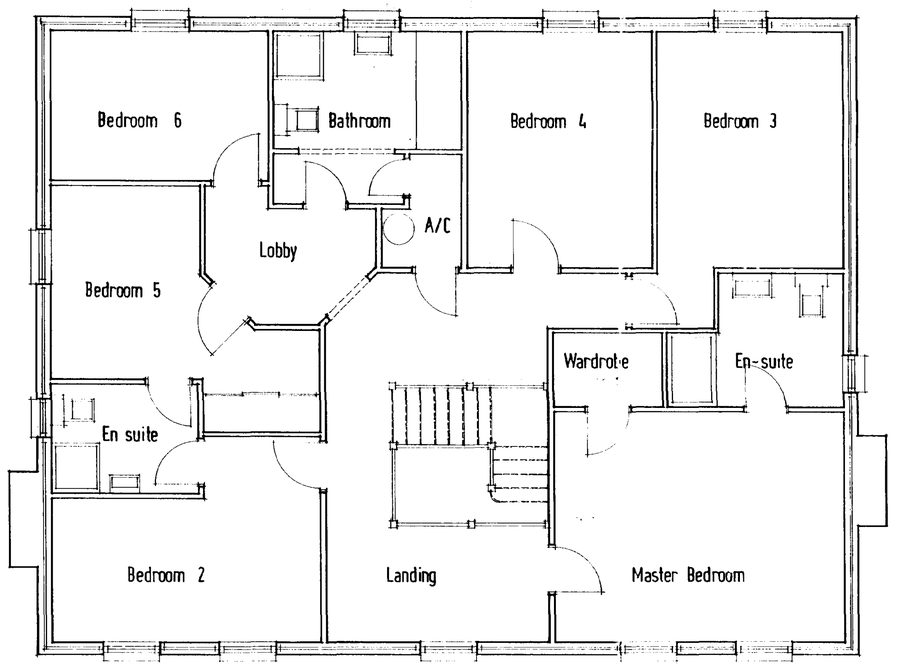

First Floor Plan

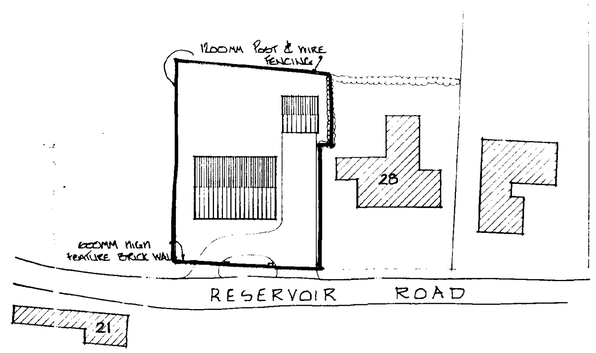

Block Plan 1:500

DETERMINED PLAN


Mr D P Wright
9 Avignon Road
Spalding

PROPOSED DETACHED HOUSE OFF RESERVOIR ROAD SURFLEET

Design Sheet


Scales as shown

Date Feb 2001

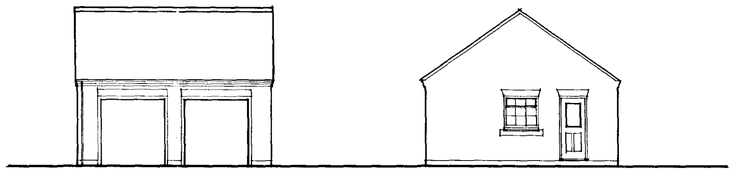


Front Elevation

Side Elevation

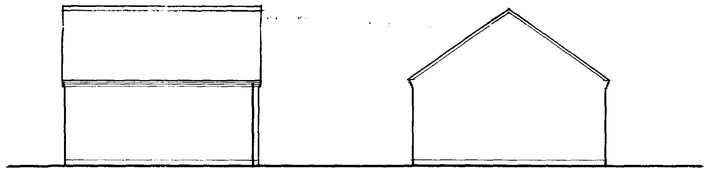


Rear Elevation


Side Elevation

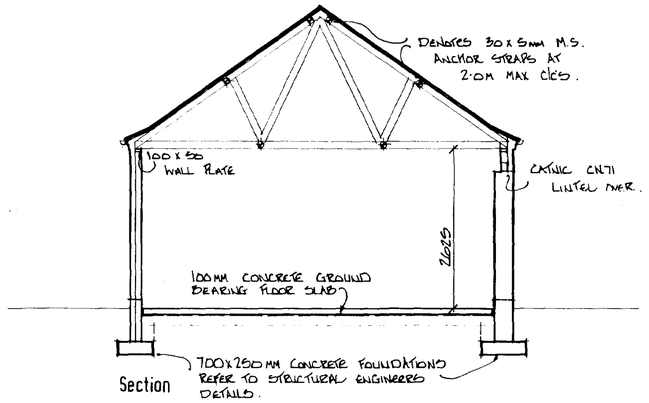

Section

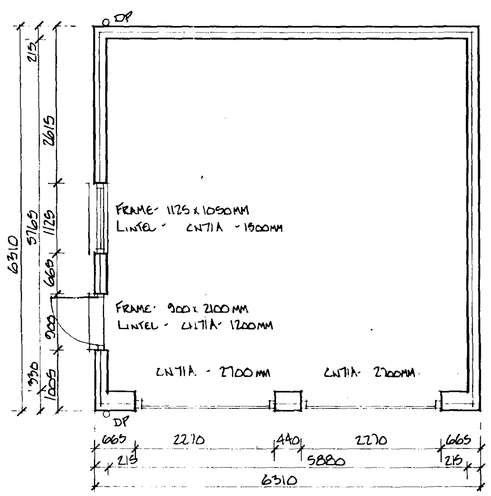

Floor Plan

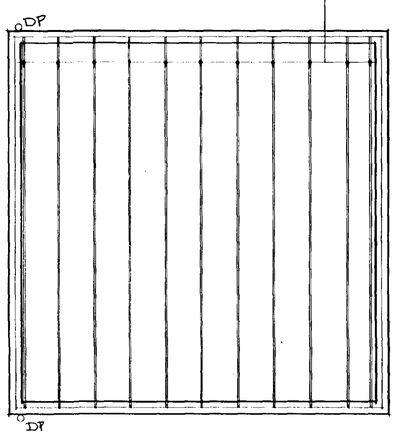

Roof Plan

REFER TO MAIN DRAWING FOR CONSTRUCTION NOTES.

Mr D P Wright
9 Avignon Road
Spalding

PROPOSED DETACHED HOUSE OFF RESERVOIR ROAD SURFLEET

Garage Construction Details

Scales 1:100 1:50
Date March 2001

DETERMINED PLAN

RECEIVED BY SOUTH HOLLAND PLANNING
26 APR 2001
0164/01