



SECTION THROUGH INFILTRATION BASIN

SCALE 1:50

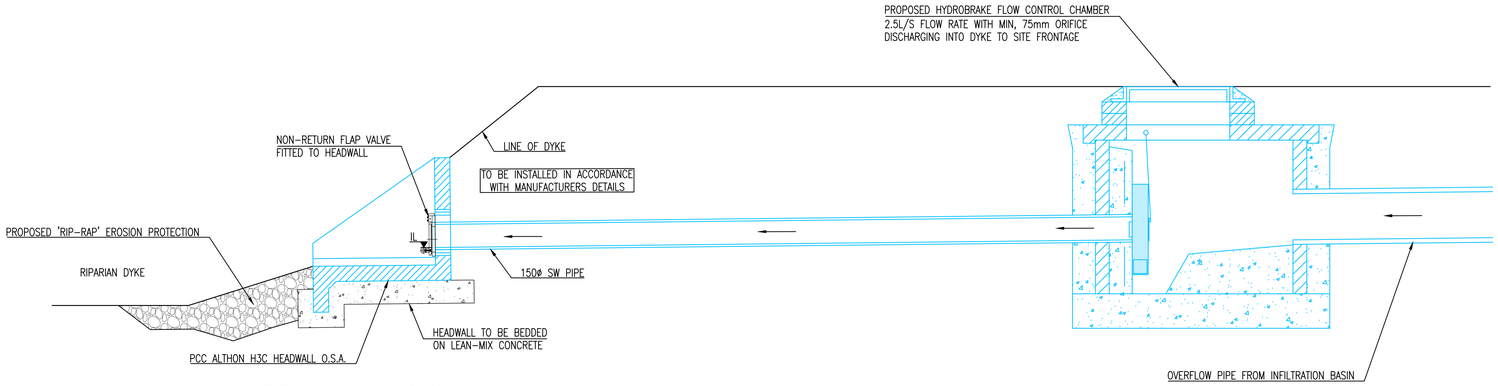

TYPICAL HEADWALL DETAIL

SCALE 1:20

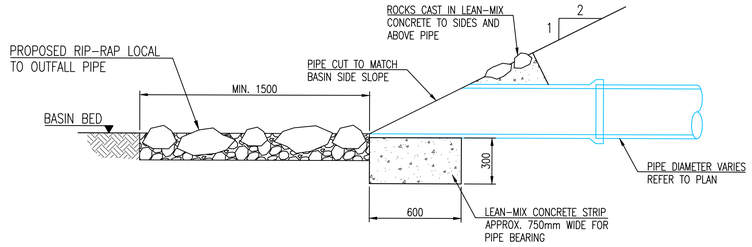

TYPICAL BASIN INLET/OUTLET PIPE DETAIL

SCALE 1:20

0 0.2 0.4 0.6 0.8 1.2 1.6 2m
1:20

0 0.5 1 1.5 2 3 4 5m
1:50

PLEASE REFER TO ARCHITECTS DRAWINGS FOR CONFIRMATION OF ALL WALL/SETTING OUT DIMENSIONS PRIOR TO COMMENCING OF WORKS

THIS DRAWING MUST BE READ IN CONJUNCTION WITH ALL RELEVANT DRAWINGS & STRUCTURAL CALCULATIONS

REV.	DESCRIPTION	DRN.	APP.	DATE
–	PRELIMINARY – FOR INFORMATION	MRB	APW	31.07.26

SHIELDS WILSON
e: info@shieldswilson.co.uk t: 01775 729252
STRUCTURAL AND CIVIL ENGINEERING

STATUS: FOR INFORMATION

CLIENT: SNAITH FLOWERS

PROJECT: PROPOSED PACKING WAREHOUSE
STATION ROAD, SURFLEET,
SPALDING, LINCS, PE11 4DB

TITLE: PROPOSED DRAINAGE STRATEGY SECTIONS & DETAILS

DATE	JUL. '26	SCALE @A1	DRAWING NO.	REV.
DRAWN	MRB	1:50 1:20	SW26-275-002	–

COPYRIGHT SHIELDS WILSON LIMITED. ALL RIGHTS RESERVED.