




NORTH

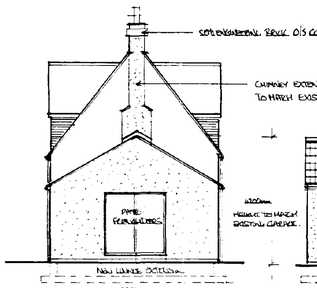


SOUTH

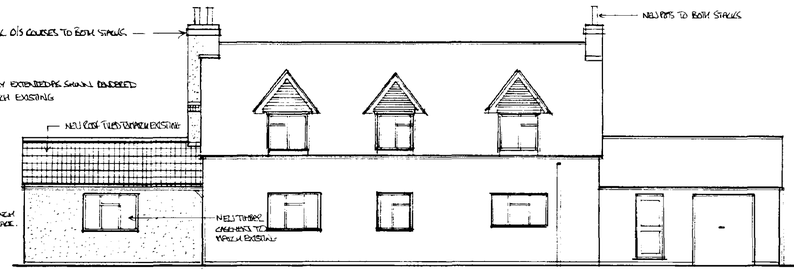


EAST

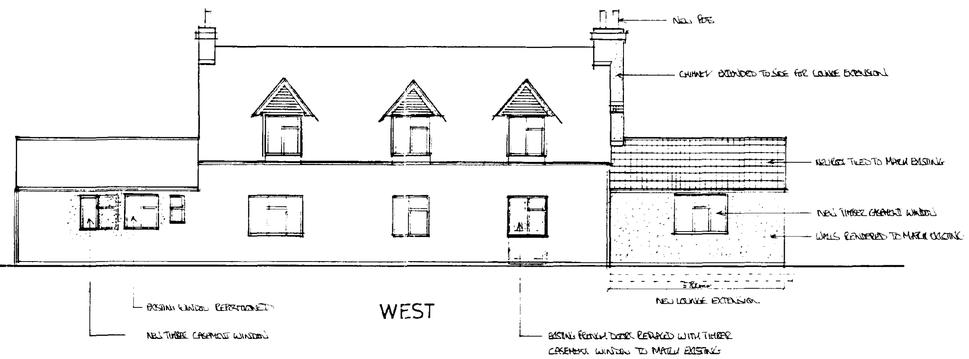

WEST

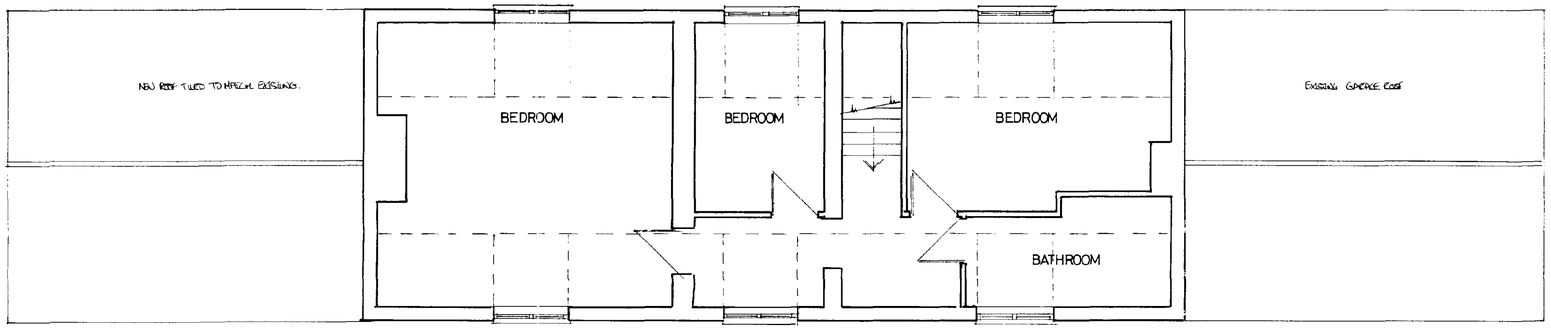

FIRST FLOOR

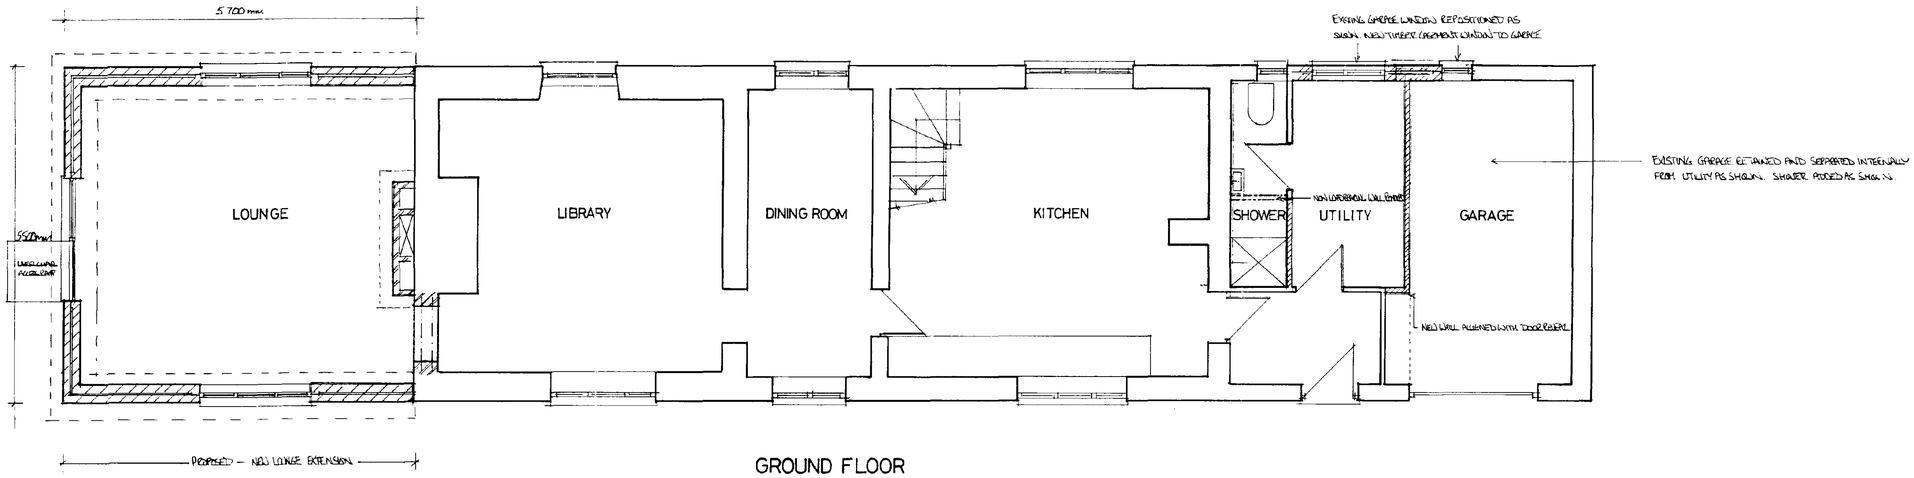

GROUND FLOOR

DATE	NO	REVISION	BY
16th FEB 1995	A	NOTES FOR PLANNING APPLICATION	NCC

CLIENT

MR & MRS QUINTON

CONTRACT

FEN COTTAGE
CHEAL ROAD
GOSBERTON RISEGATE

TITLE

PROPOSED PLANS FOR
LOUNGE EXTENSION

DRWG NO	SCALE
335/1A	1:50 1:100
DATE	DRAWN BY
FEB 1995	NCC

NEIL CLARKE & ASSOCIATES
38 NEW ROAD
SPALDING
LINCS PE11 1DW

01775 711344