


NORTHERN ELEVATION (INDICATIVE ONLY)

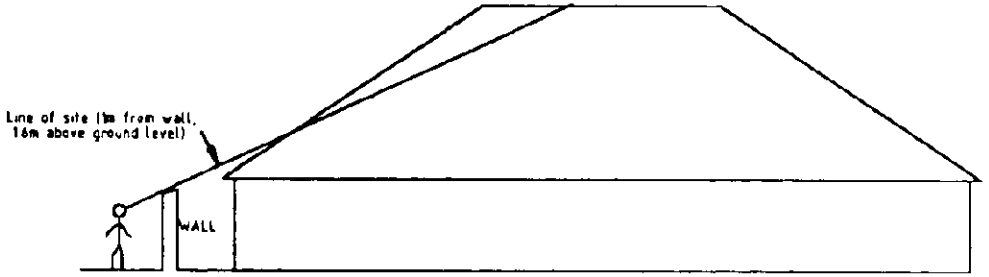


EASTERN ELEVATION (INDICATIVE ONLY)

NOTES
WALLS TO BE OF FACING BRICKS TO MATCH SURROUNDING AREA
ROOF TO BE OF HIP CONSTRUCTION WITH TILES TO MATCH THE SURROUNDING AREA

SOUTH RIBBLE D.C.
17 FEB
0165/95

PROPOSED BUILDING AT GREENWOOD CLOSE, HOLBEACH.


TYPICAL ELEVATIONS Scale 1:200

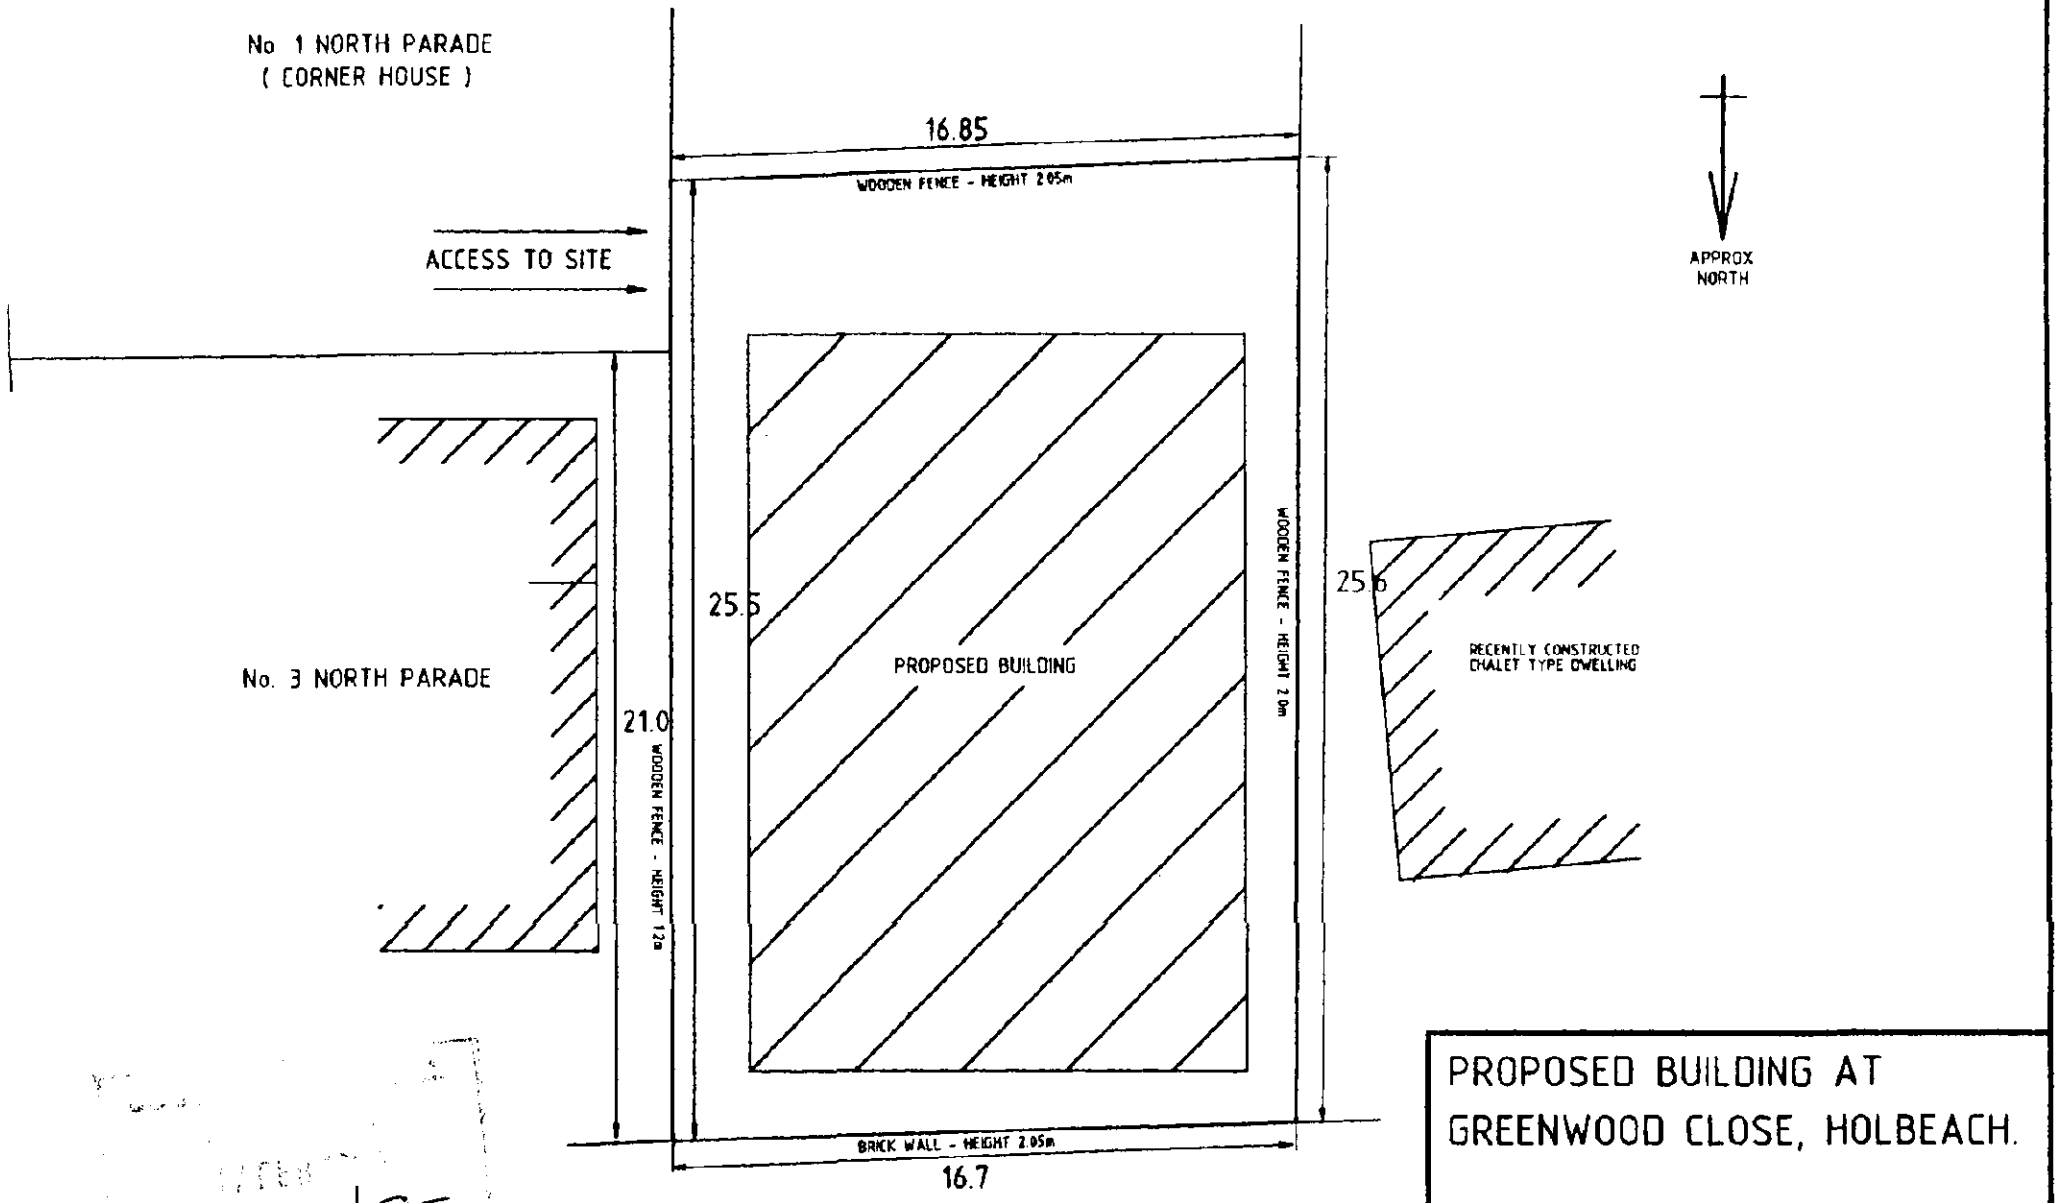


PROPOSED BUILDING AT
GREENWOOD CLOSE, HOLBEACH.

BLOCK PLAN Scale 1 : 200


DETERMINED
PLAN

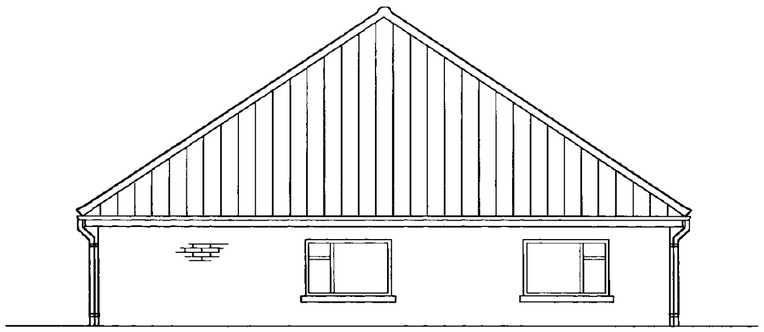


NORTHERN ELEVATION

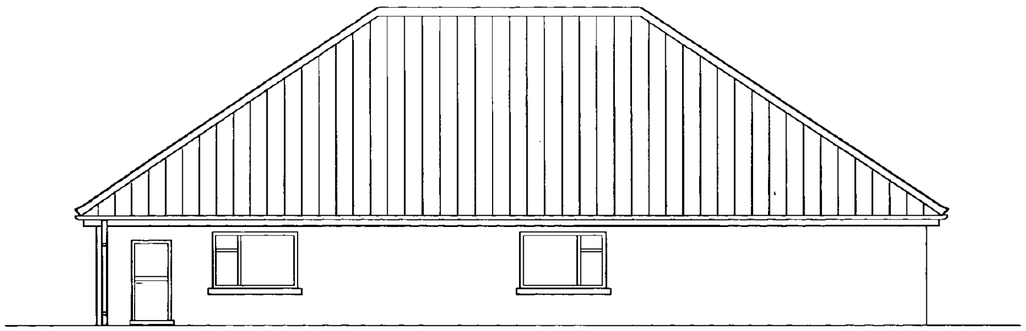

EASTERN ELEVATION

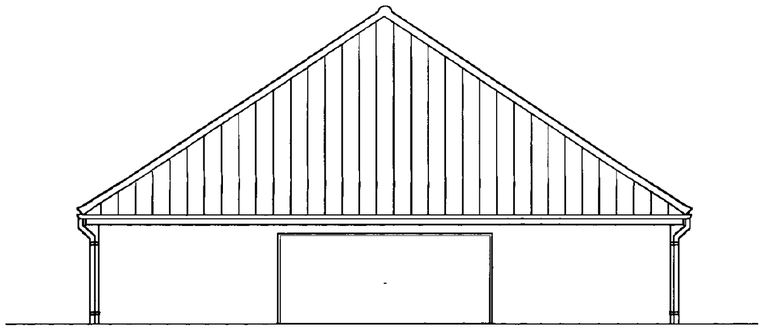


SOUTHERN ELEVATION

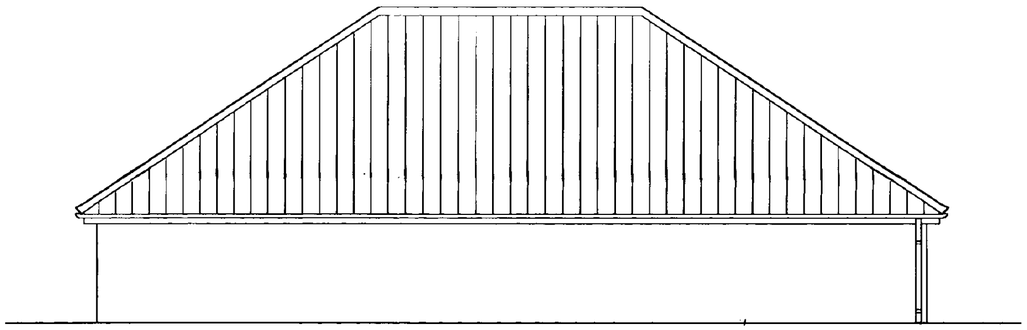

WESTERN ELEVATION

NOTES
WALLS TO BE OF FACING BRICKS TO MATCH SURROUNDING AREA
ROOF TO BE OF HIP CONSTRUCTION WITH TILES TO MATCH THE SURROUNDING AREA

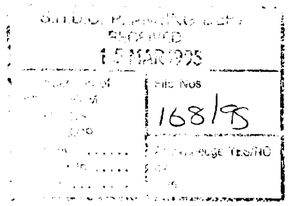

PROPOSED BUILDING AT
GREENWOOD CLOSE, HOLBEACH.

TYPICAL ELEVATIONS Scale 1:100

