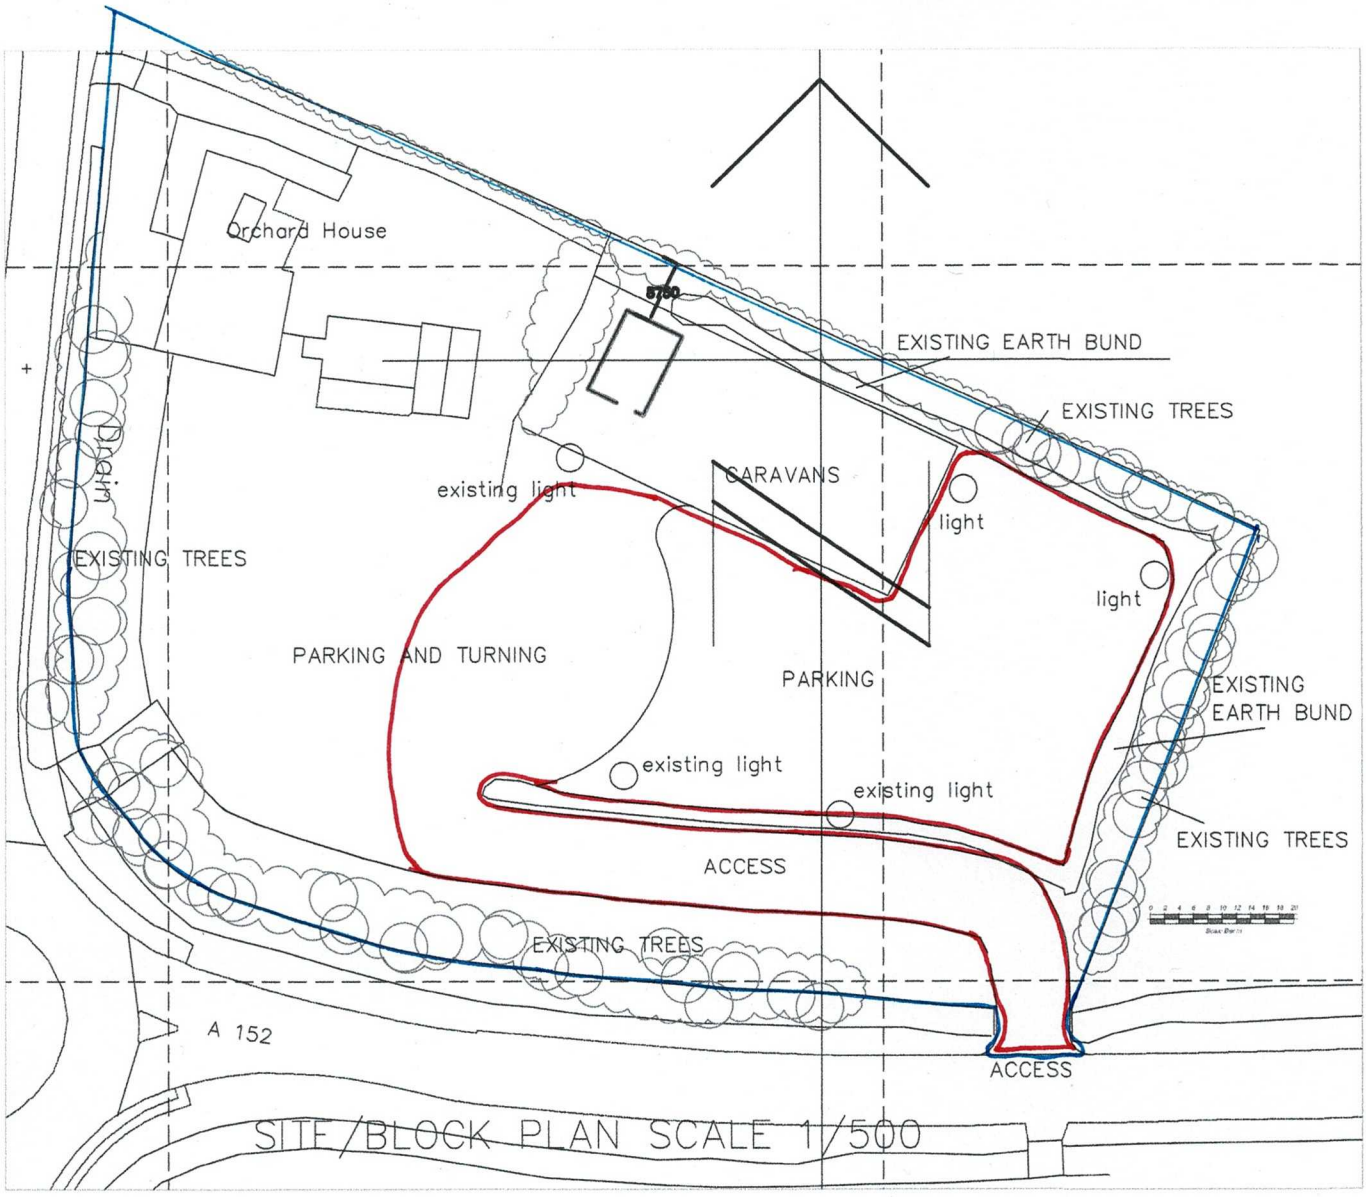

SITE/BLOCK PLAN SCALE 1/500

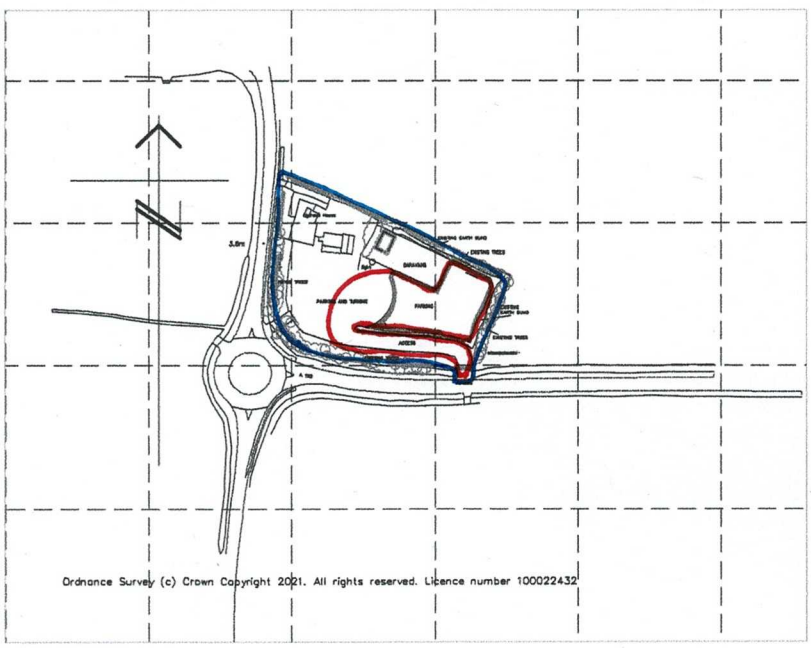

Ordnance Survey (c) Crown Copyright 2021. All rights reserved. Licence number 100022432

LOCATION PLAN SCALE 1/2500

DC ARCHITECTURAL SERVICES LTD
ARCHITECTURAL AND PLANNING SERVICES
THE BARN, PARTNEY MILL, SPILSBY,LINCOLNSHIRE, PE23 4PE
TEL NO. 01790 7528656; MOB. NO 07776227893
E-mail - dcarchitectural@btconnect.com

Client ENERO LOGISTICS LTD
HGV PARKING IN CONNECTION WITH EXISTING USE
Project ORCHARD HOUSE, 32, GOSBERTON ROAD, SURFLEET, LINCOLNSHIRE. PE11 4BG

copyright reserved ©

Drawing Title SITE AND LOCATION PLANS
Drawing number dc/623L/52
Scale 1:2500 & 1:500
Drawn DB
Date mar 22
Checked
Revision