
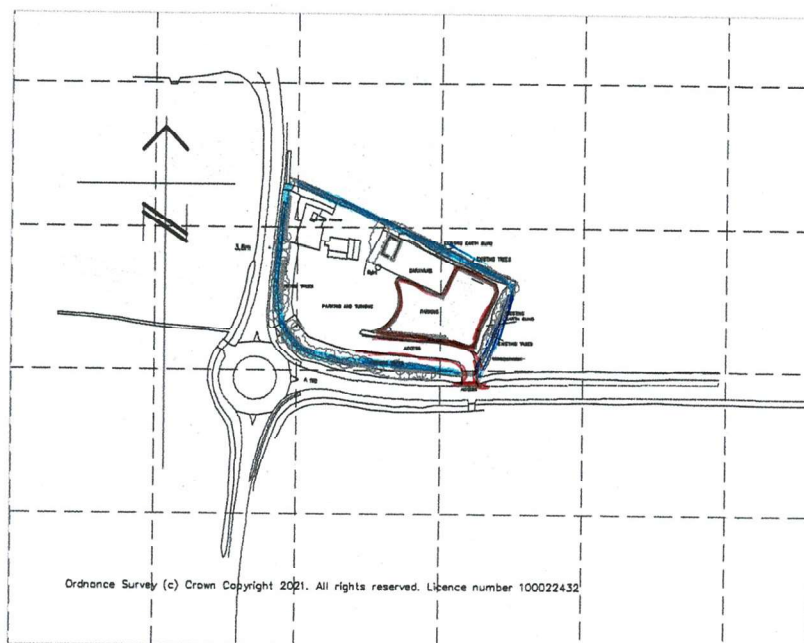


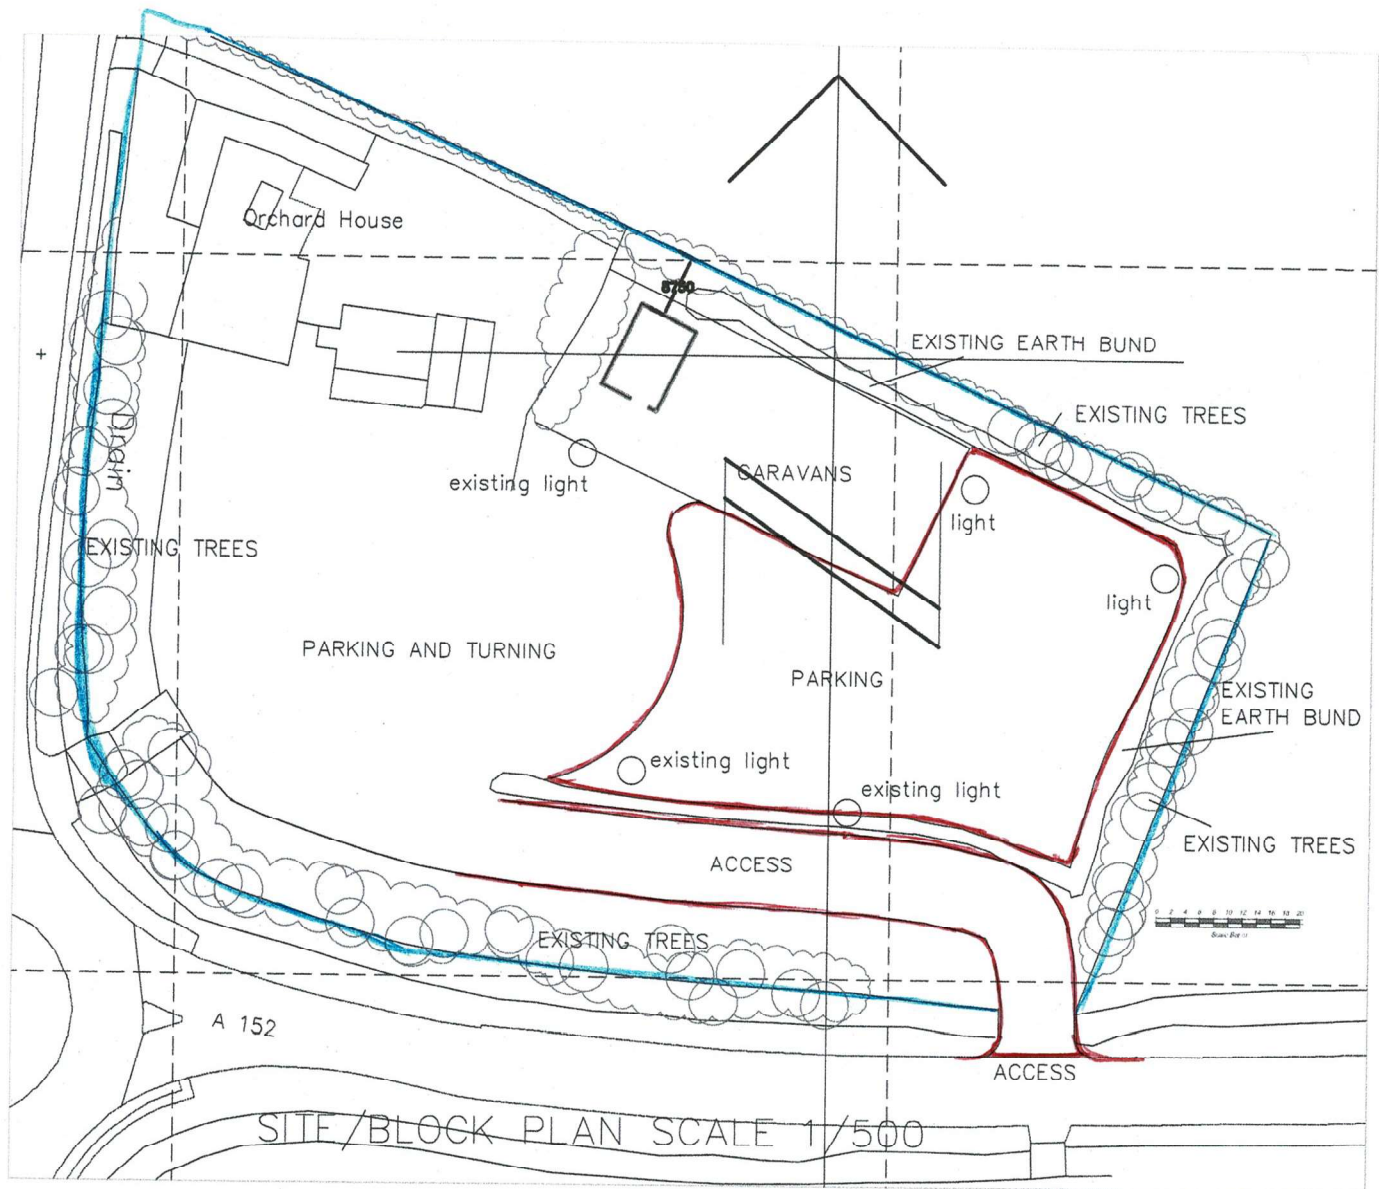

DC ARCHITECTURAL SERVICES LTD
ARCHITECTURAL AND PLANNING SERVICES
THE BARN, PARTNEY MILL, SPILSBY, LINCOLNSHIRE, PE23 4PE
TEL NO. 01790 7528656; MOB. NO 07776227893
E-mail - dcarchitectural@btconnect.com

Client: ENERO LOGISTICS LTD
HGV PARKING IN CONNECTION WITH EXISTING USE
Project: ORCHARD HOUSE, 32, GOSBERTON ROAD, SURFLEET,
LINCOLNSHIRE, PE11 4BG

copyright reserved ©

Drawing: SITE AND LOCATION PLANS
Title:
Scale: 1:2500 & 1:500
Date: mar 22
Drawn: DB
Checked:
Drawing number: dc/623L/52
Revision: