



Atomic Dog Training Centre

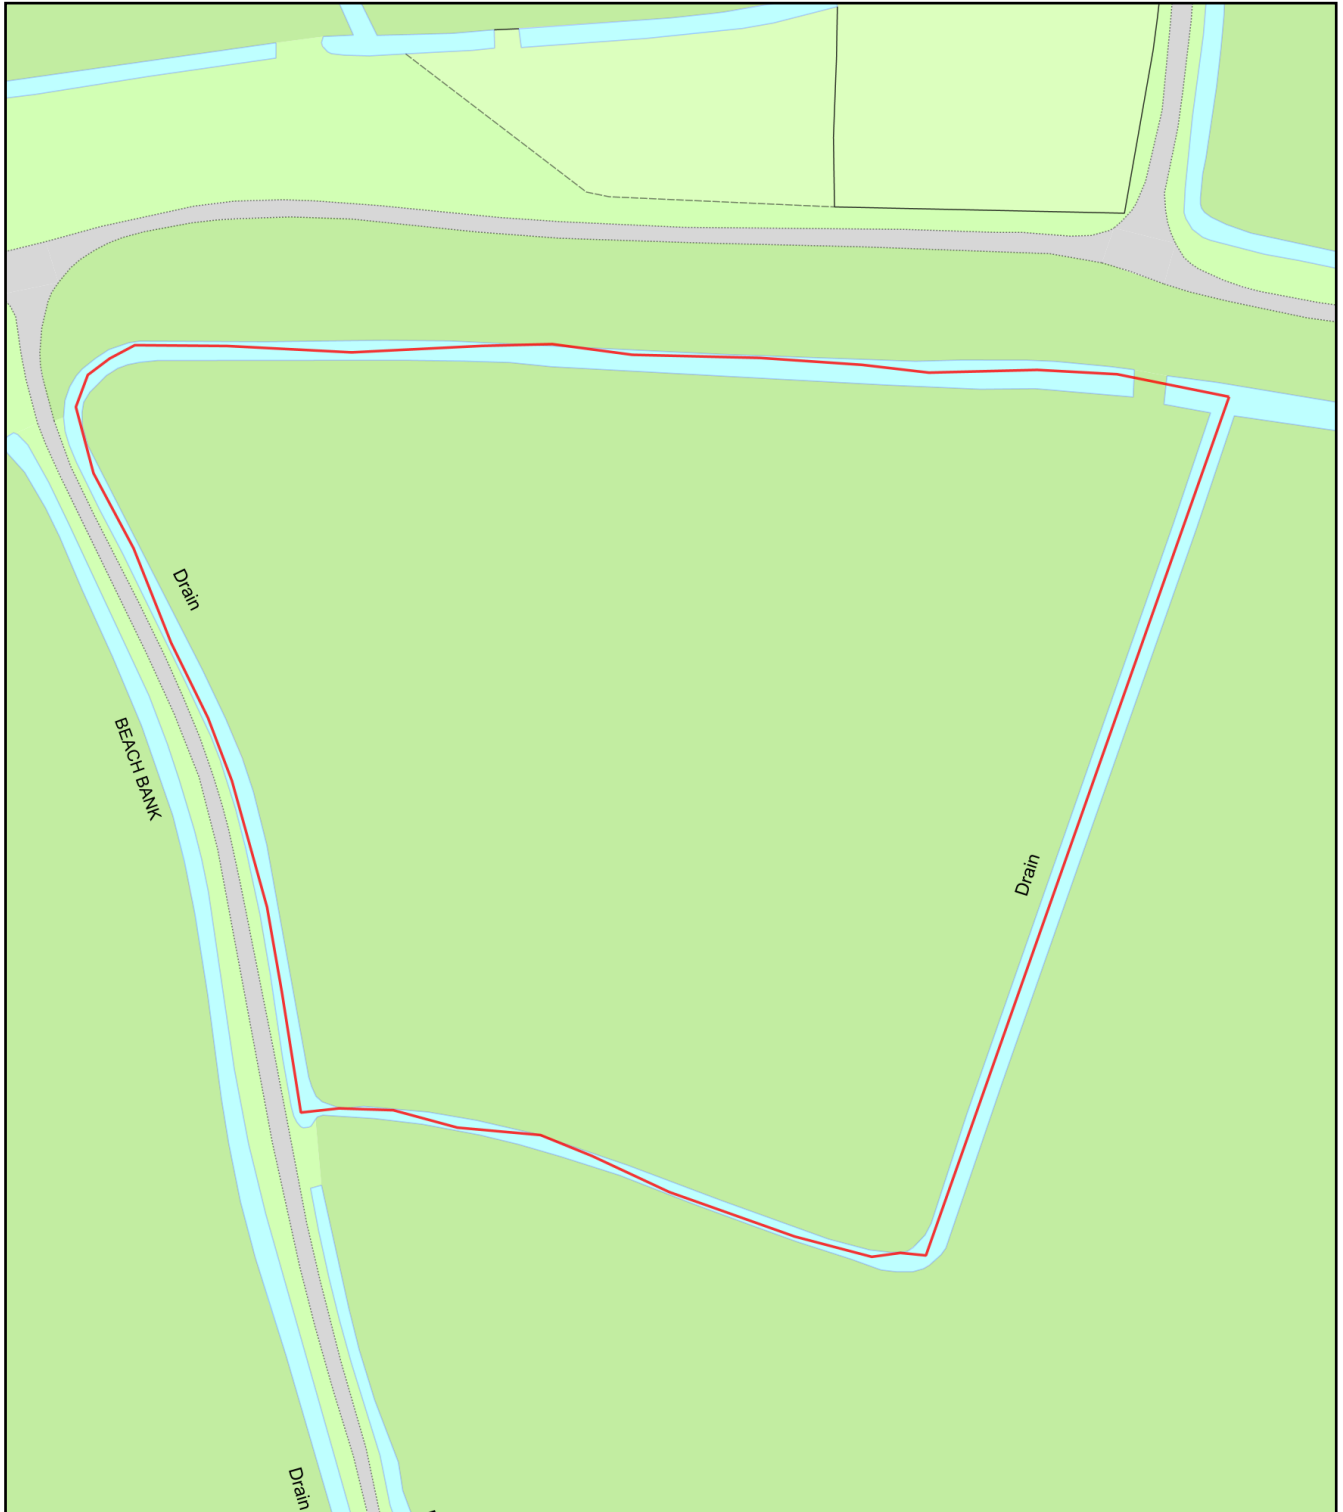

0 50
Metres

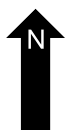

Plan Produced for: Hayley Laches

Date Produced: 14 Feb 2020

Plan Reference Number: TQRQM20045121123827

Scale: 1:1250 @ A4