
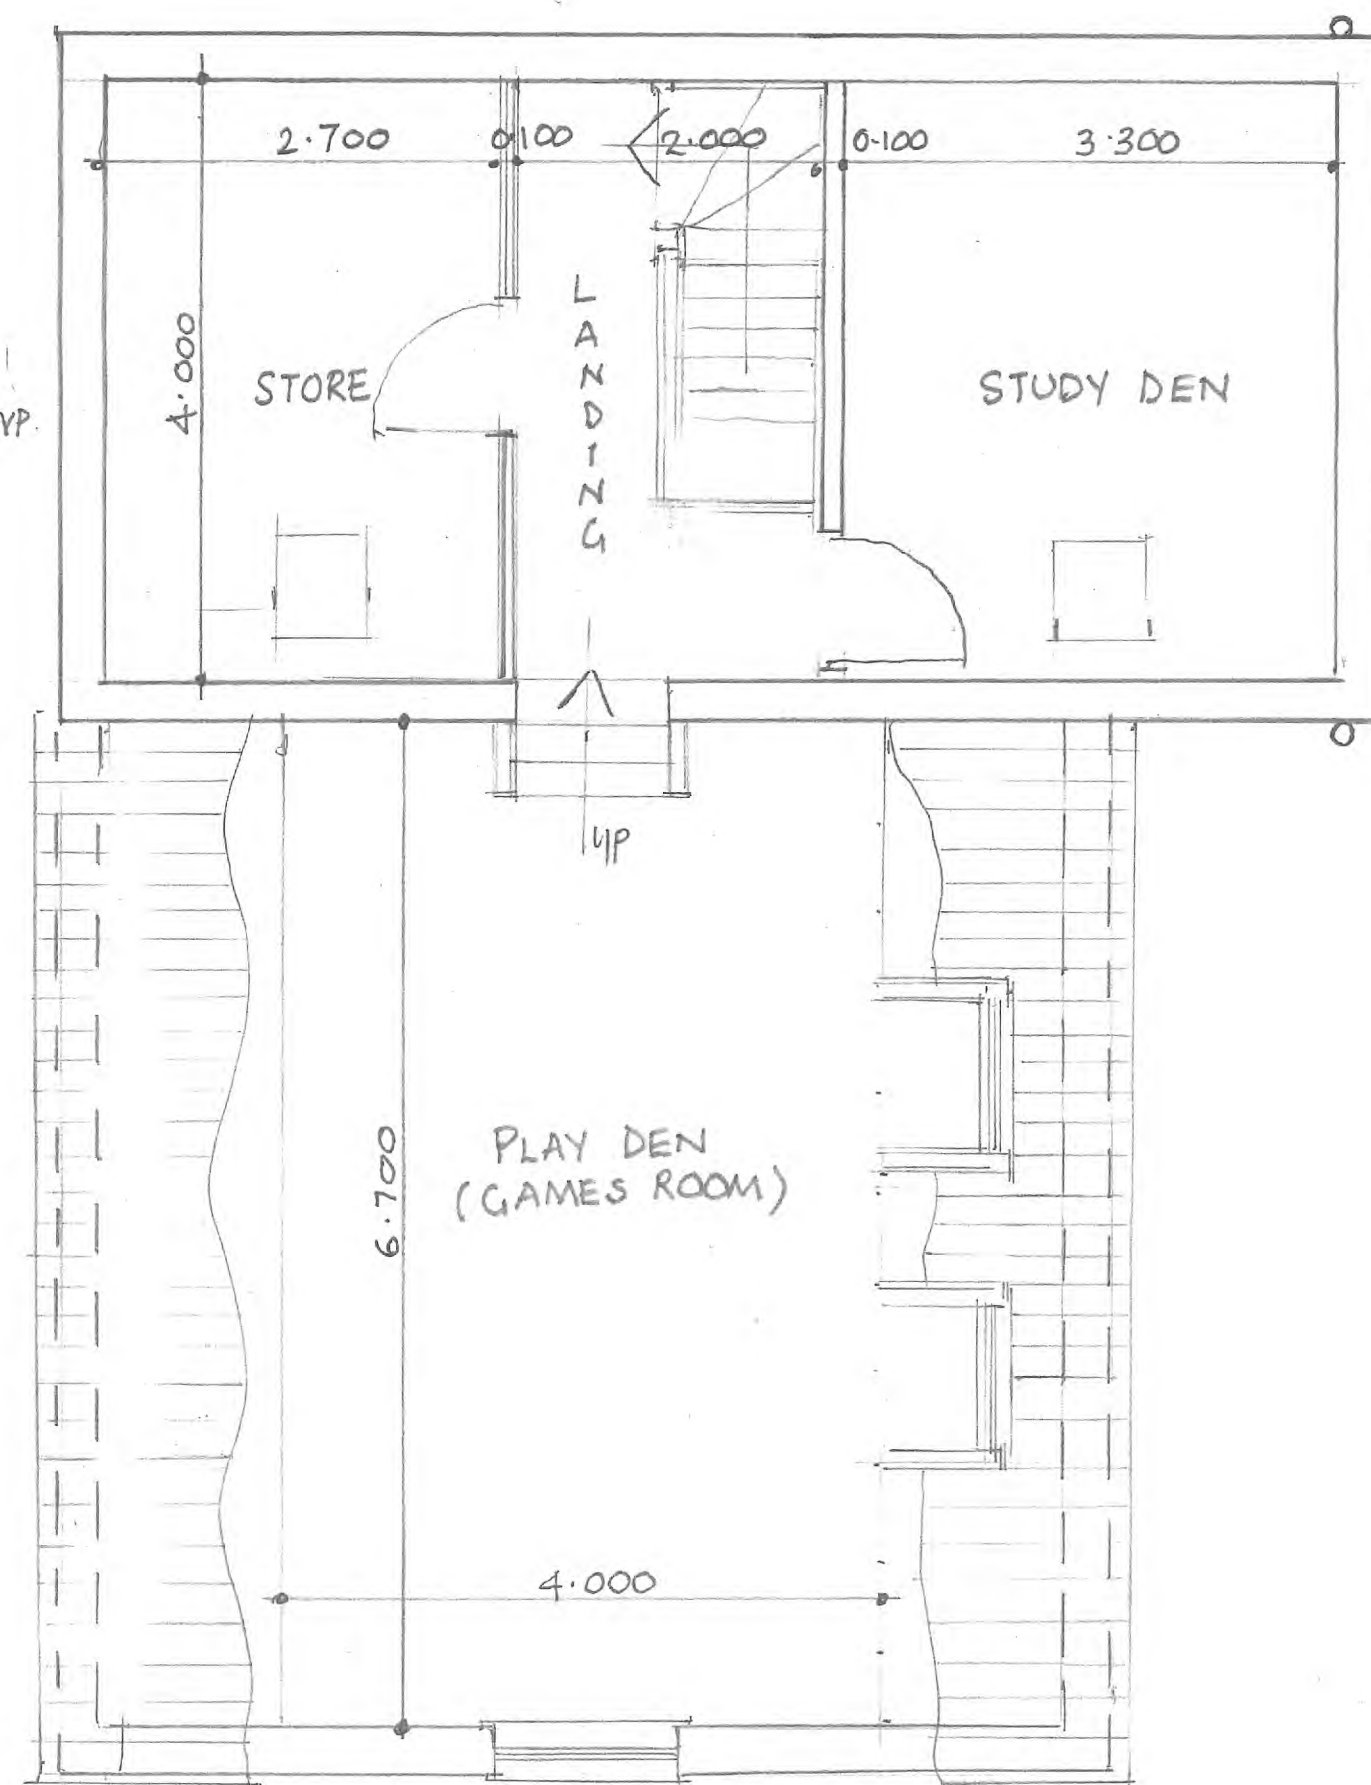


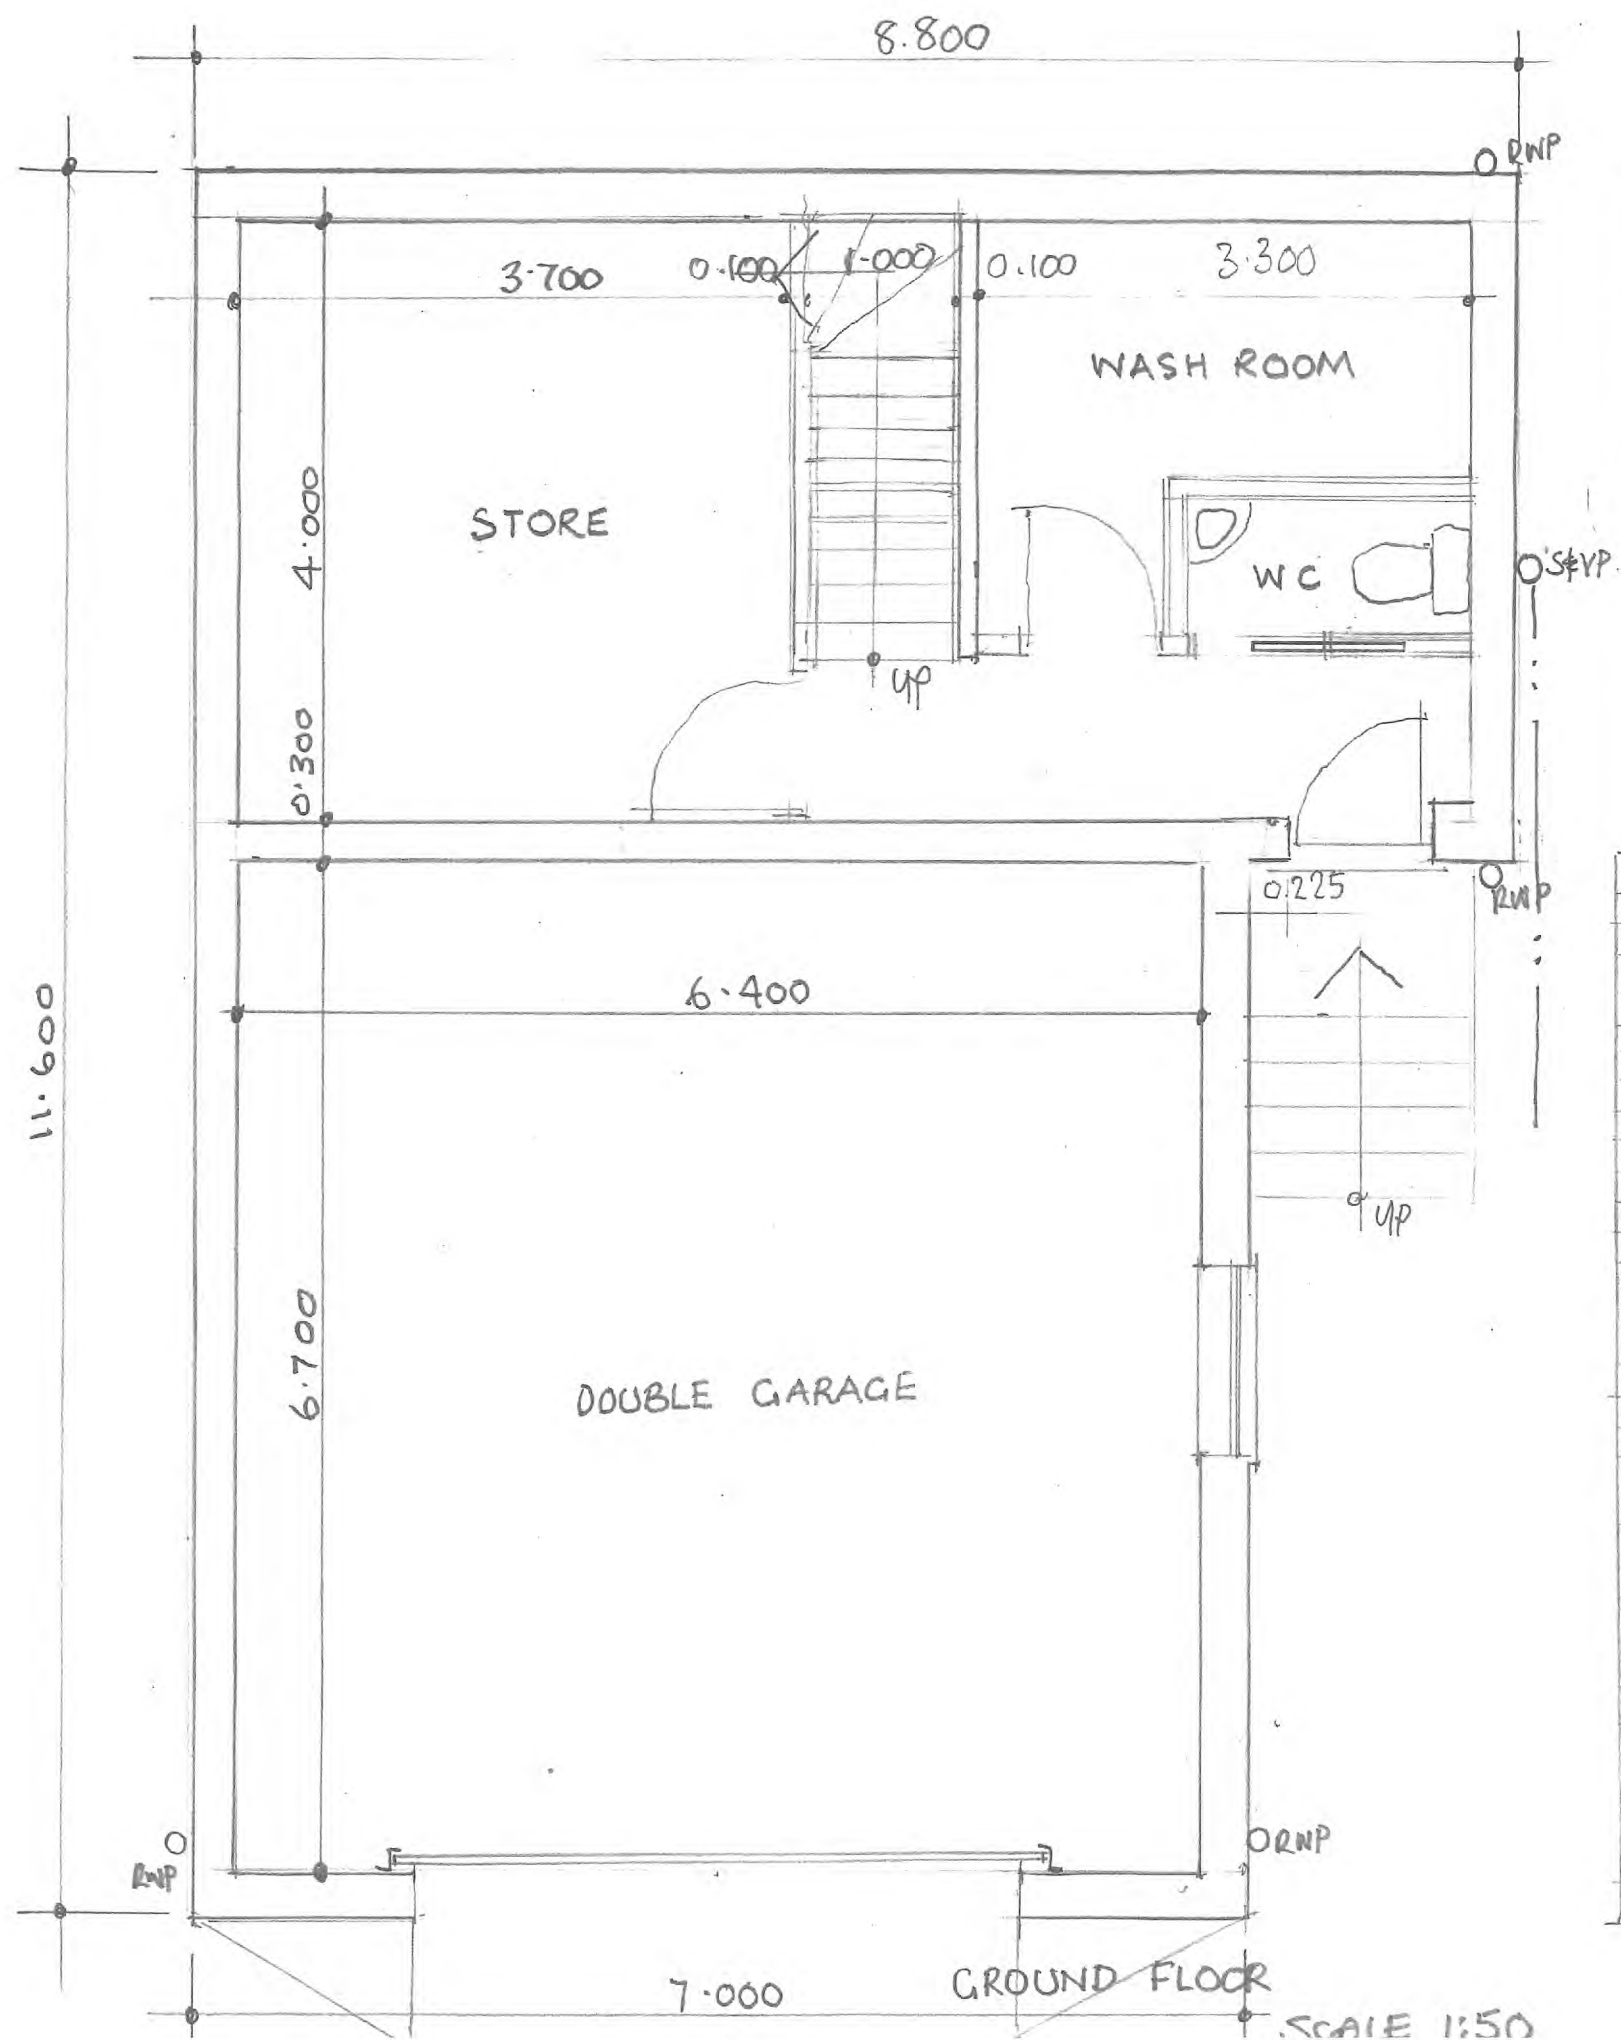

DRAW NO: LS-01-4-23

FIRST FLOOR

JAN 23