

ELEVATIONS


AMENDMENTS

A

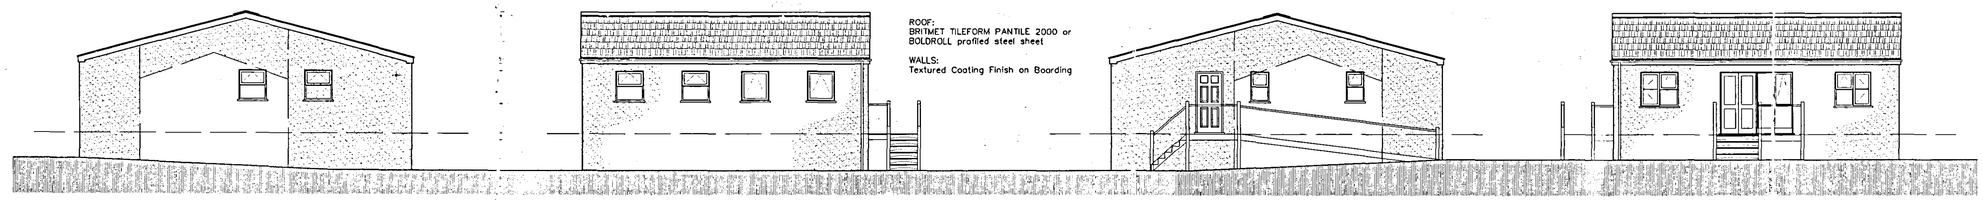


Side | Back | Side | Front - Riverside

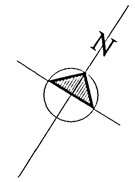

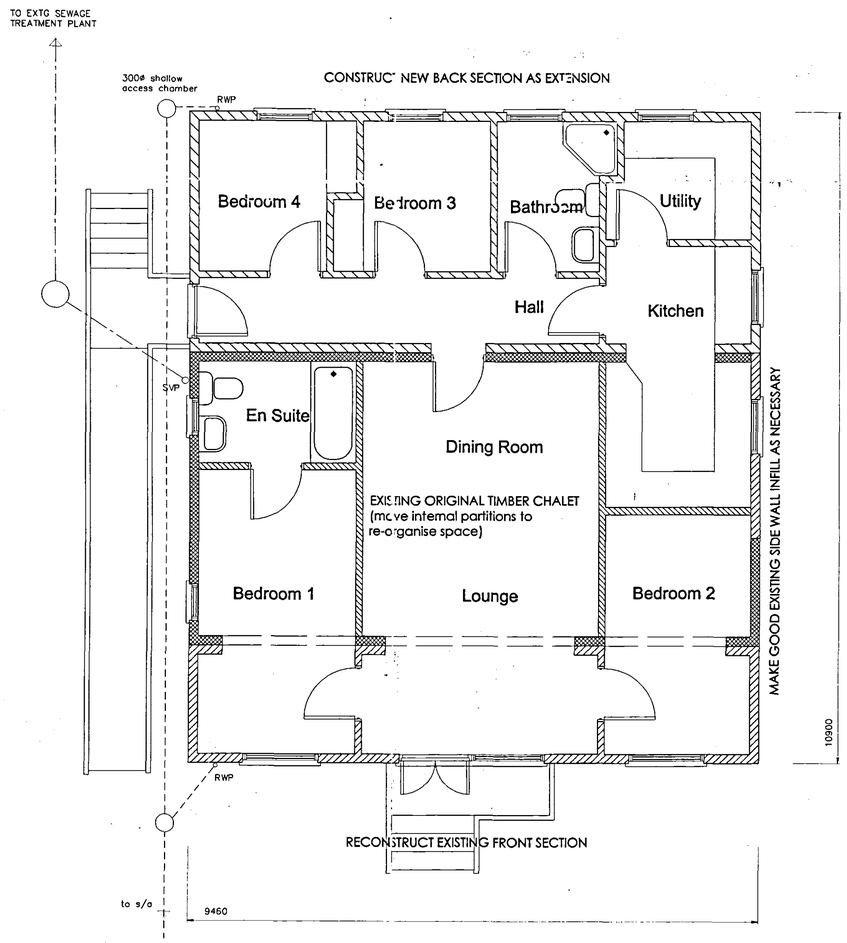


FLOOR PLAN

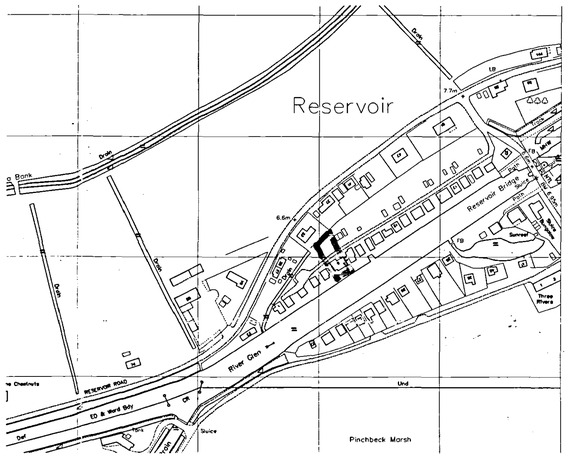

LOCATION PLAN

Scale: 1:2500


REPRODUCED FROM THE ORDNANCE SURVEY 1/2500 SCALE MAP WITH THE PERMISSION OF THE CONTROLLER OF HER MAJESTY'S STATIONERY OFFICE CROWN COPYRIGHT RESERVED FOR IDENTIFICATION PURPOSES ONLY

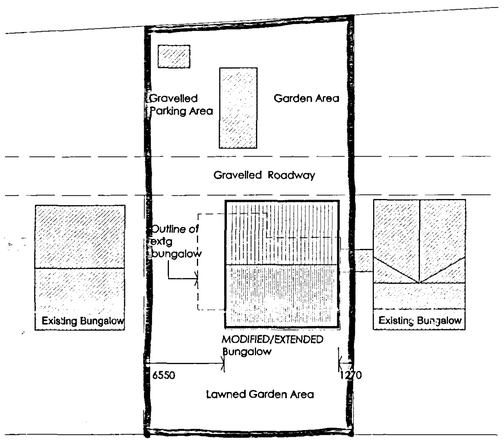

BLOCK PLAN

Scale: 1:250

SHDC
PLANNING & DEVELOPMENT
10 FEB 2006
Ref. 0203/06

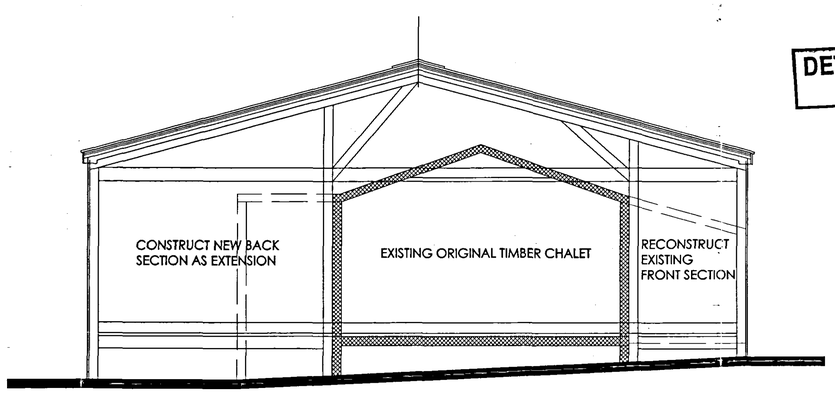

SECTION

DETERMINED PLAN

L. A. Building Design
Architectural and Surveying Practice
55 Hannam Boulevard
Spalding
Lincolnshire PE11 1LB
Telephone/Fax: Spalding (01775) 711437

Peter S Lithgow MCIOB MCIAT
Member of the Chartered Institute of Building and
Member of the Chartered Institute of Architectural Technologists

project
ALTERATION AND EXTENSION of EXISTING Dwelling at 6 Reservoir Chalets, The Reservoir, Surfleet Seas End, Spalding, Lincolnshire.

client
MR & MRS M LAKER

drawing
SCHEME PROPOSAL

date	scale(s)
FEBRUARY 2006	1:50 1:100 1:200 1:2500
drawn by	checked
Peter Lithgow	PSL
job no	drawing no
05/12	12