




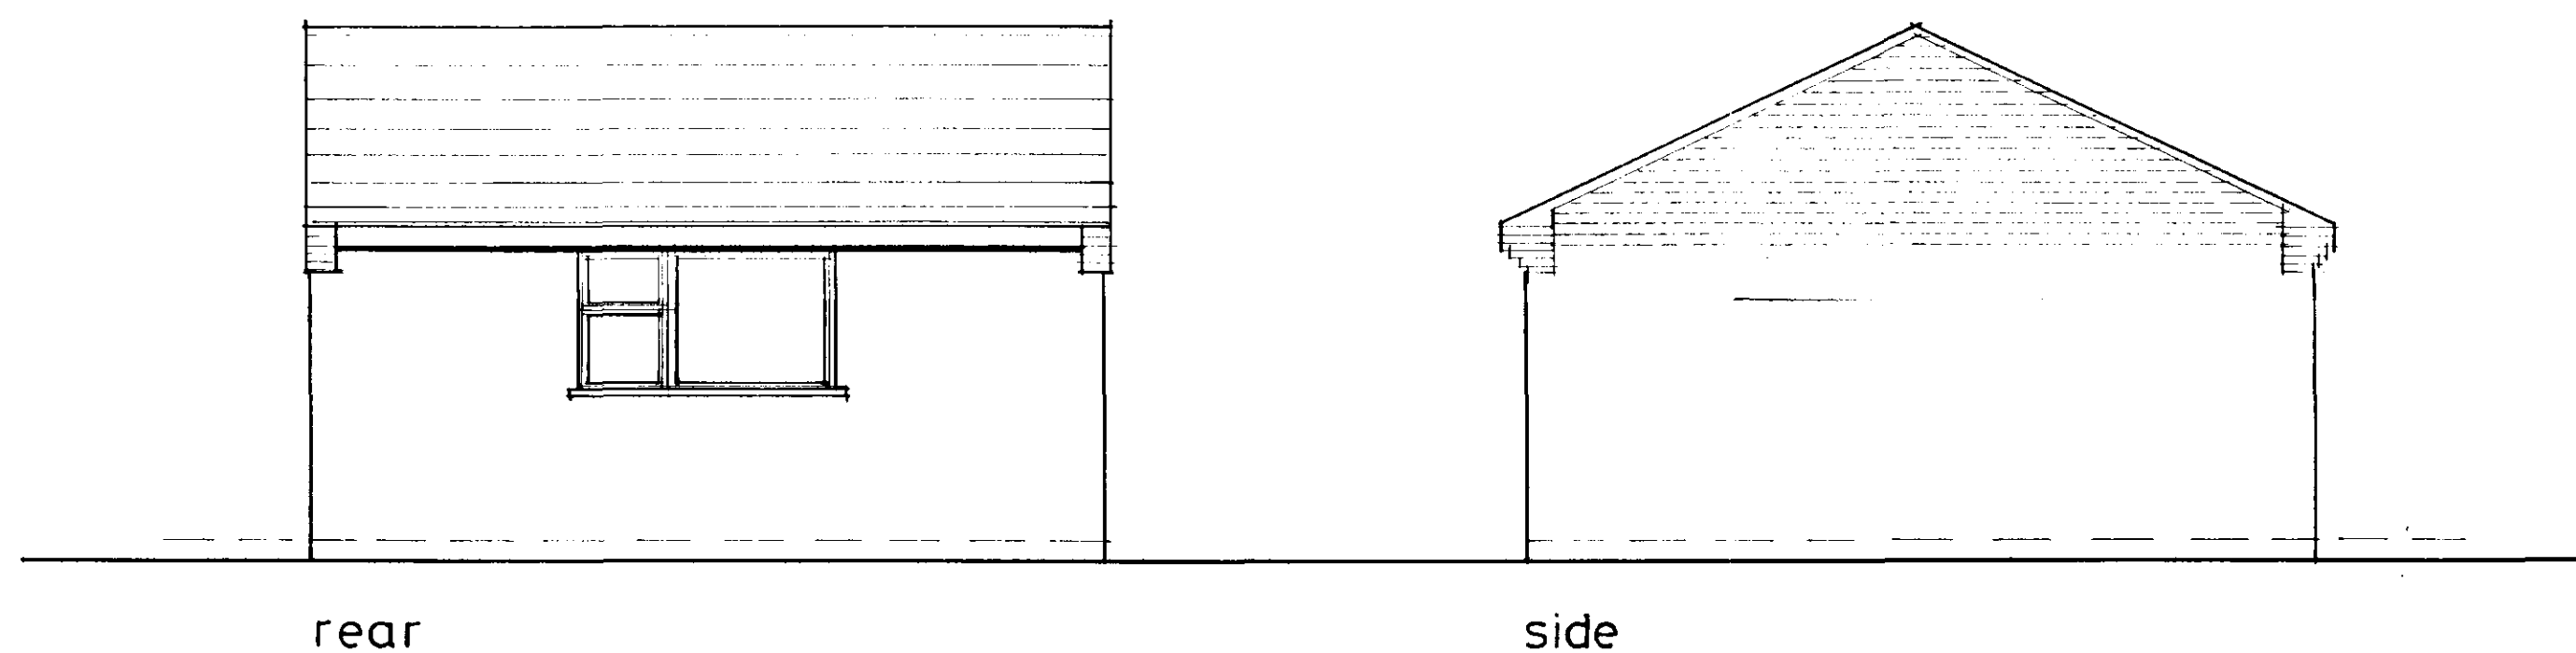

ELEVATIONS 1:50

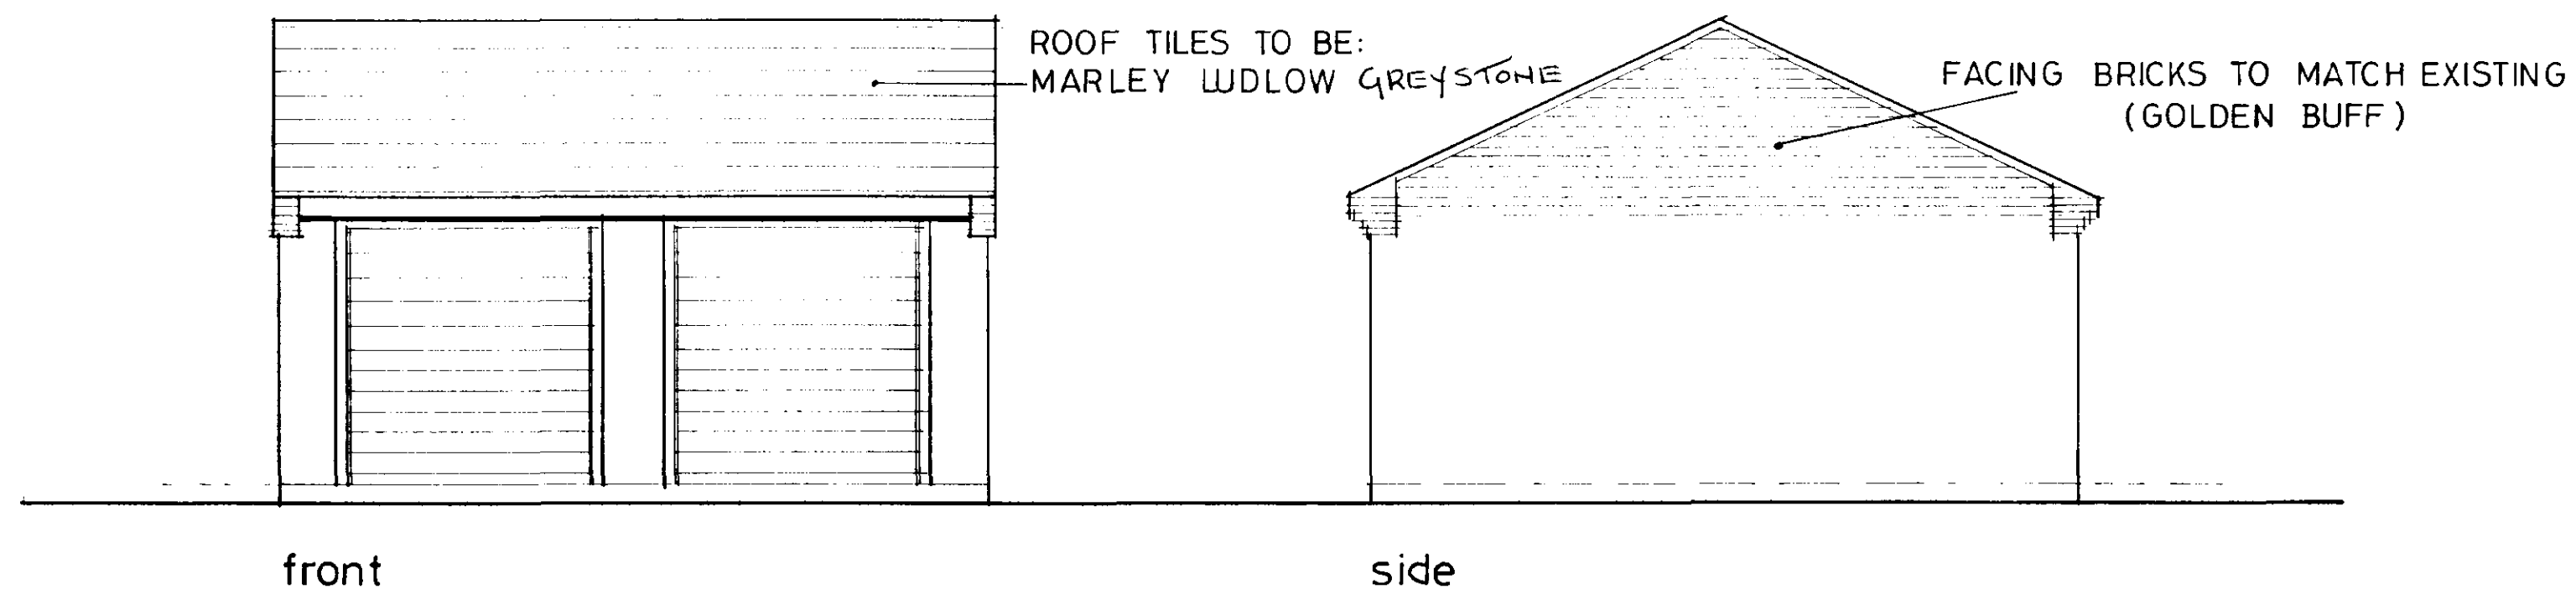

DETERMINED
PLAN

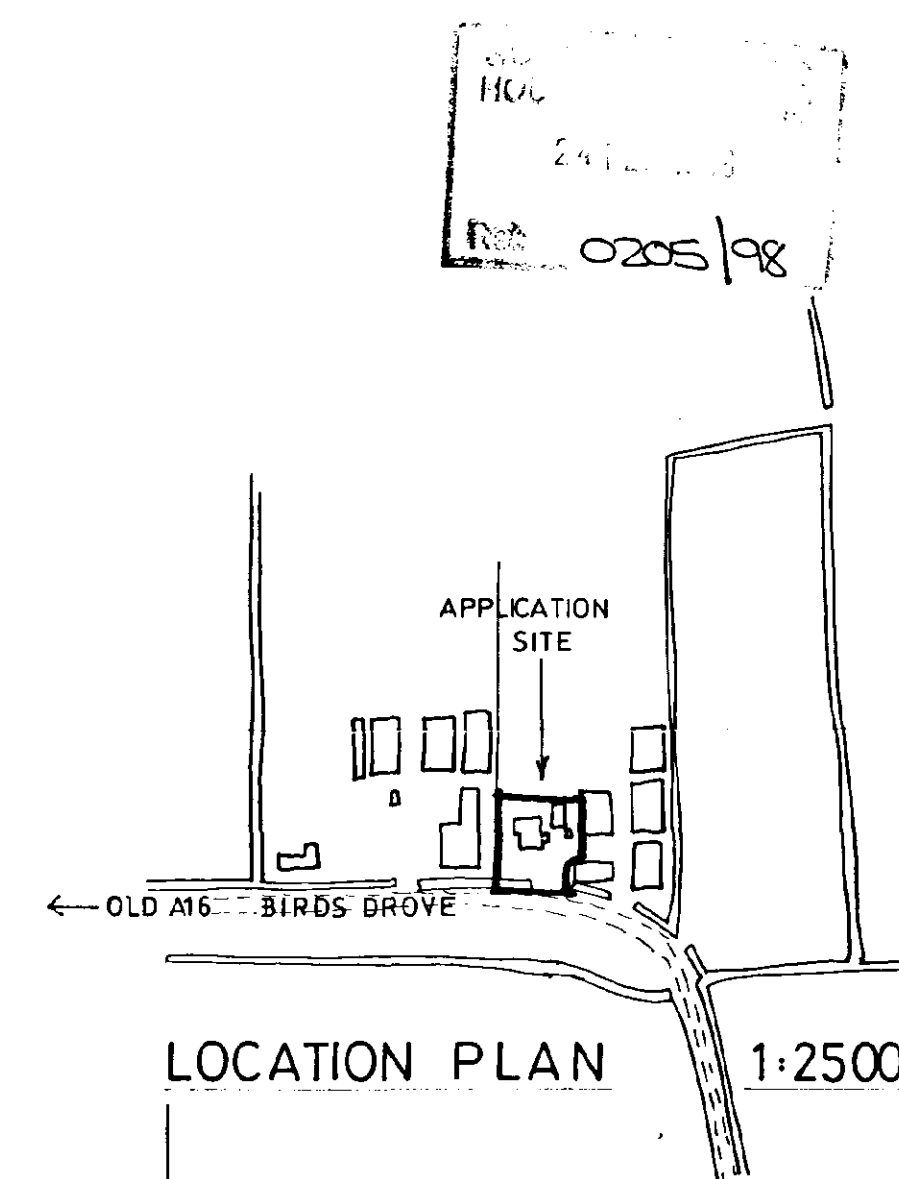