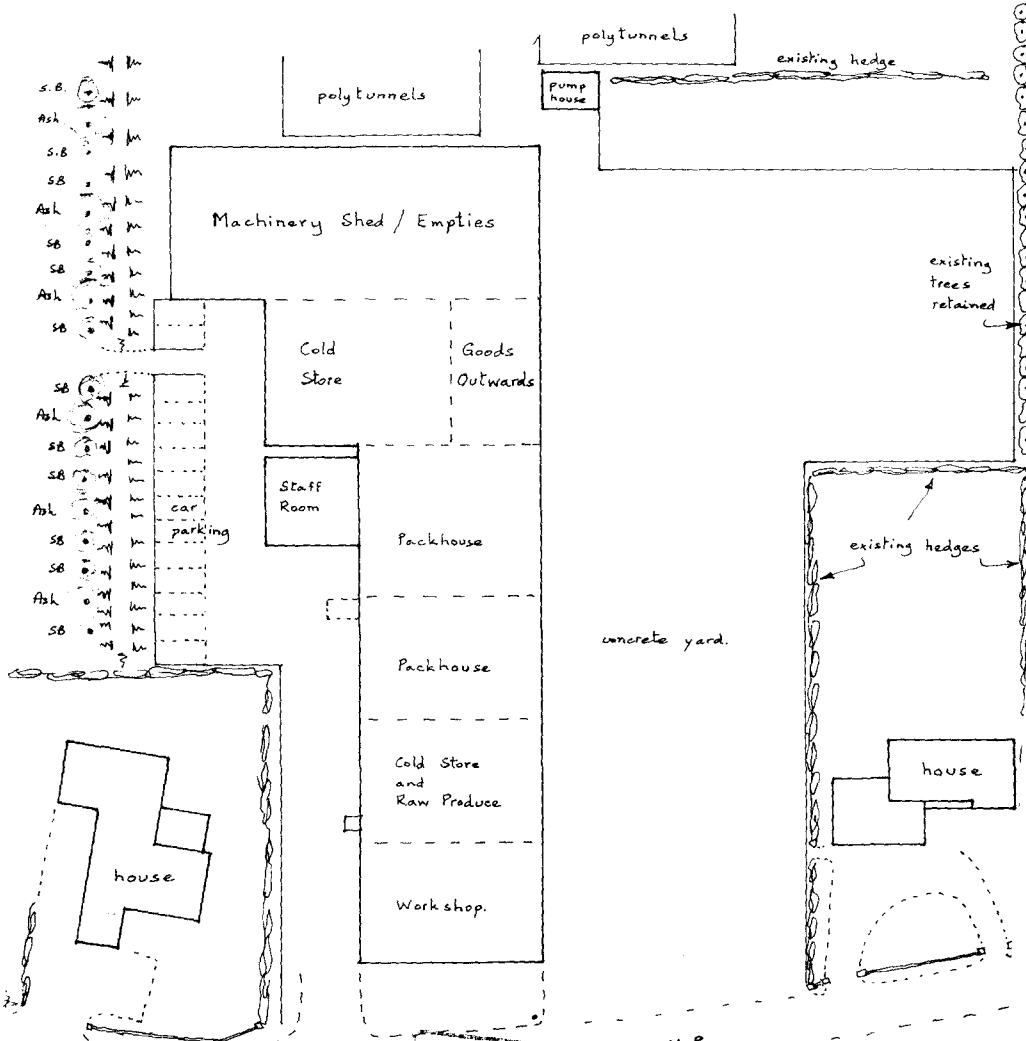


Landsaping Layout - Scale 1:500

D. E. Brand and Sons,
Birds Drove, SURFLEET,
Spalding.

drawing no 970728A
date July 1997

BUILDING DESIGN and PLA
ALWYN ROFFE,
1, Green Lane,
SPALDING, Lincs. PE11 2Y
tel : 01775 - 723 680