


Ordnance Survey, (c) Crown Copyright 2015. All rights reserved. Licence number 100022432

SCALE 1 : 1250
SCALE 1 : 1

0m 10m 20m 40m 60m 80m 100m 120m
0m 8mm 16mm 40mm 56mm 80mm 100mm

Site Location Plan

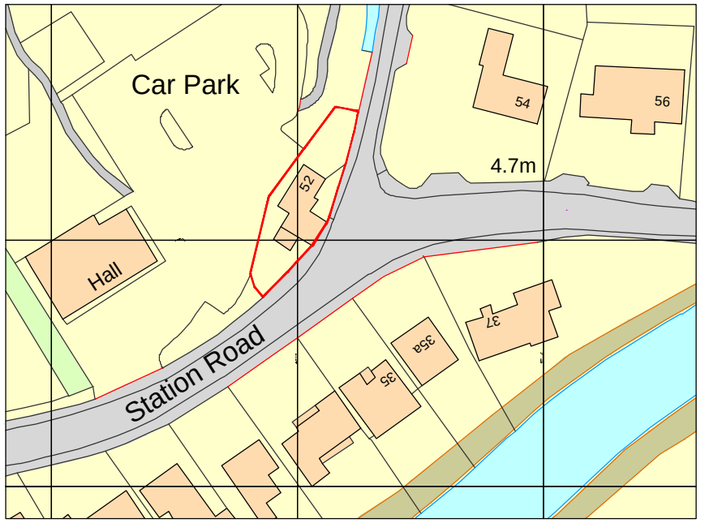

SCALE 1 : 500
SCALE 1 : 1

0m 5m 10m 20m 30m 40m 50m
0m 10mm 20mm 40mm 60mm 80mm 100mm

Site Block Plan

DO NOT SCALE THIS DRAWING. THE CONTRACTOR IS TO HAVE CHECKED ALL DIMENSIONS ON SITE AND IS NOT TO ANY DISCREPANCIES TO OGLESBY & LIMB LTD.
THE CONTENTS OF THIS DRAWING ARE COPYRIGHT AND REMAIN THE PROPERTY OF OGLESBY & LIMB LTD. PRIOR APPROVAL MUST BE OBTAINED FROM OGLESBY & LIMB LTD FROM TO COPY, MODIFY OR REPRODUCE ANY OF THE CONTENTS OF THIS DRAWING OR ITS CONTENTS.
ANY DIMENSIONS NOT SHOWN ARE TO BE CHECKED AND AGREED WITH OGLESBY & LIMB LTD.

Ref.	Date	Description	Initial

Oglesby & Limb Ltd
Chartered Architect
Suites 4 & 5, Market Chambers
12 Market Place, Spalding, Lincs
PE11 1SL
Tel: 01775 781198
e-mail: design@o-l-ltd.co.uk

Client:
Mr and Mrs P Simpson

Nr 52 Station Road,
Surfleet,
Spalding

Drawing Title:
Site Location Plan

PLANNING APPLICATION ISSUE

Date:	Scale:
09.02.2015	as shown @ A3
Drawn by: CLS	Checked by: AJO

Drawing Number:	Rev
A1129 - 01	-