
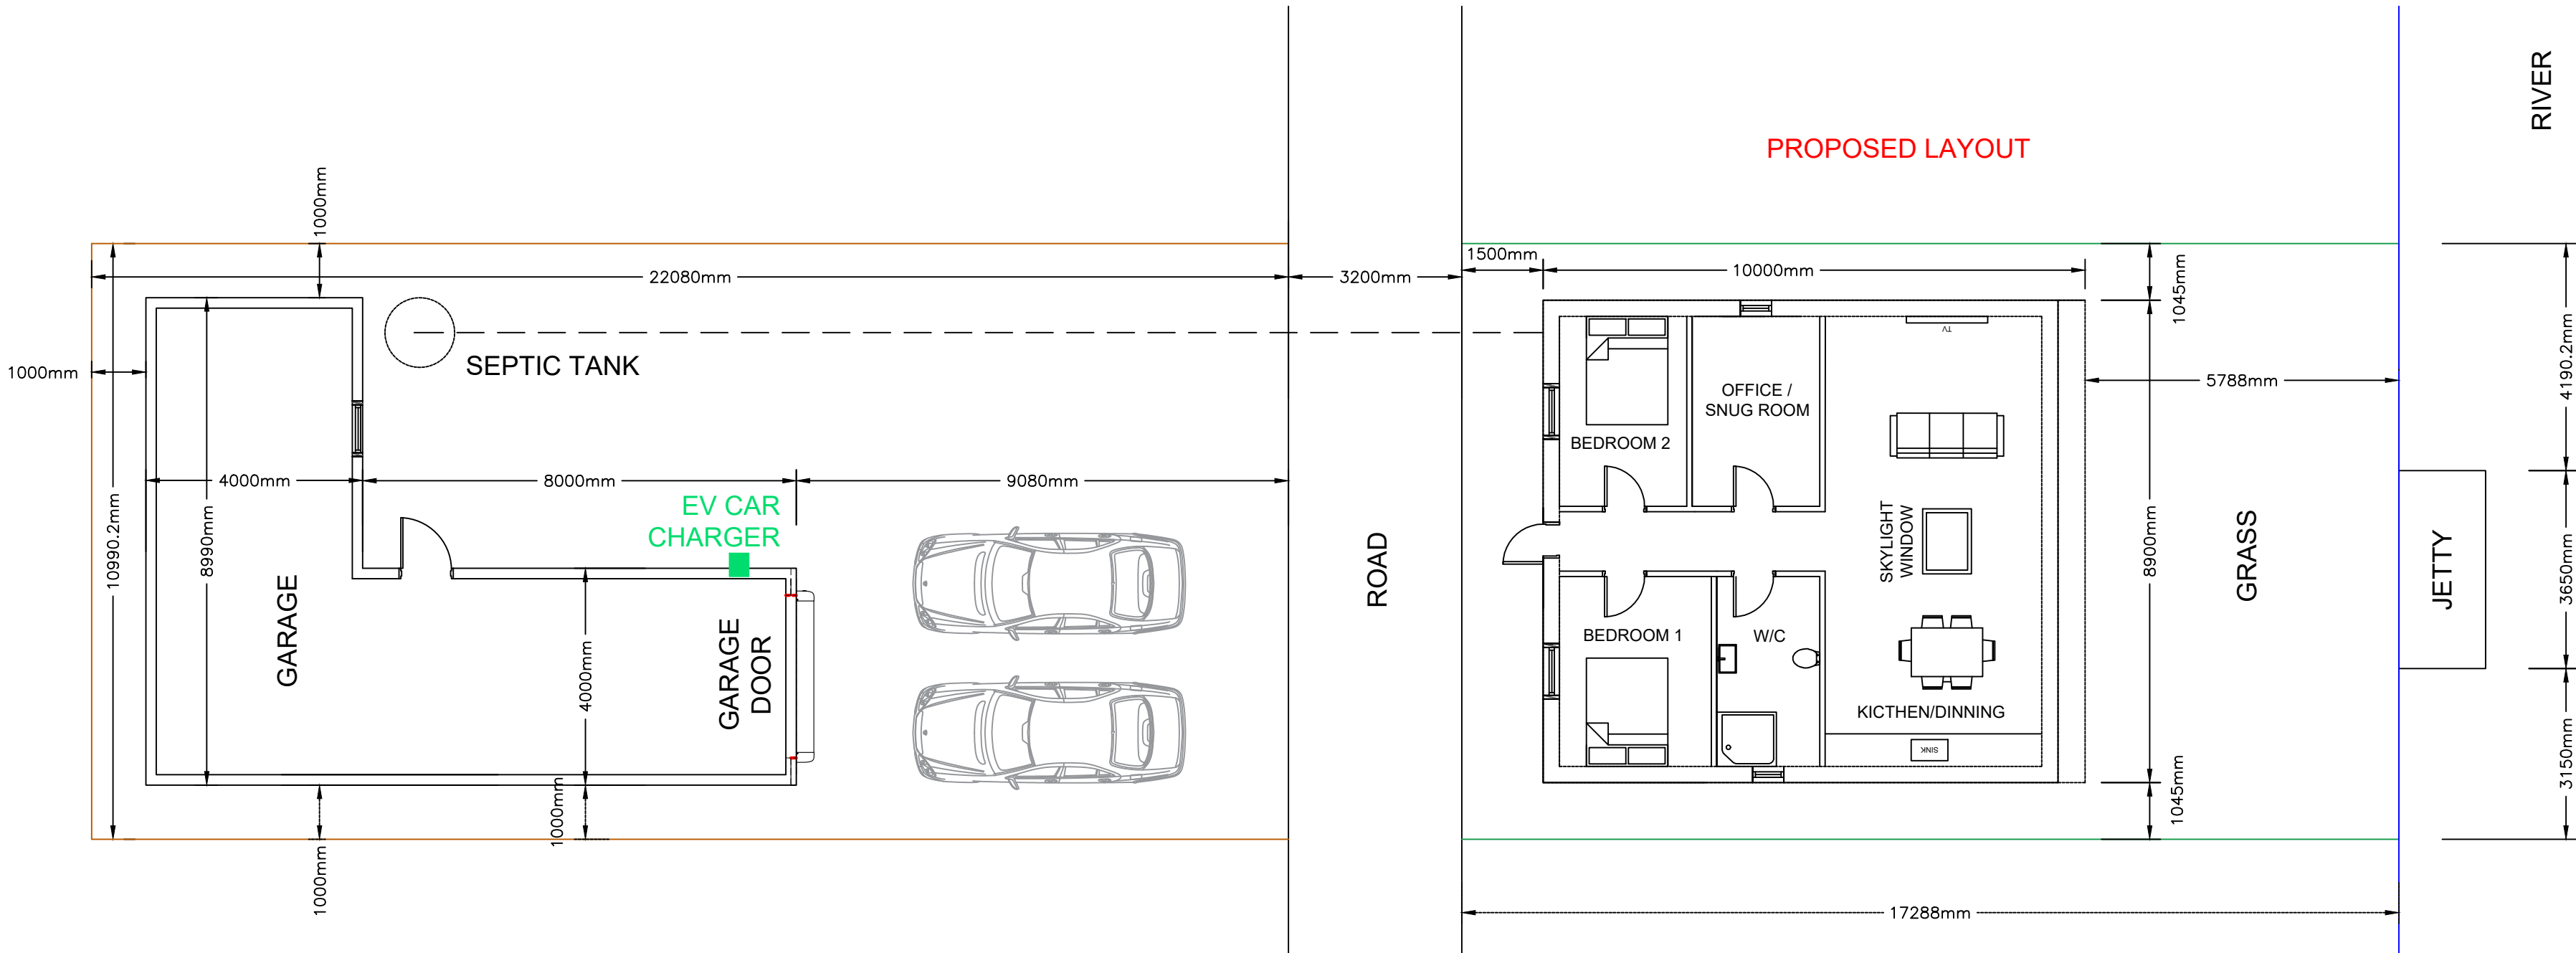
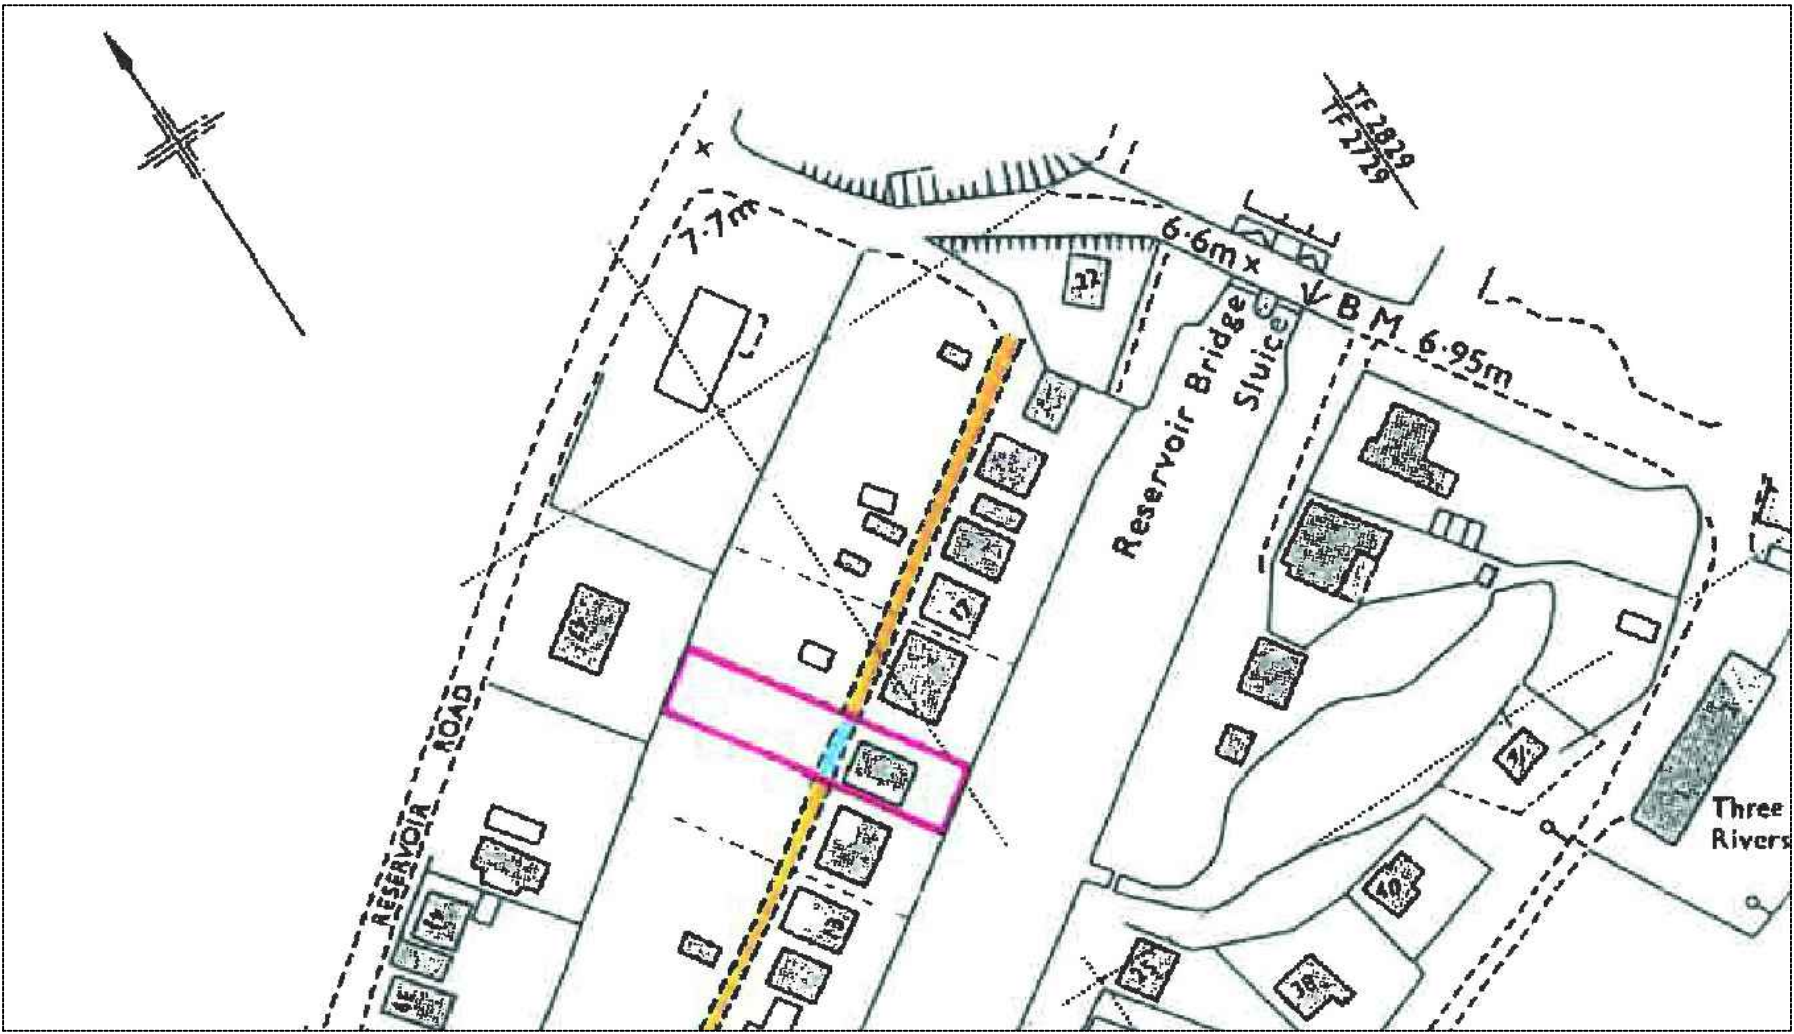


PLOT 15, RESERVOIR ROAD
SURFLEET
(PROPOSED LAYOUT)

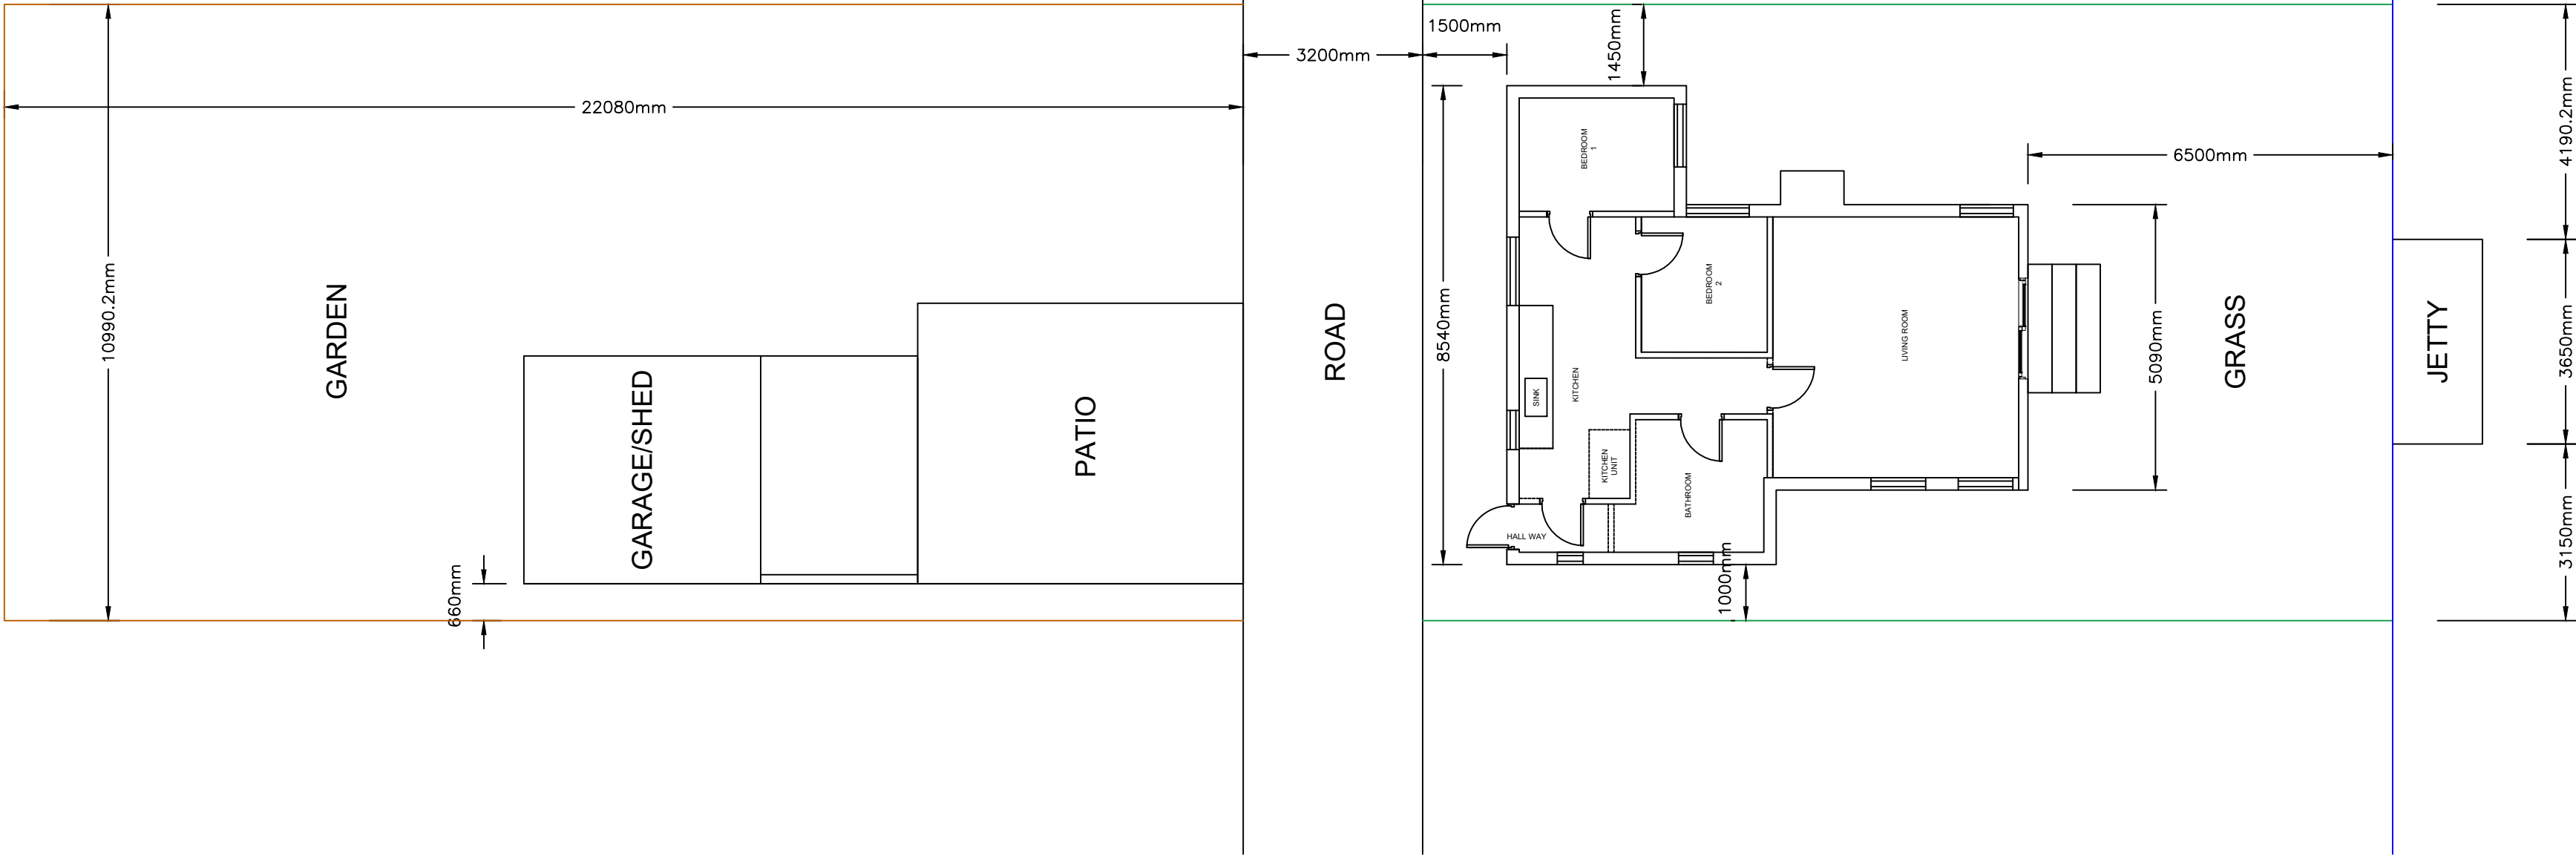

SCALE: 1:100 @ A1

REVISION DETAILS:	REV:	DATE:
PROJECT:		
CLIENT:		
TITLE:		
DWG No:		REVISION:
EVONE0077		-
DRAWN: IR		DATE: 00/00/2019
SCALE: 1:100		SIZE: A1