

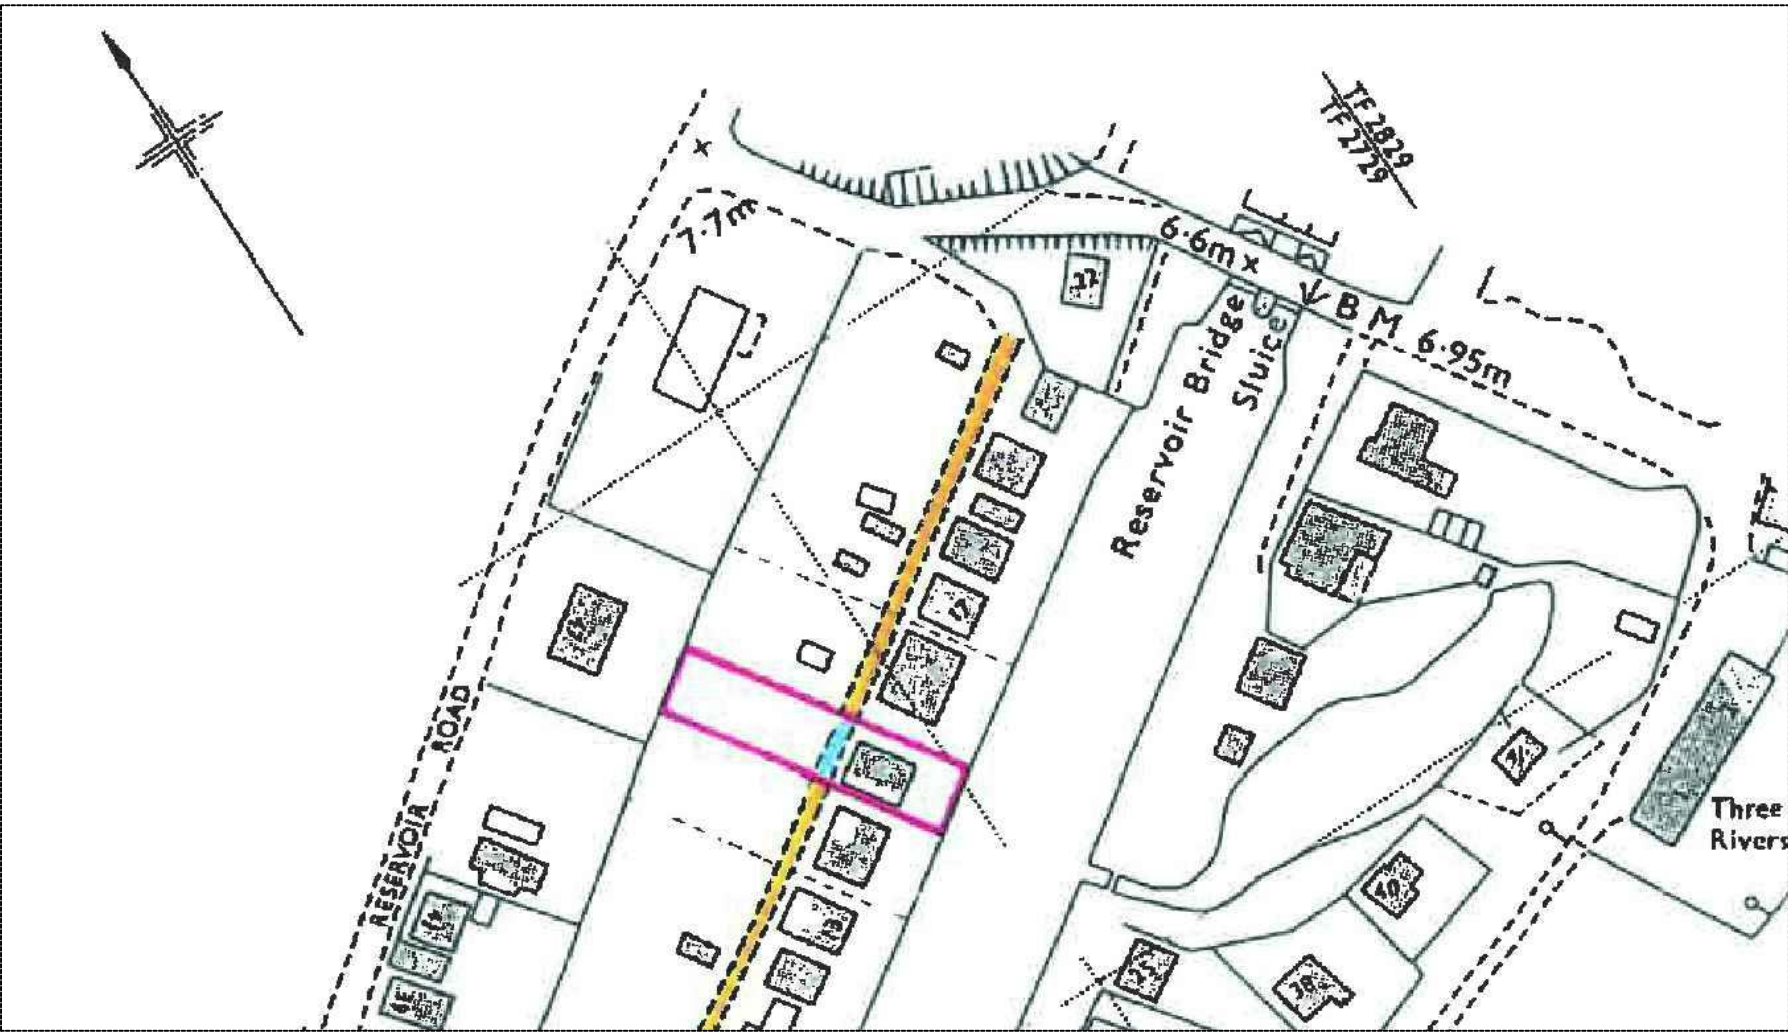
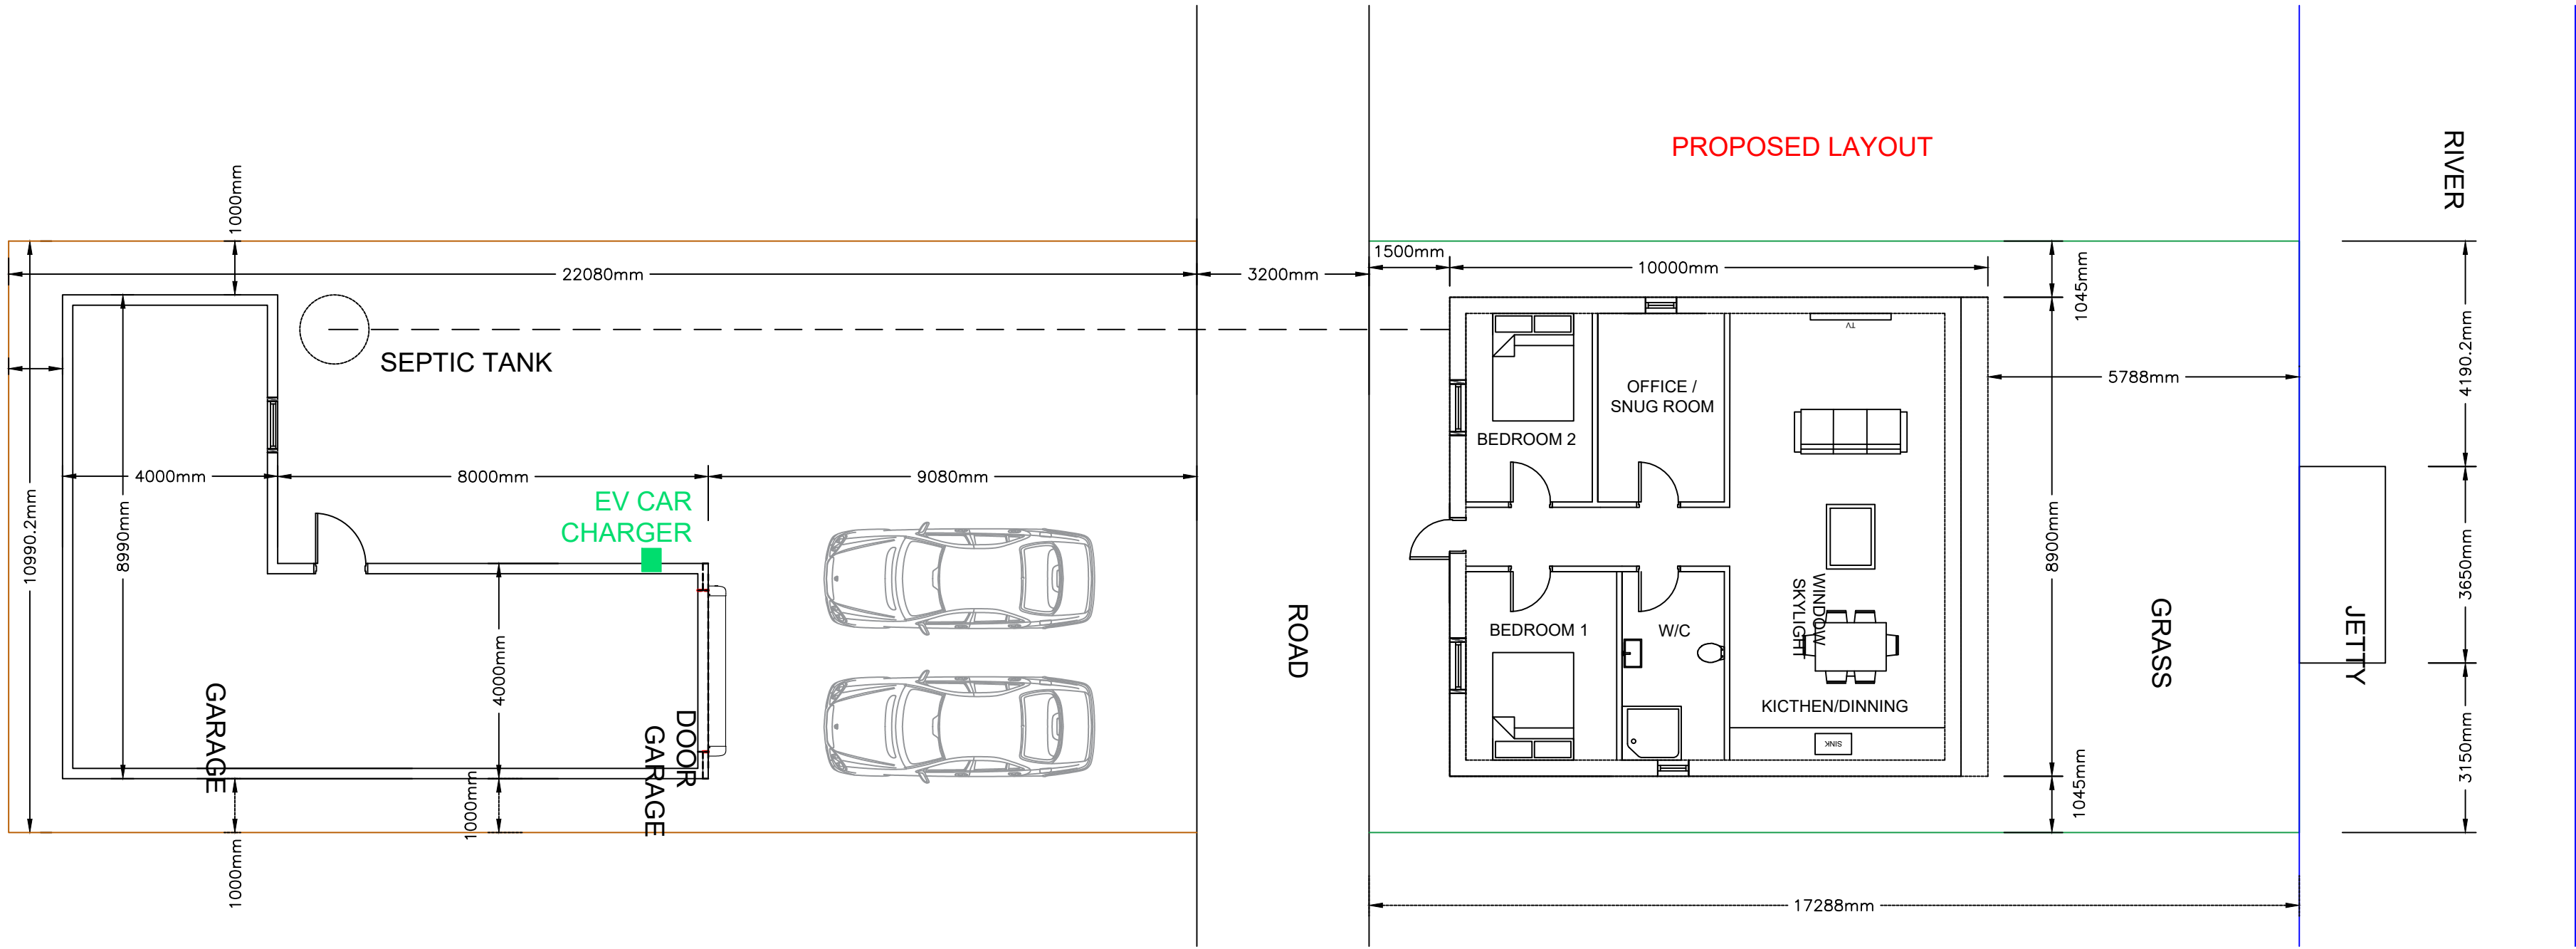


PLOT 15, RESERVOIR ROAD
SURFLEET
(PROPOSED LAYOUT)

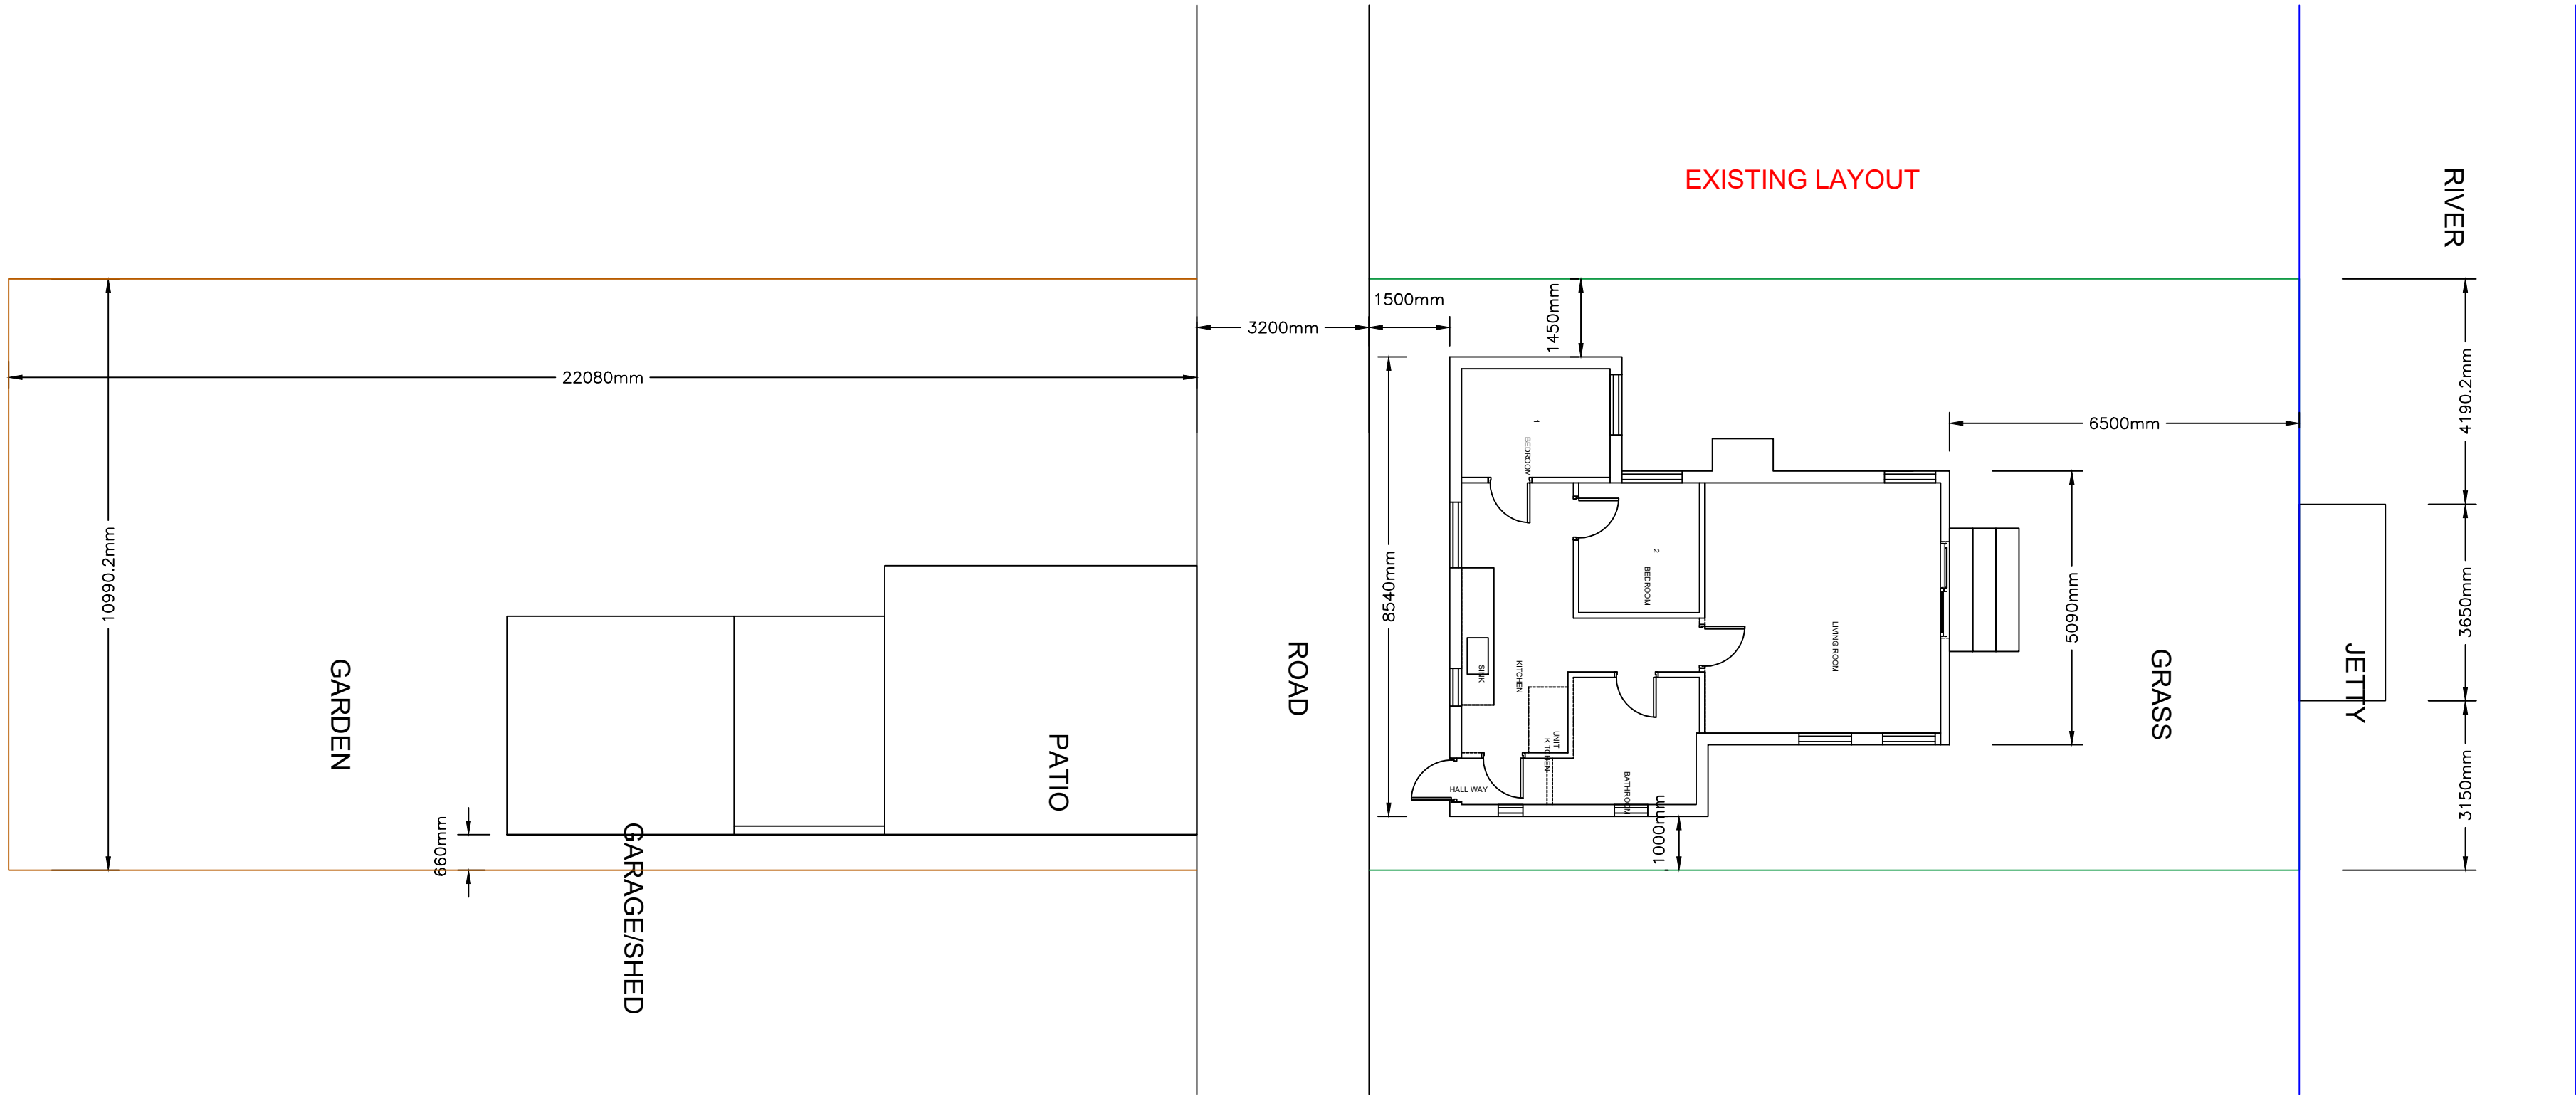

BIRDS EYE VIEW OF PIER BASE

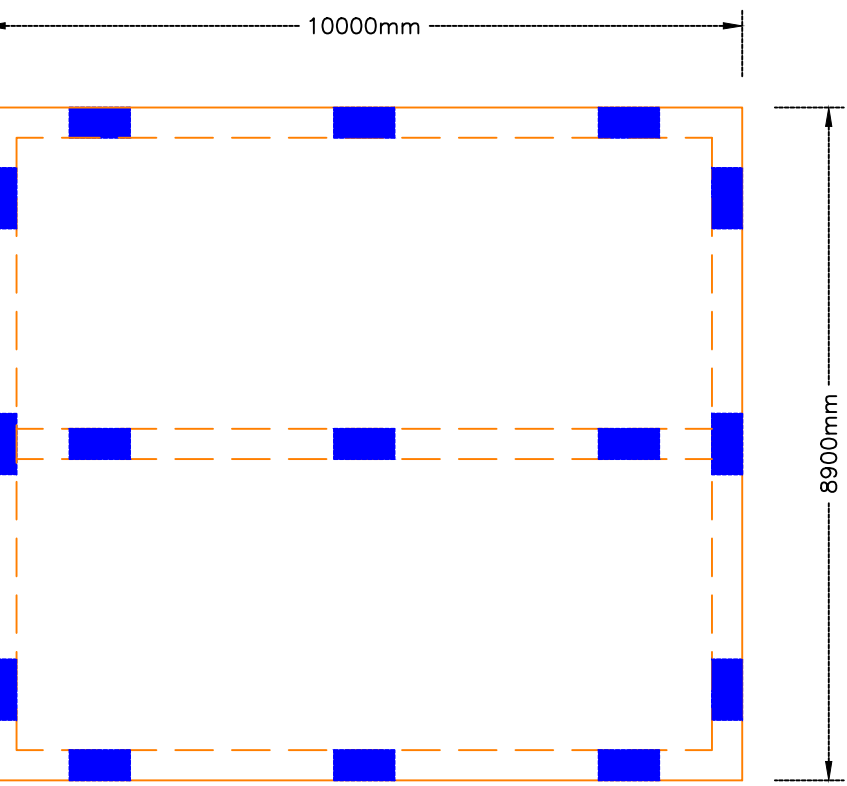

■ = WATER/FLOOD FLOW CHANNELS

SCALE: 1:100 @ A1

BIRDS EYE VIEW REVISED	B	18/05/2021
BIRDS EYE VIEW OF PIER BASE ADDED	A	20/04/2021
REVISION DETAILS:	REV:	DATE:
PROJECT:		
CLIENT:		
TITLE:	PLOT 15, RESERVOIR ROAD SURFLEET (PROPOSED LAYOUT)	
DWB No:	EVONE0077	REVISION: B
DRAWN: IR	DATE: 00/00/2019	
SCALE: 1:100	SIZE: A1	