
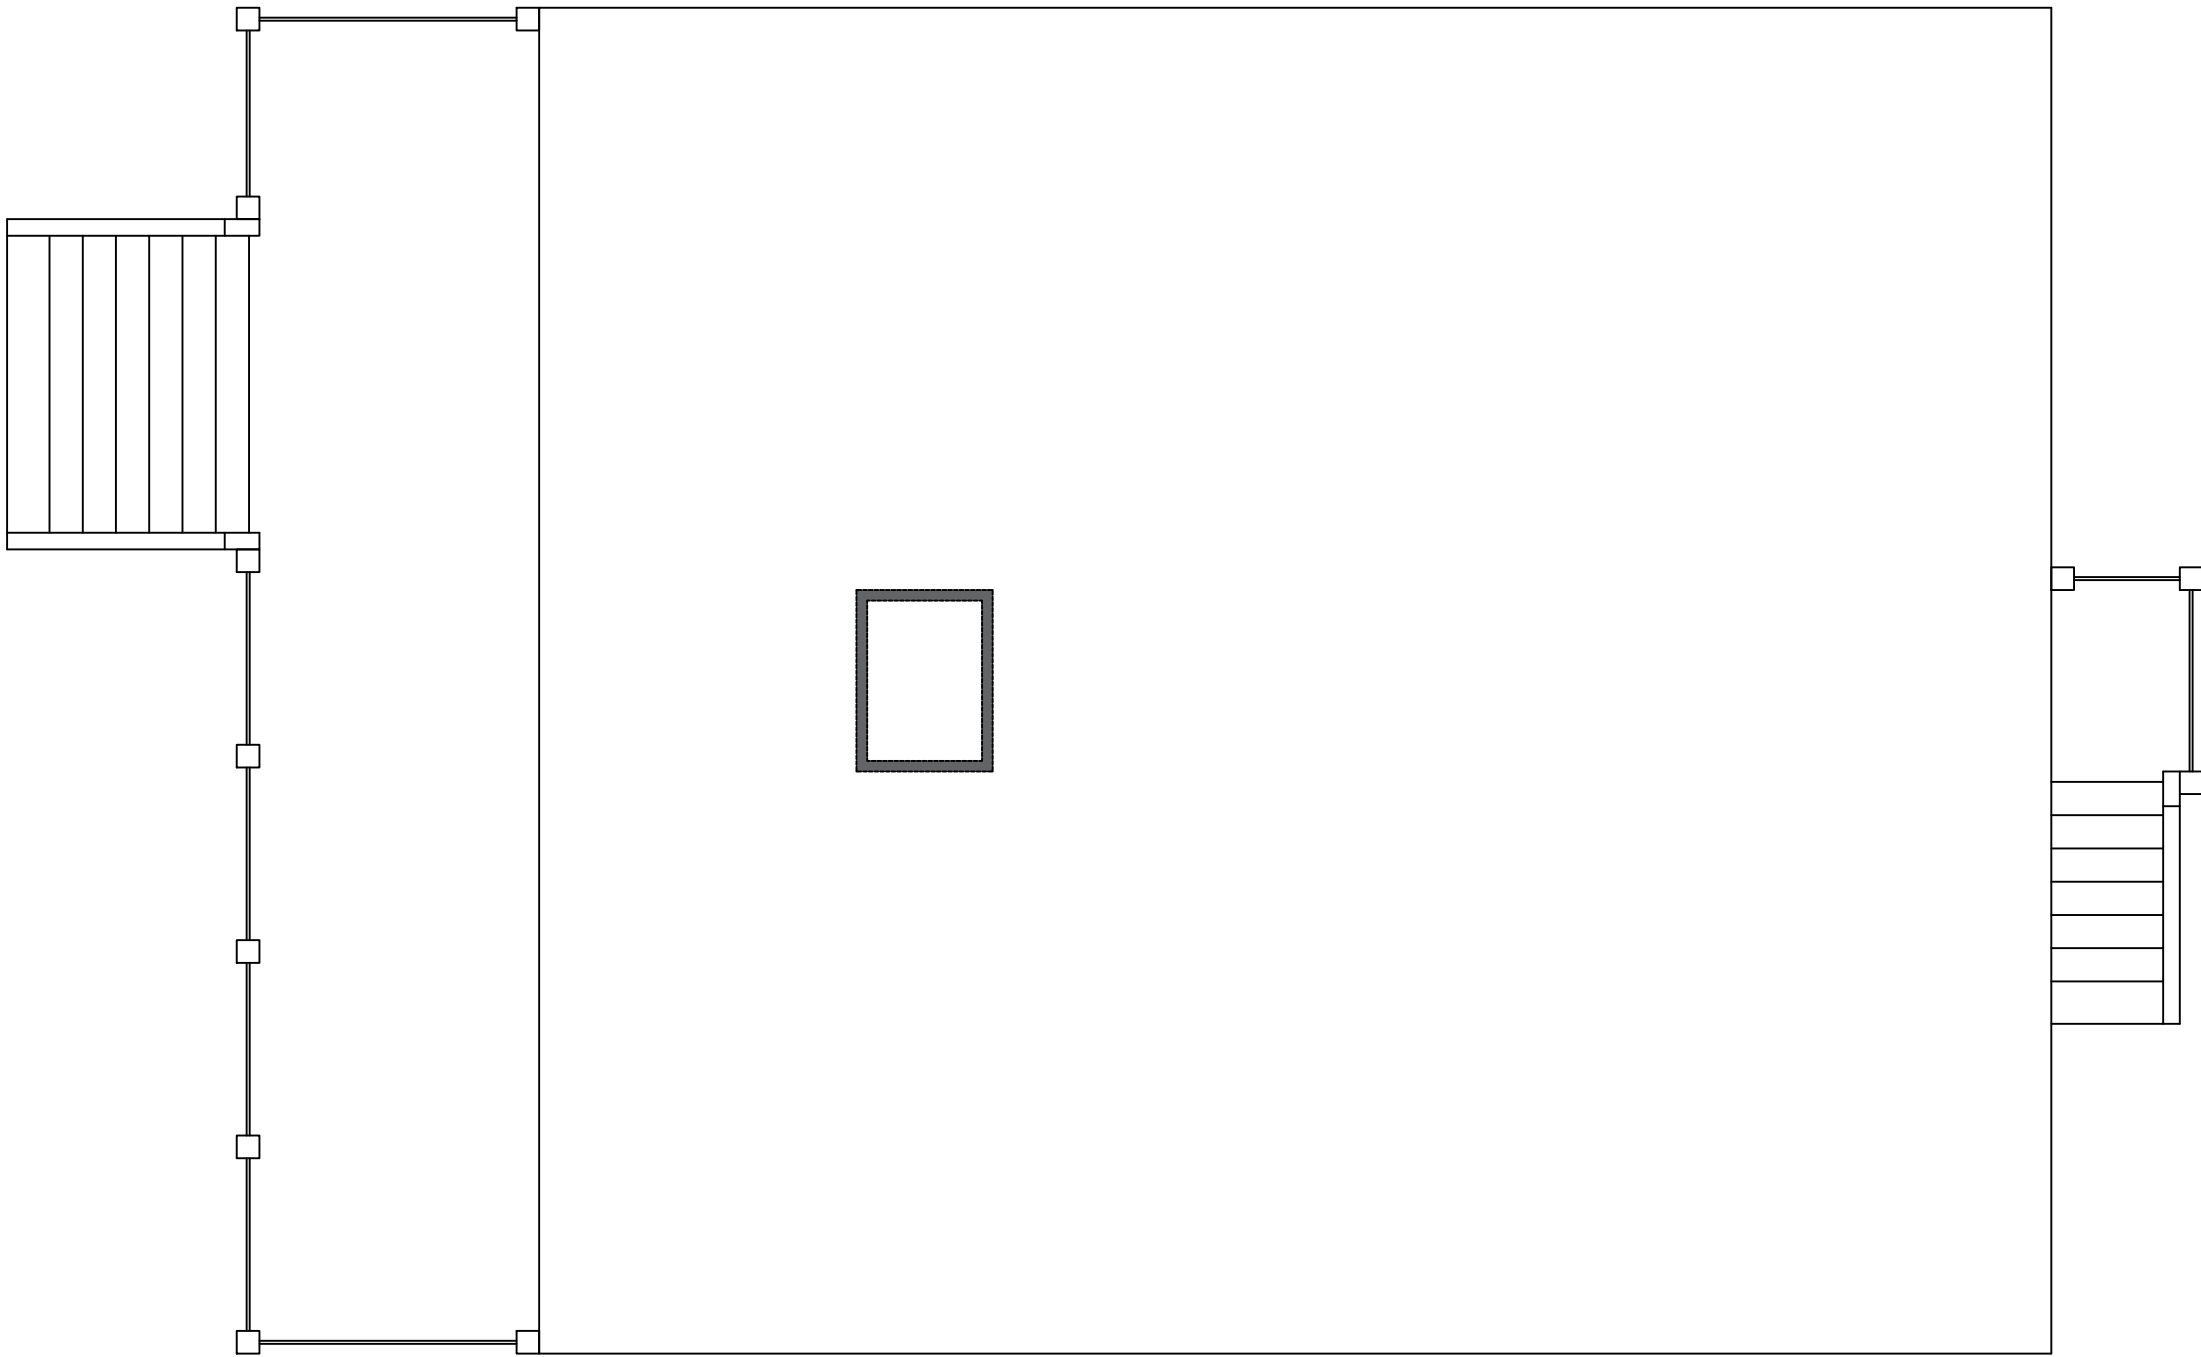
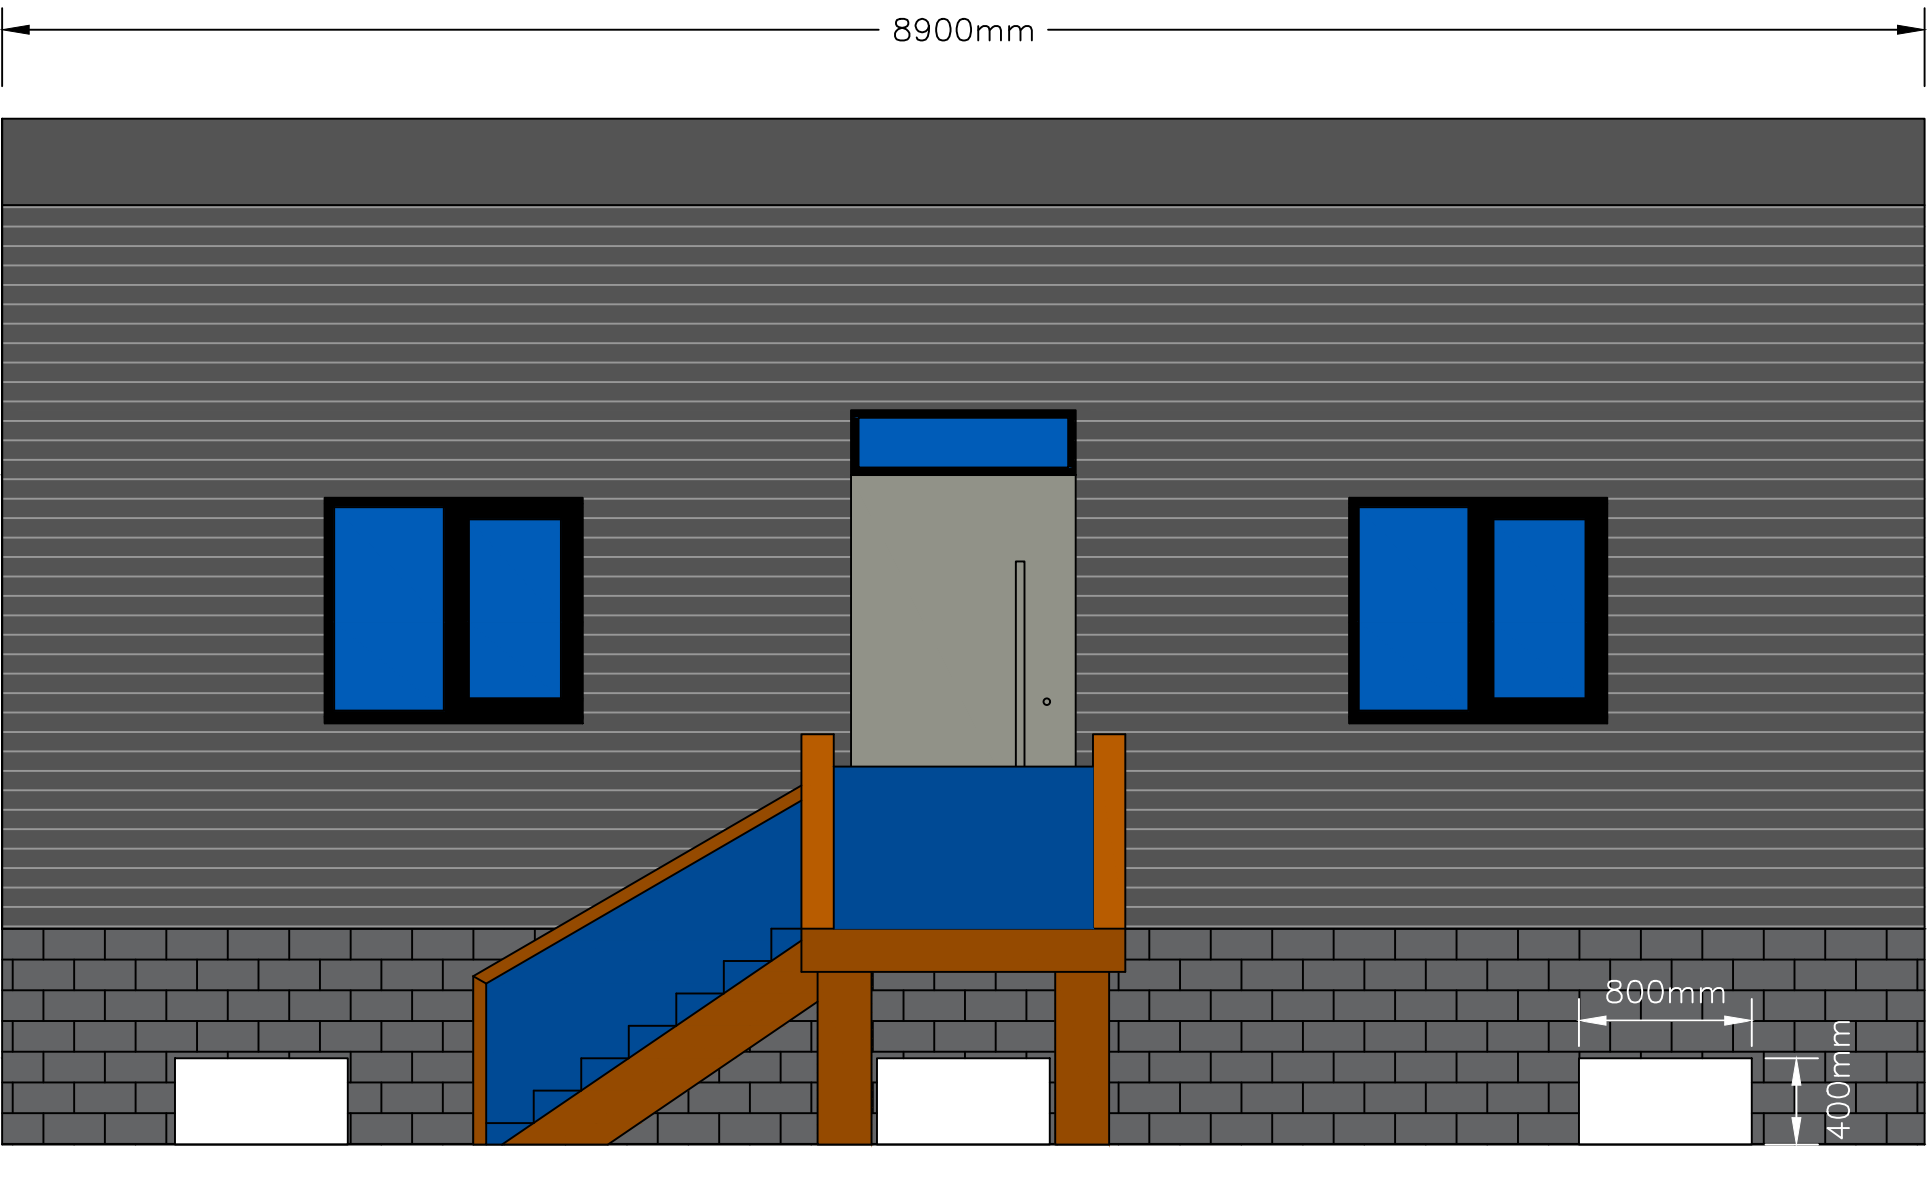
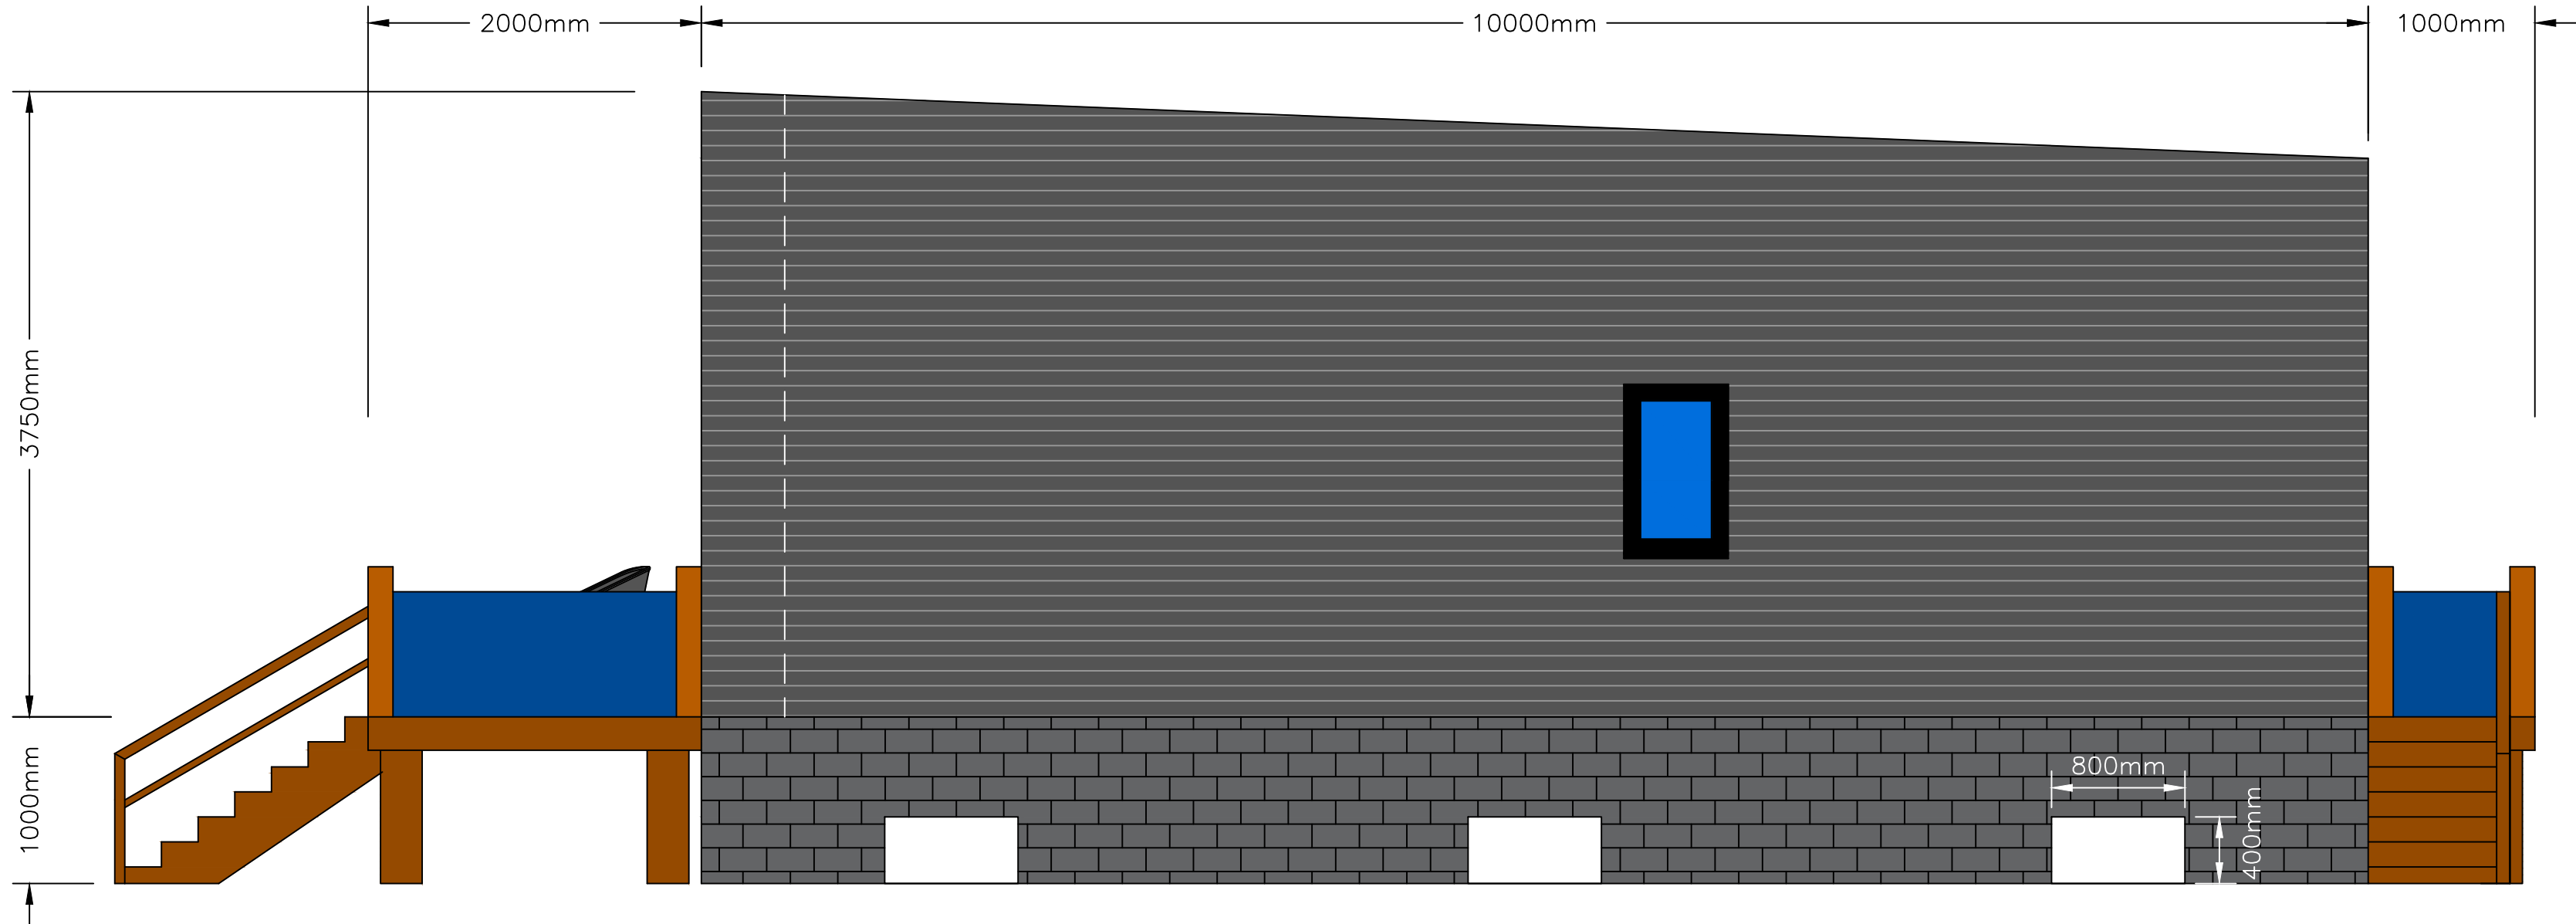
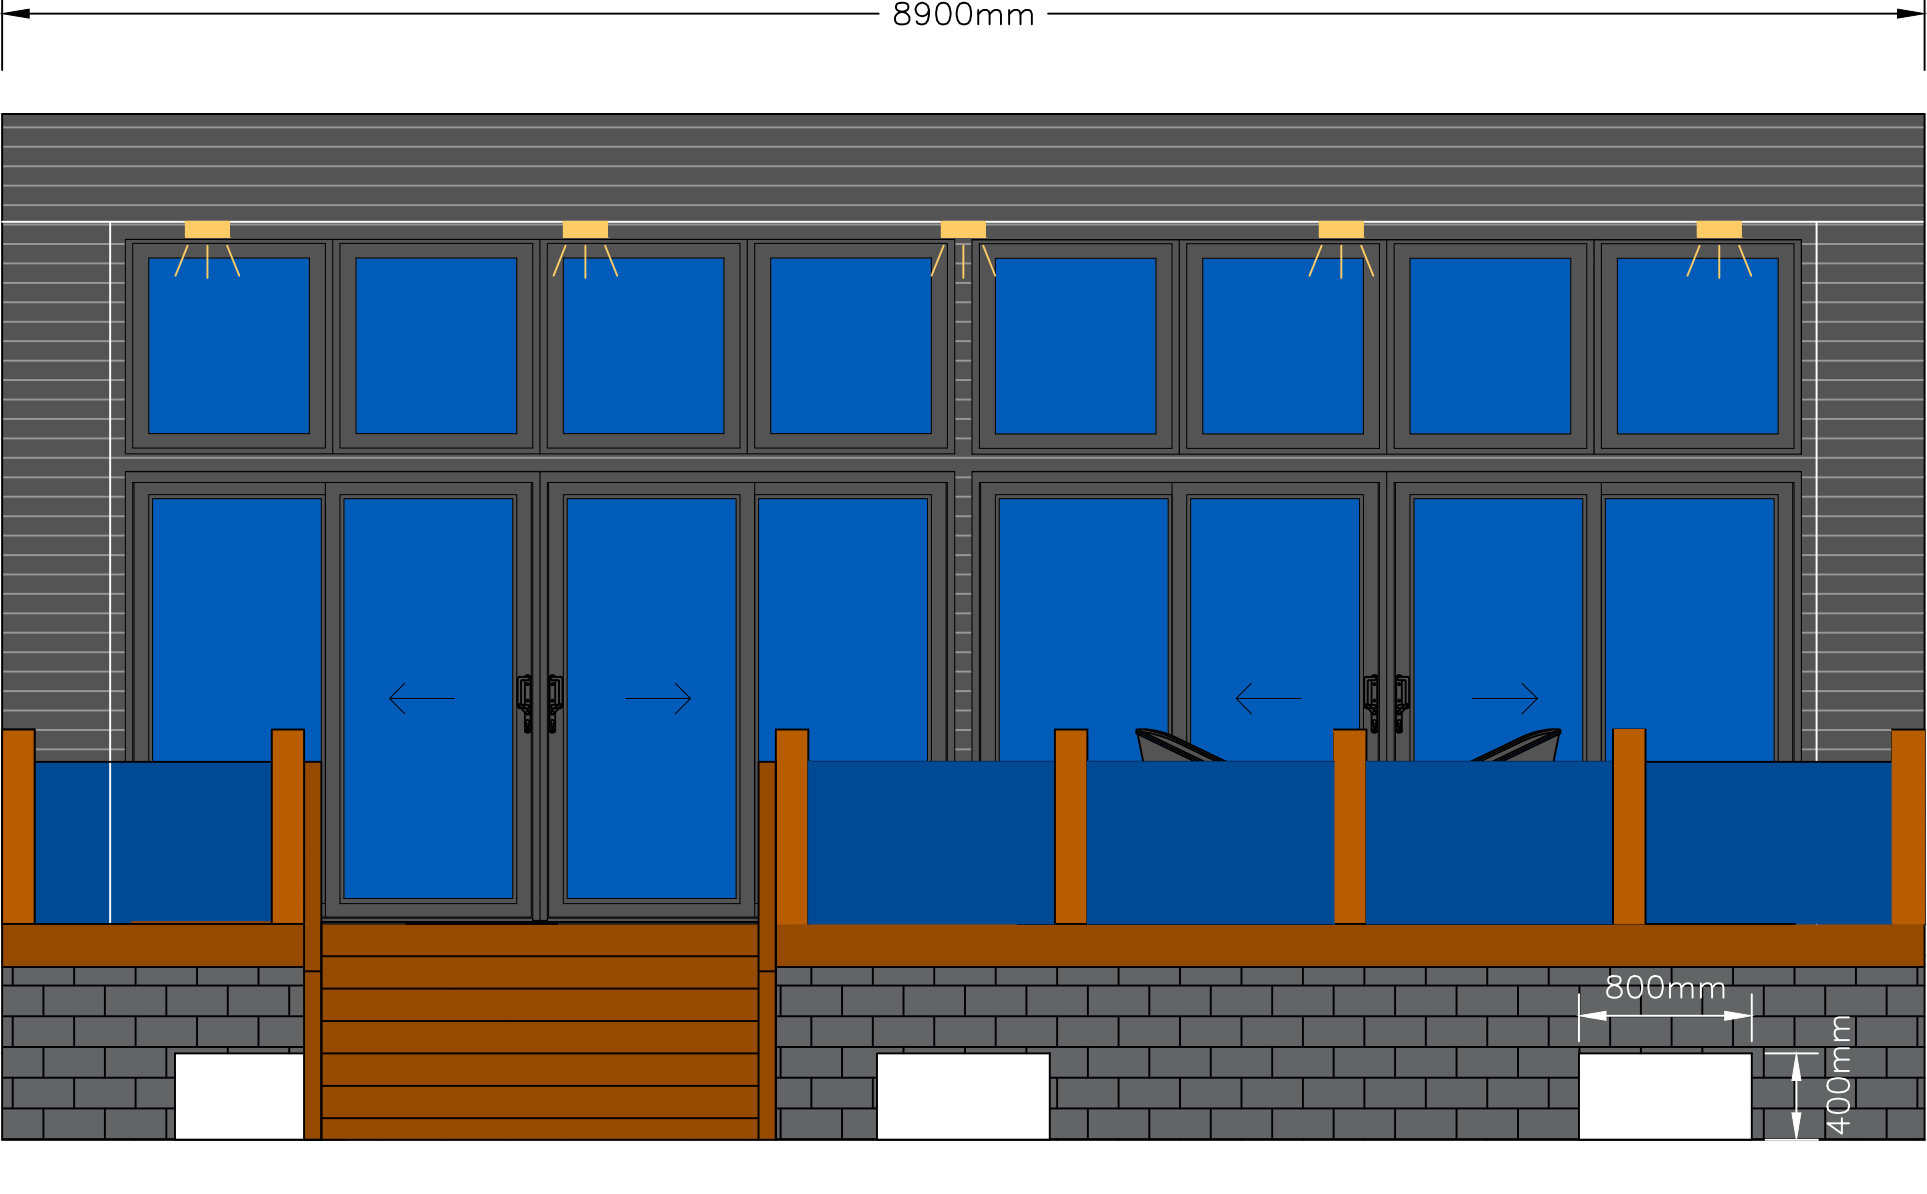


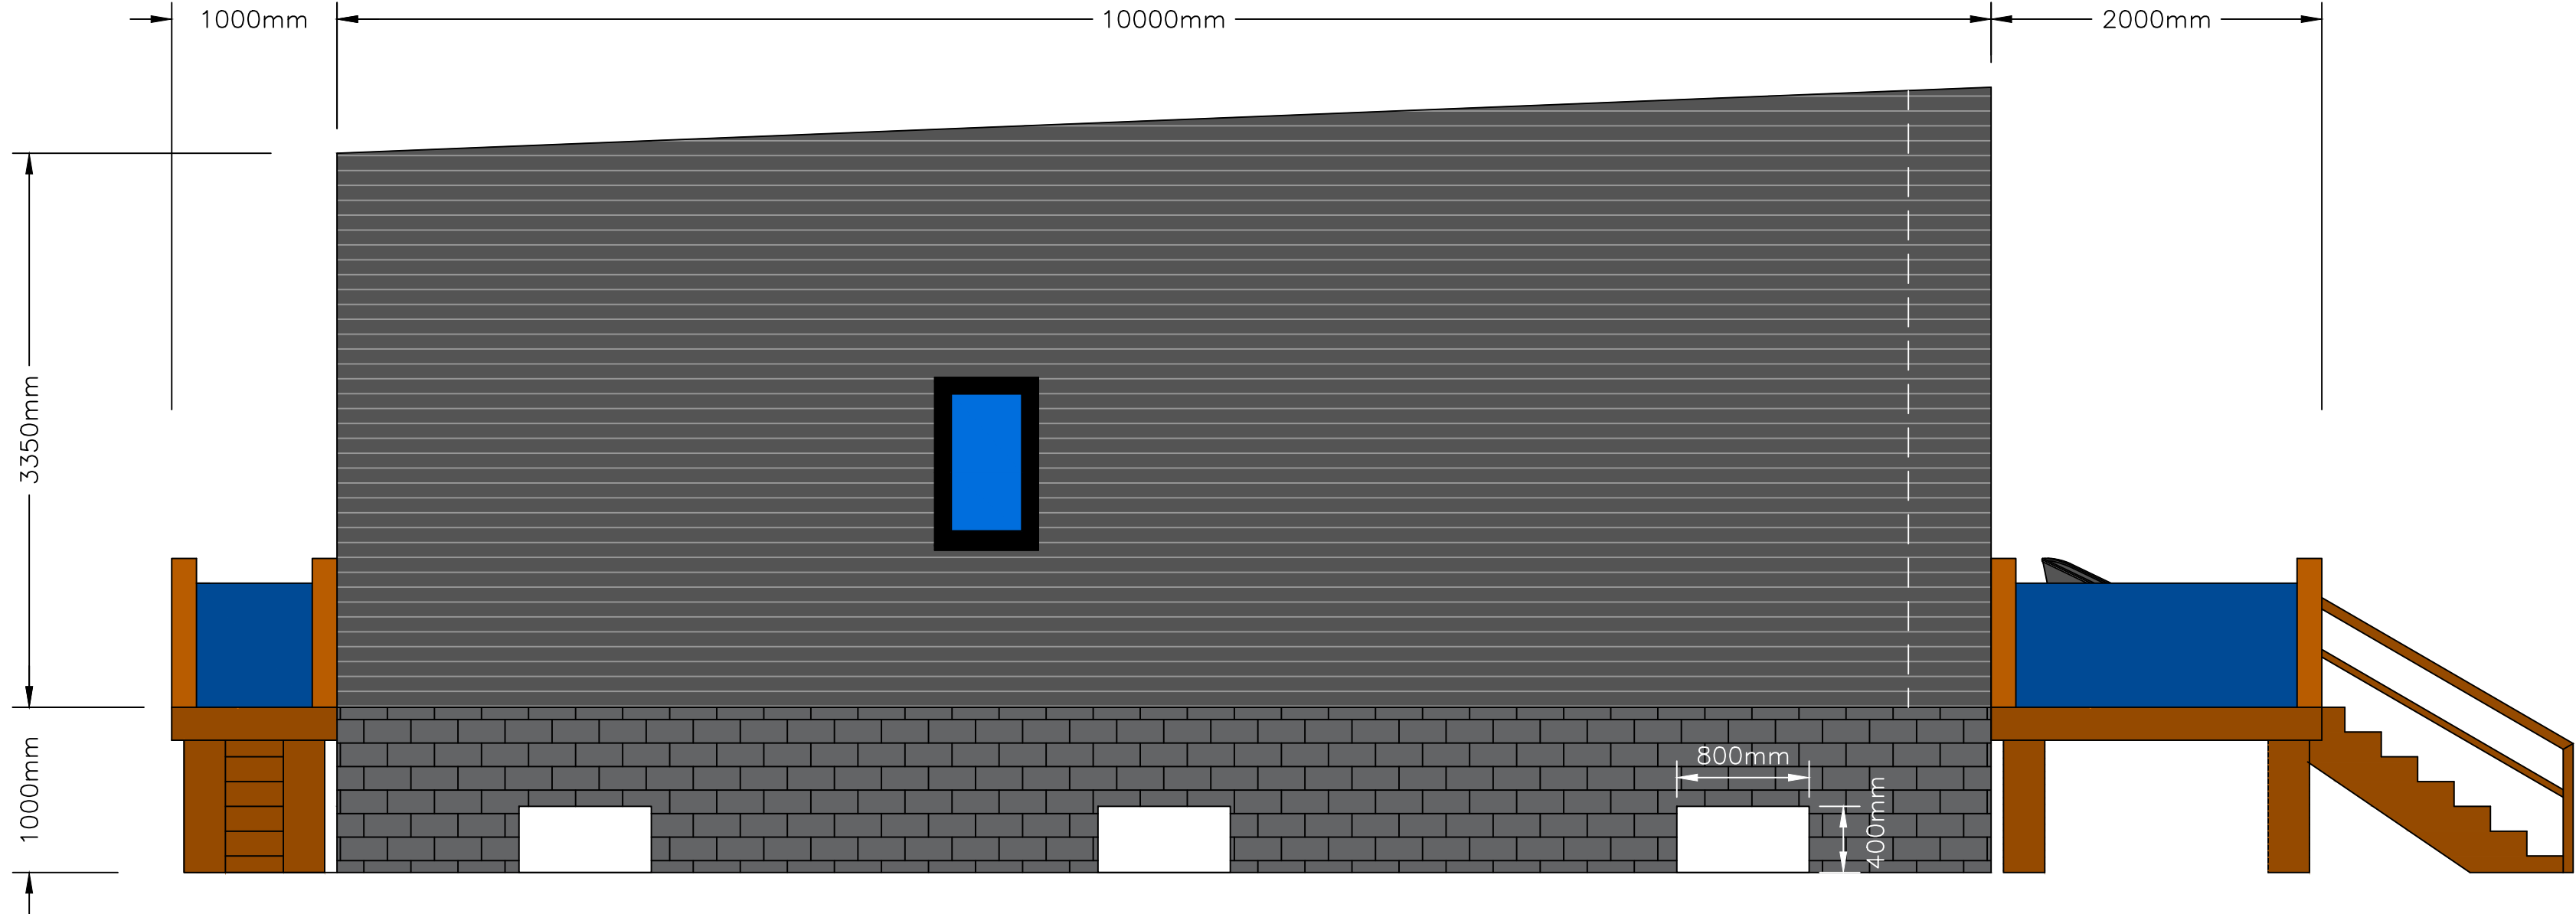

REVISION DETAILS:	REV:	DATE:
PROJECT:		
CLIENT:		
TITLE: PROPOSED LAYOUT		
DWG No: EVONE0078	REVISION: G	
DRAWN: IR	DATE: 16/03/2021	
SCALE: 1:35	SIZE: A1	