
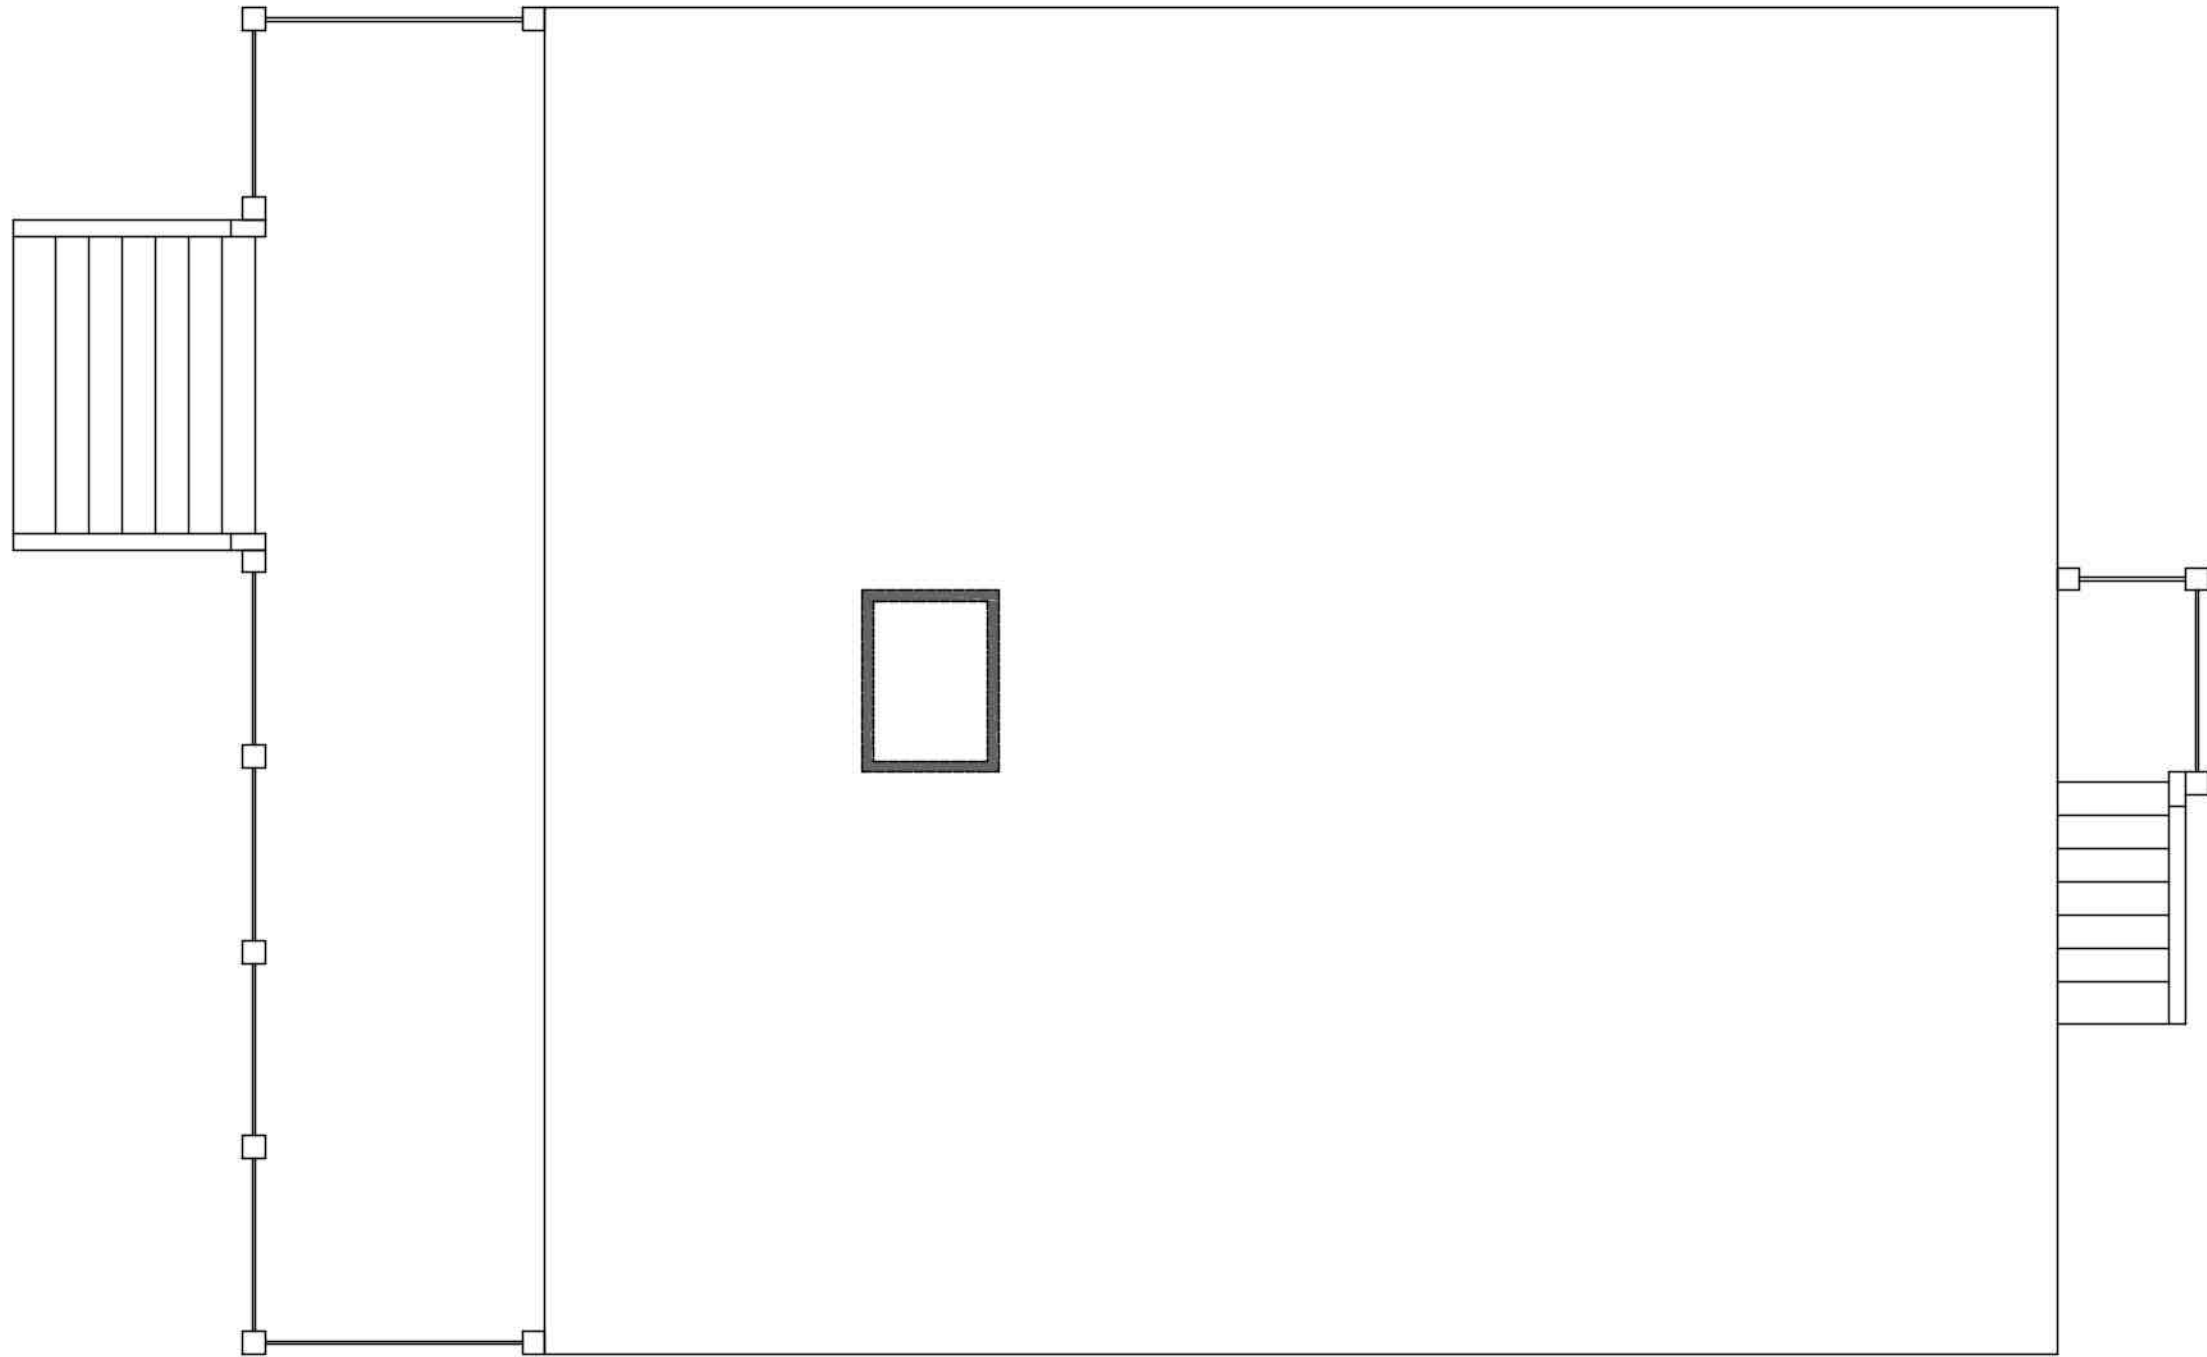
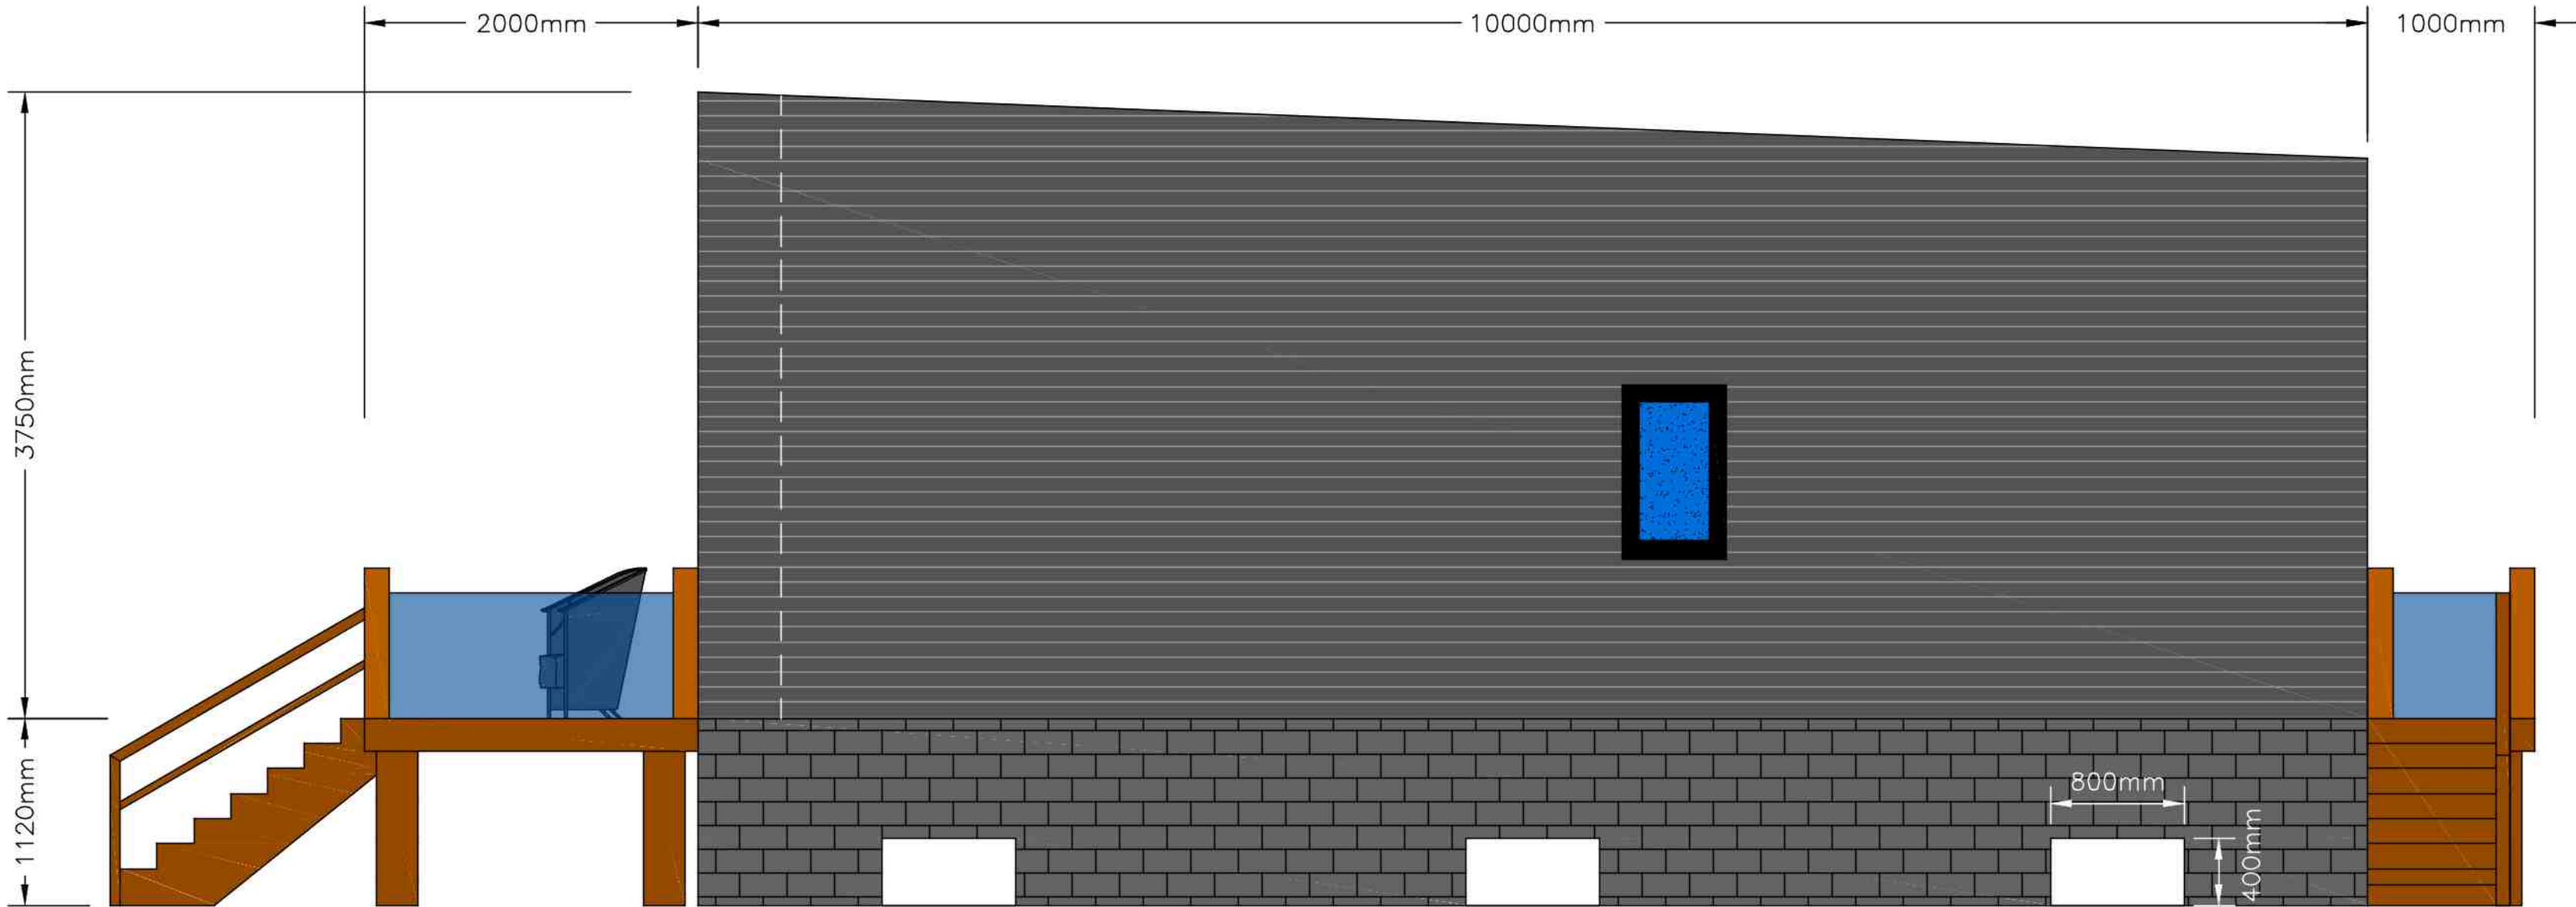


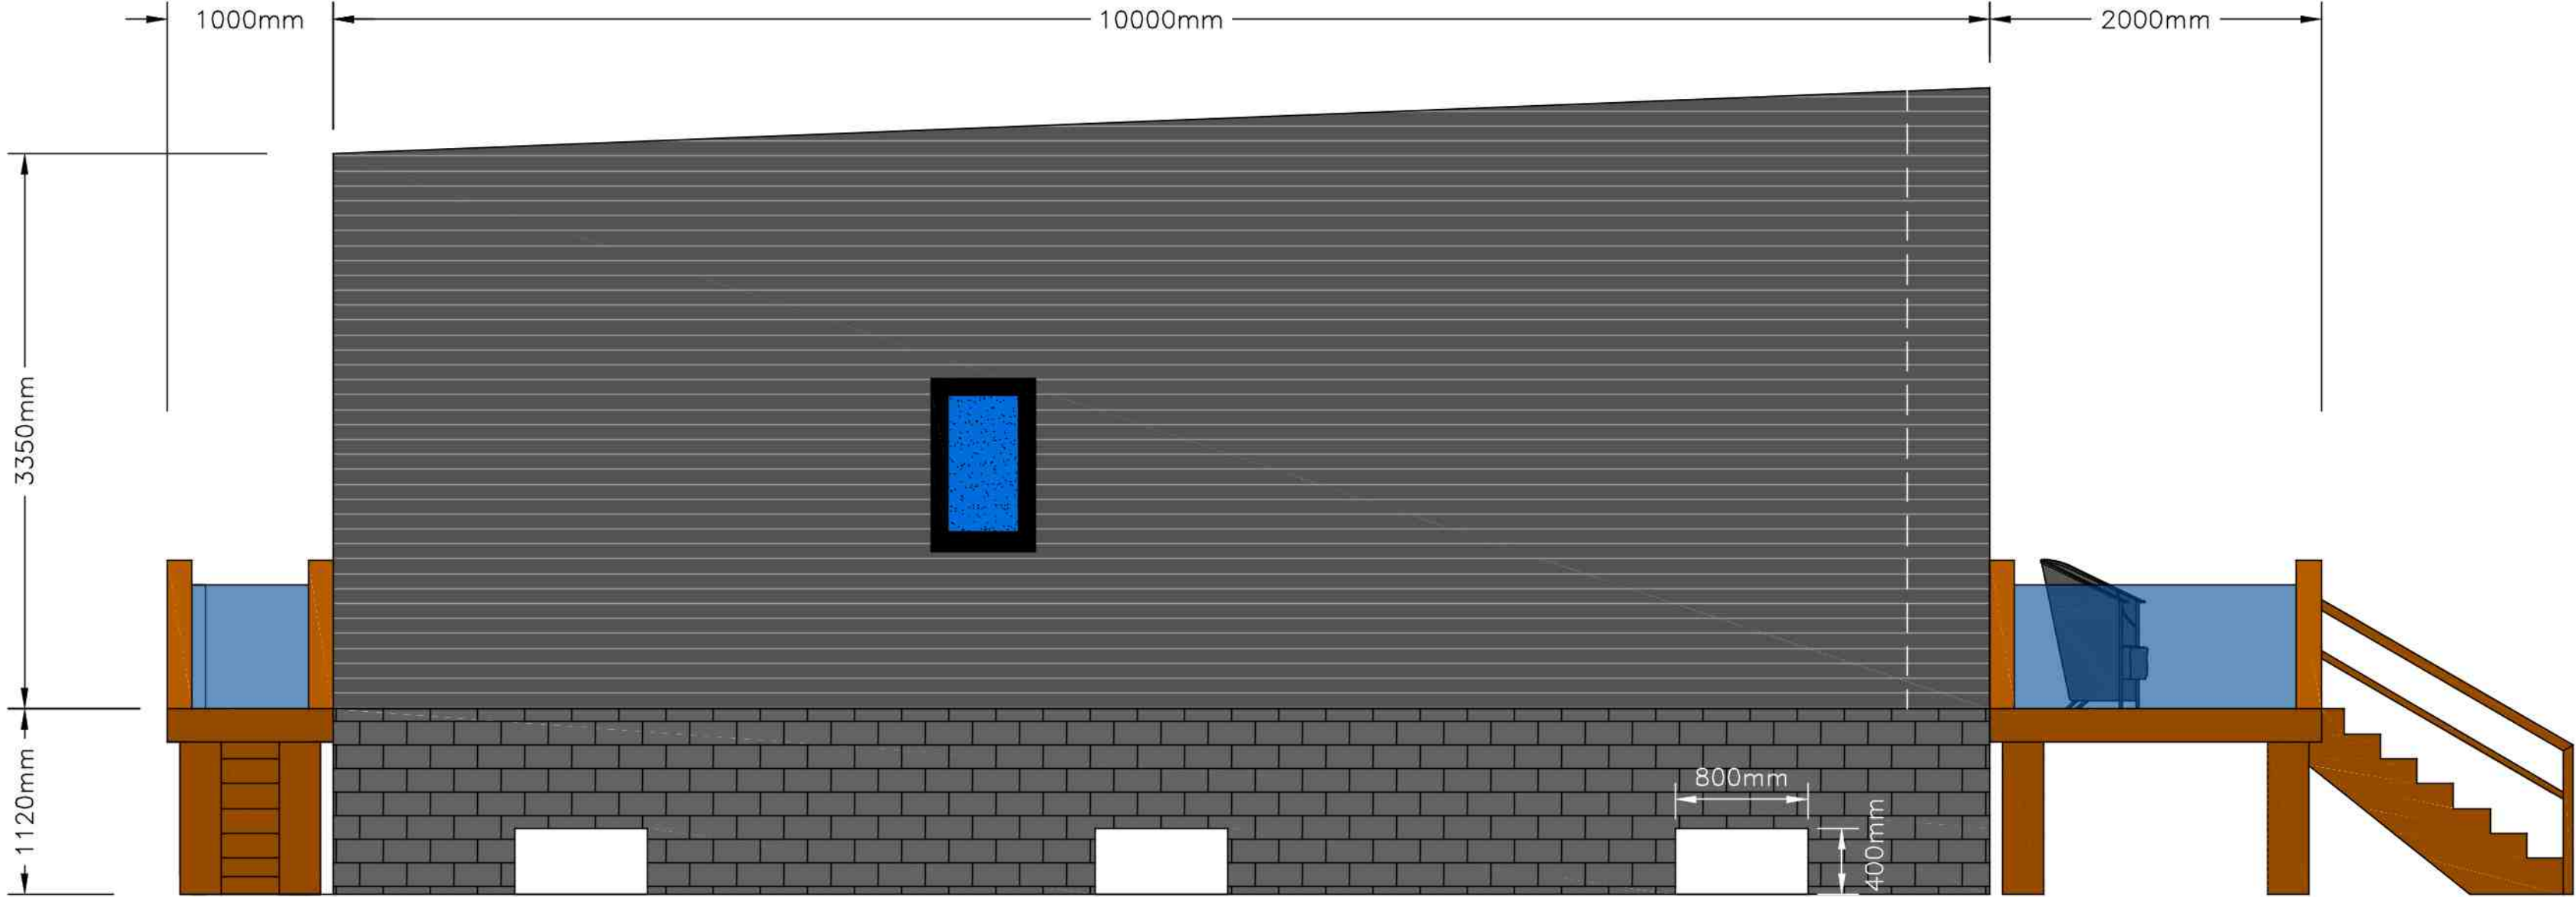

REVISION DETAILS:	REV:	DATE:
PROJECT:		
CLIENT:		
TITLE: PROPOSED LAYOUT		
DWG NO: EVONE0078	REVISION: H	
DRAWN: IR	DATE: 16/03/2021	
SCALE: 1:35	SIZE: A1	