

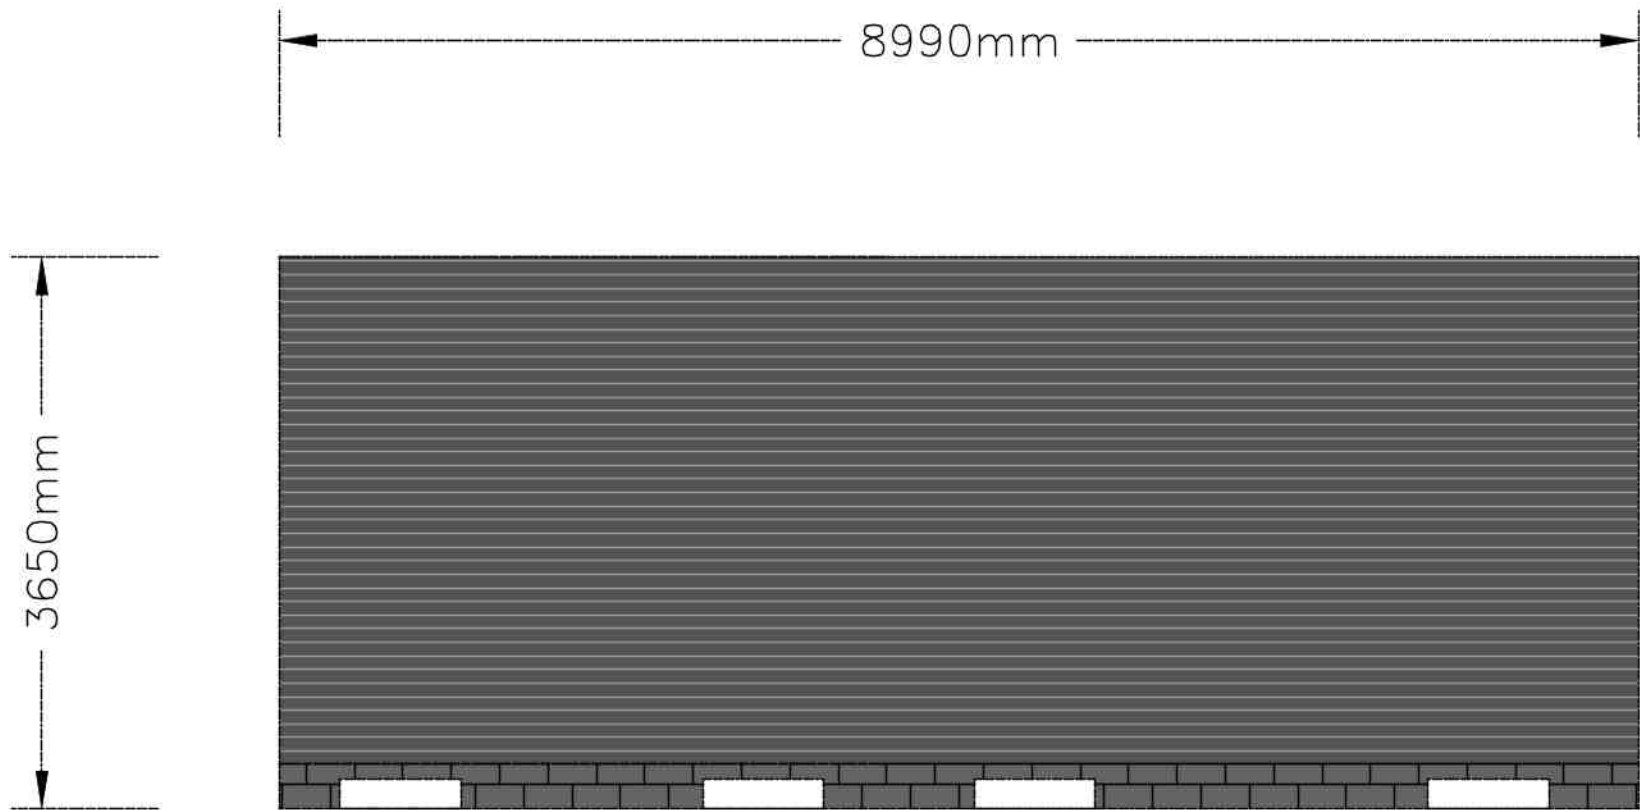
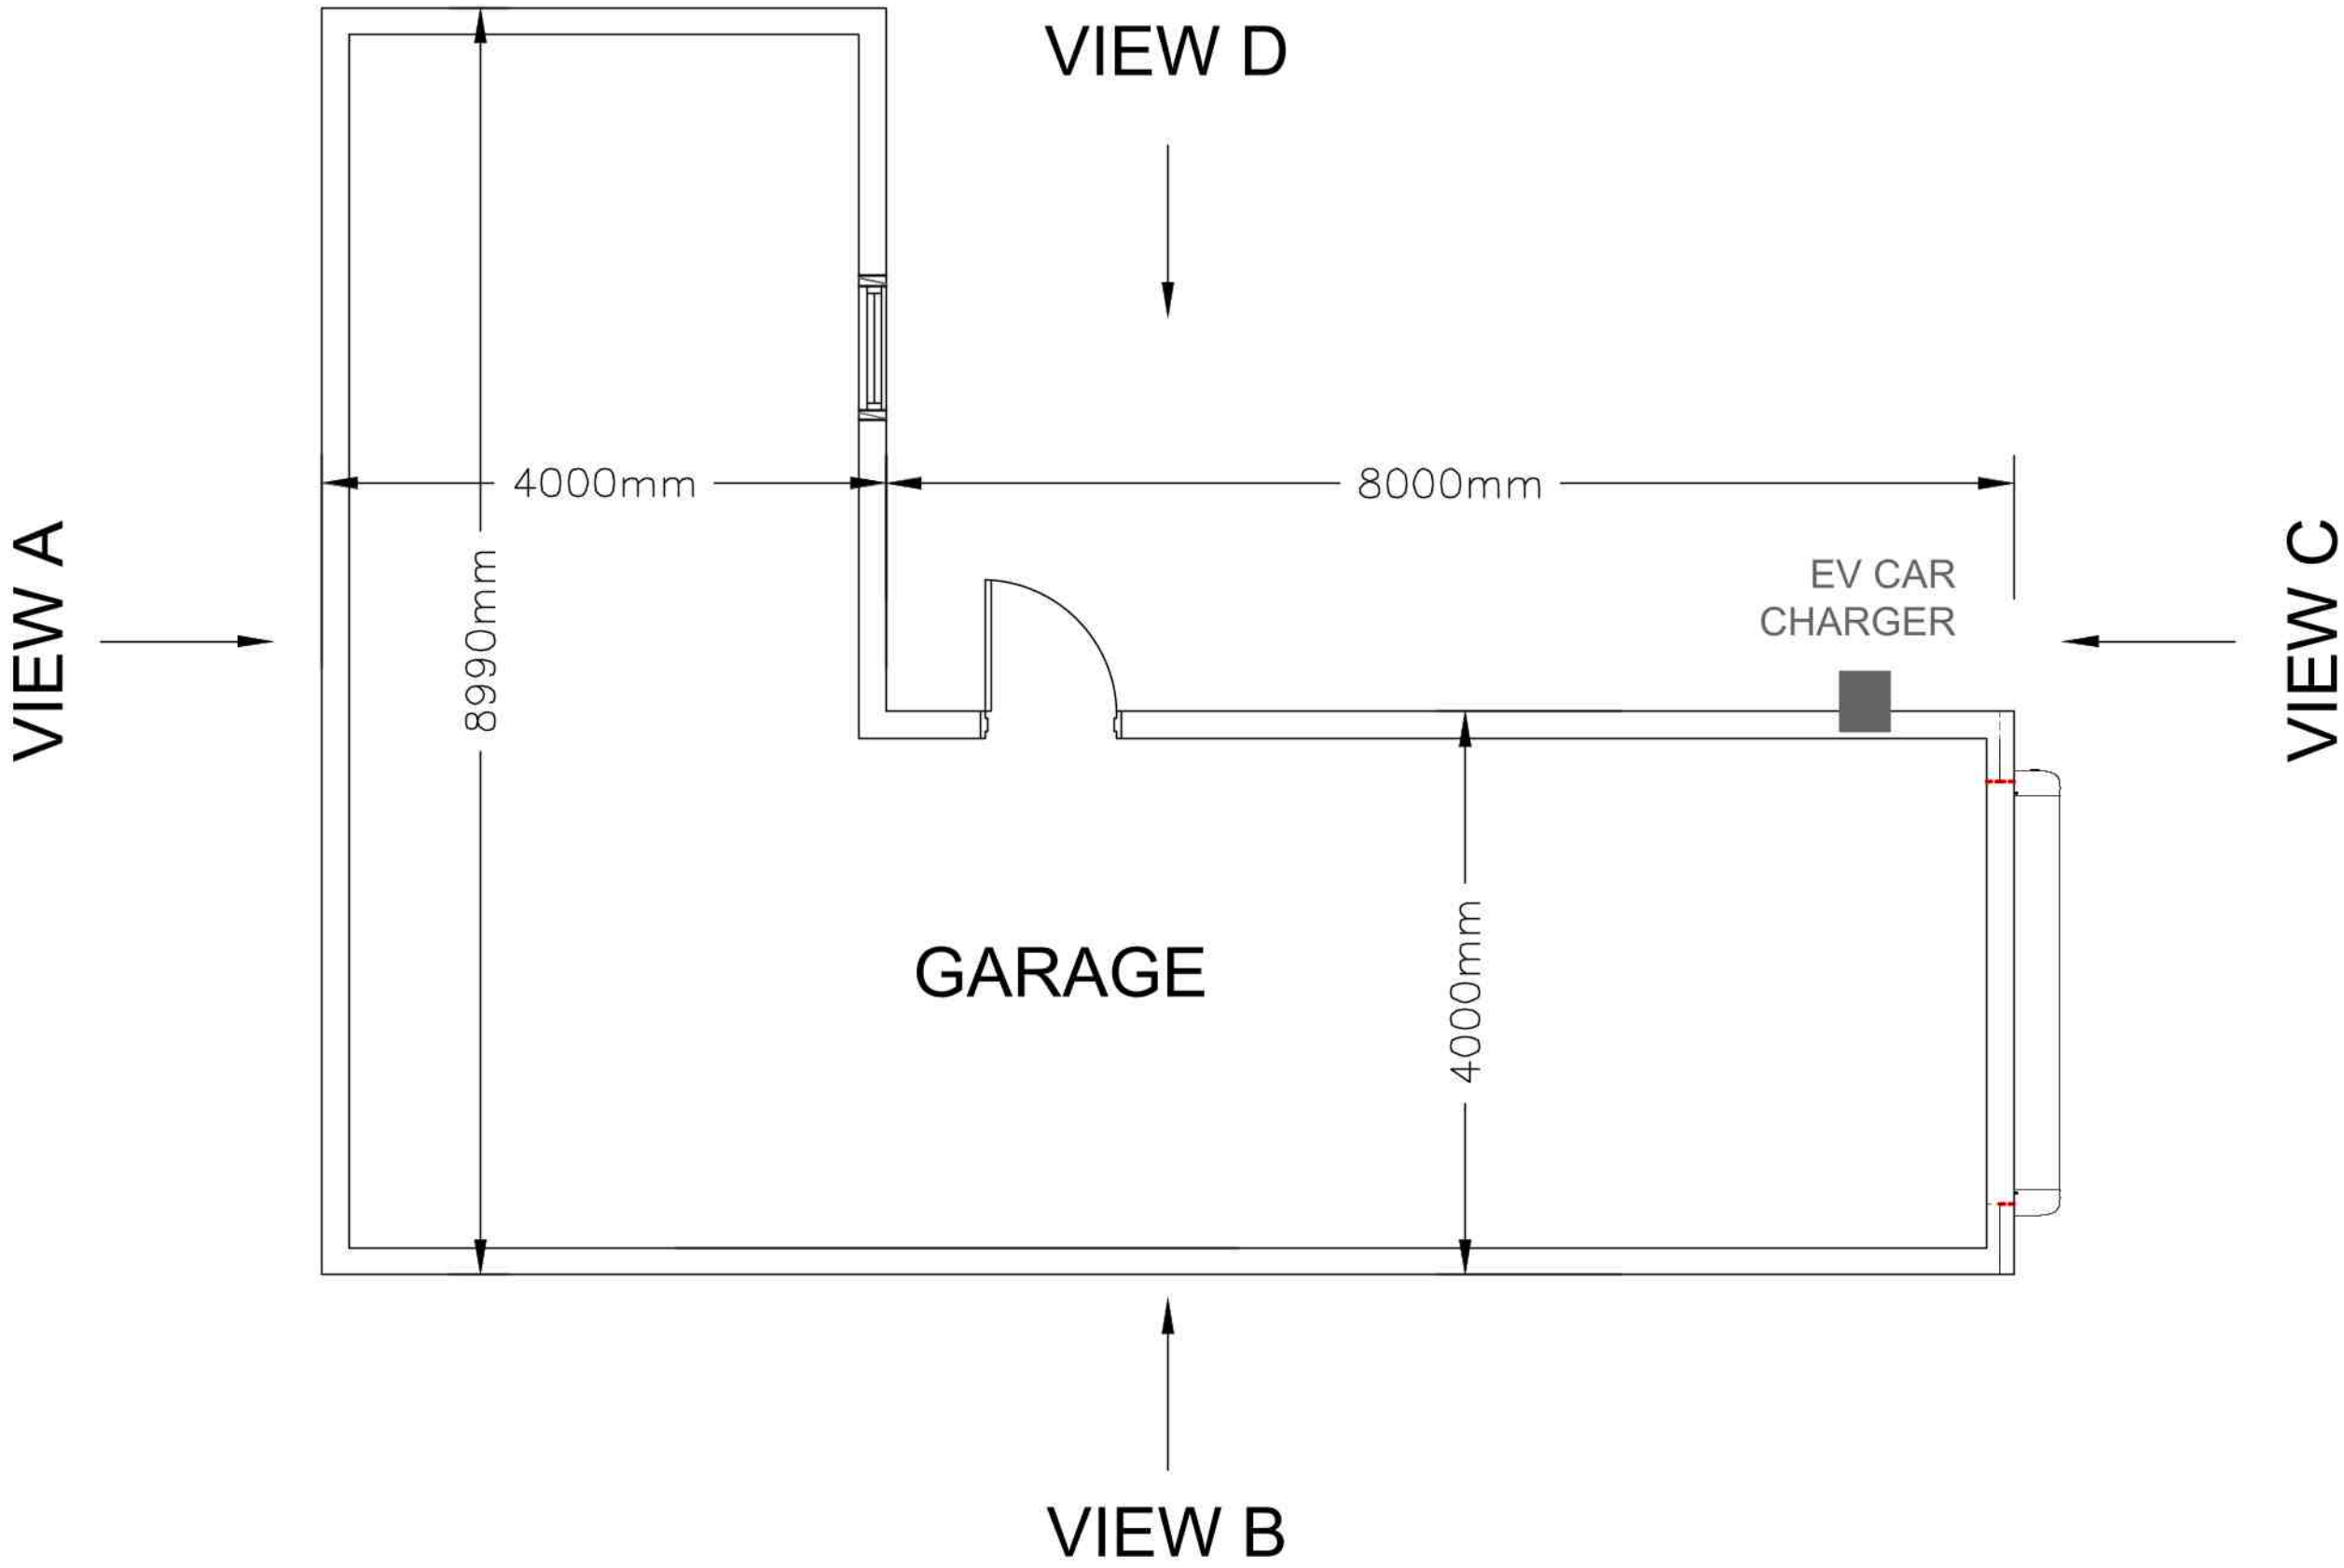



PLOT 15, RESERVOIR ROAD
SURFLEET
(PROPOSED GARAGE LAYOUT)

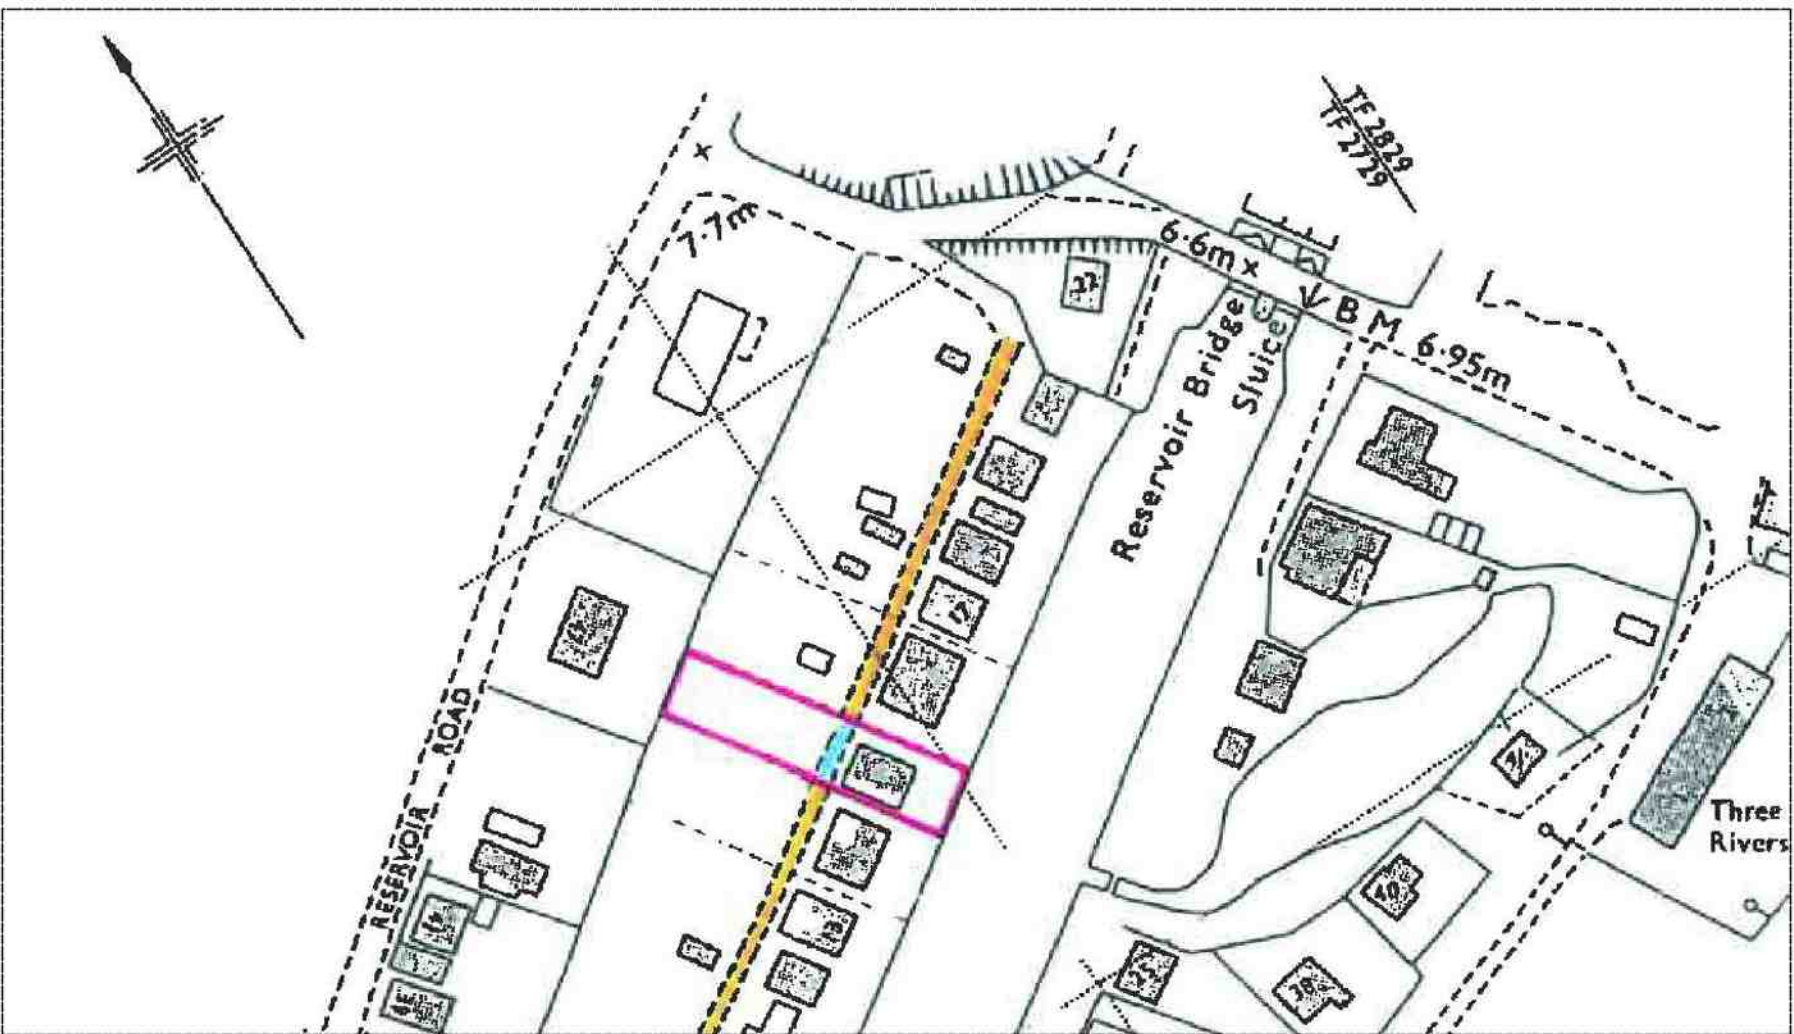

VIEW A

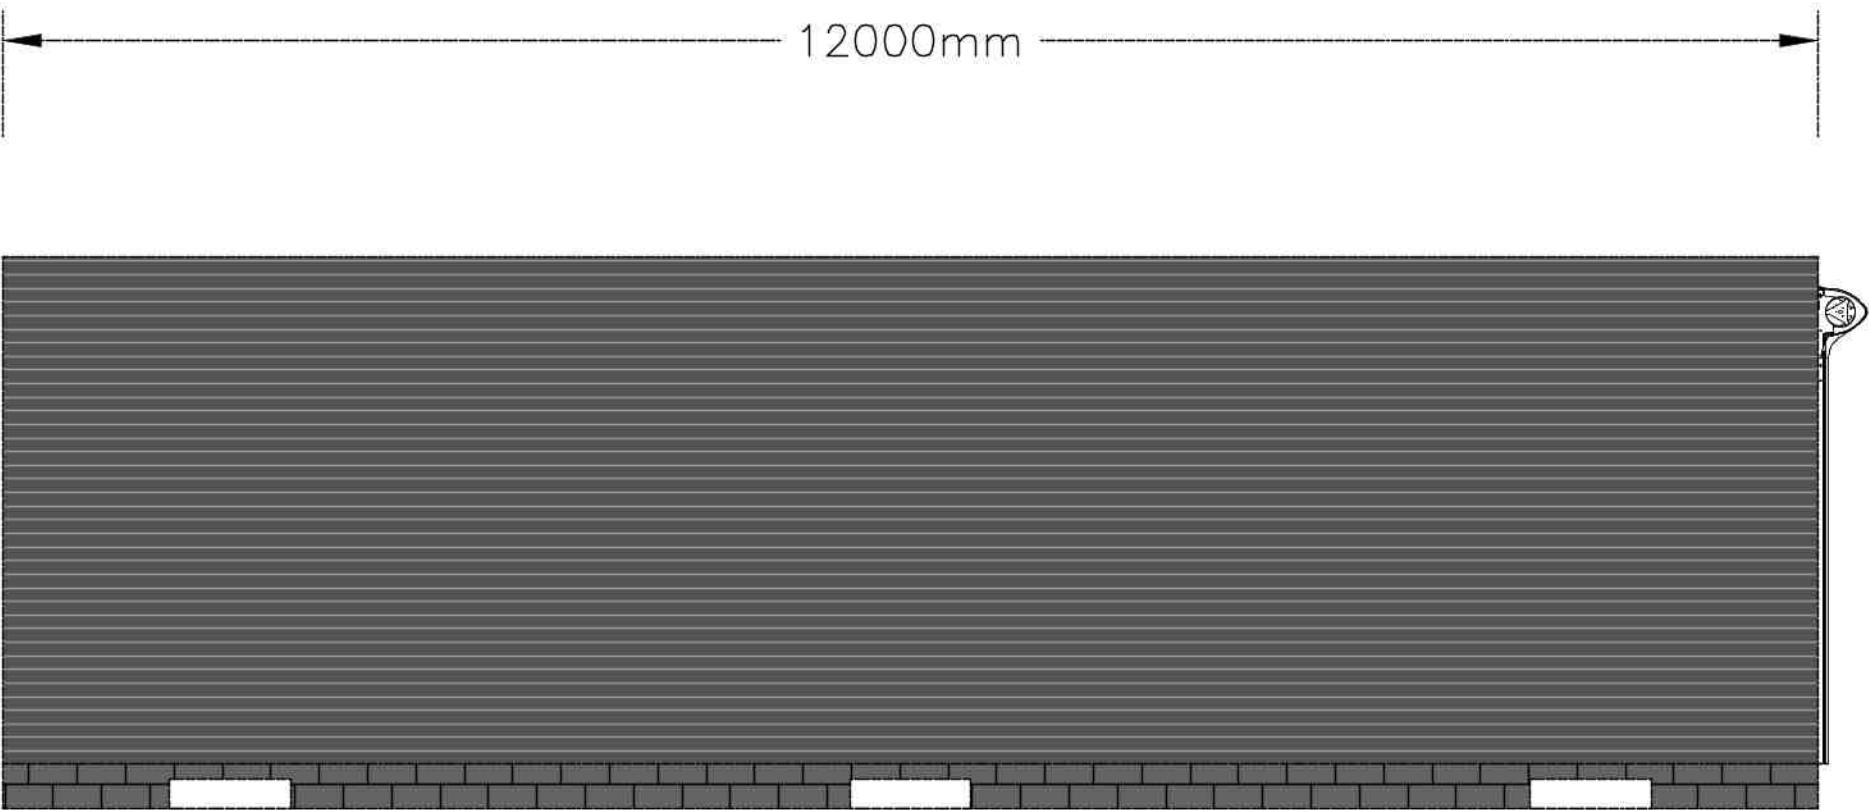

VIEW B

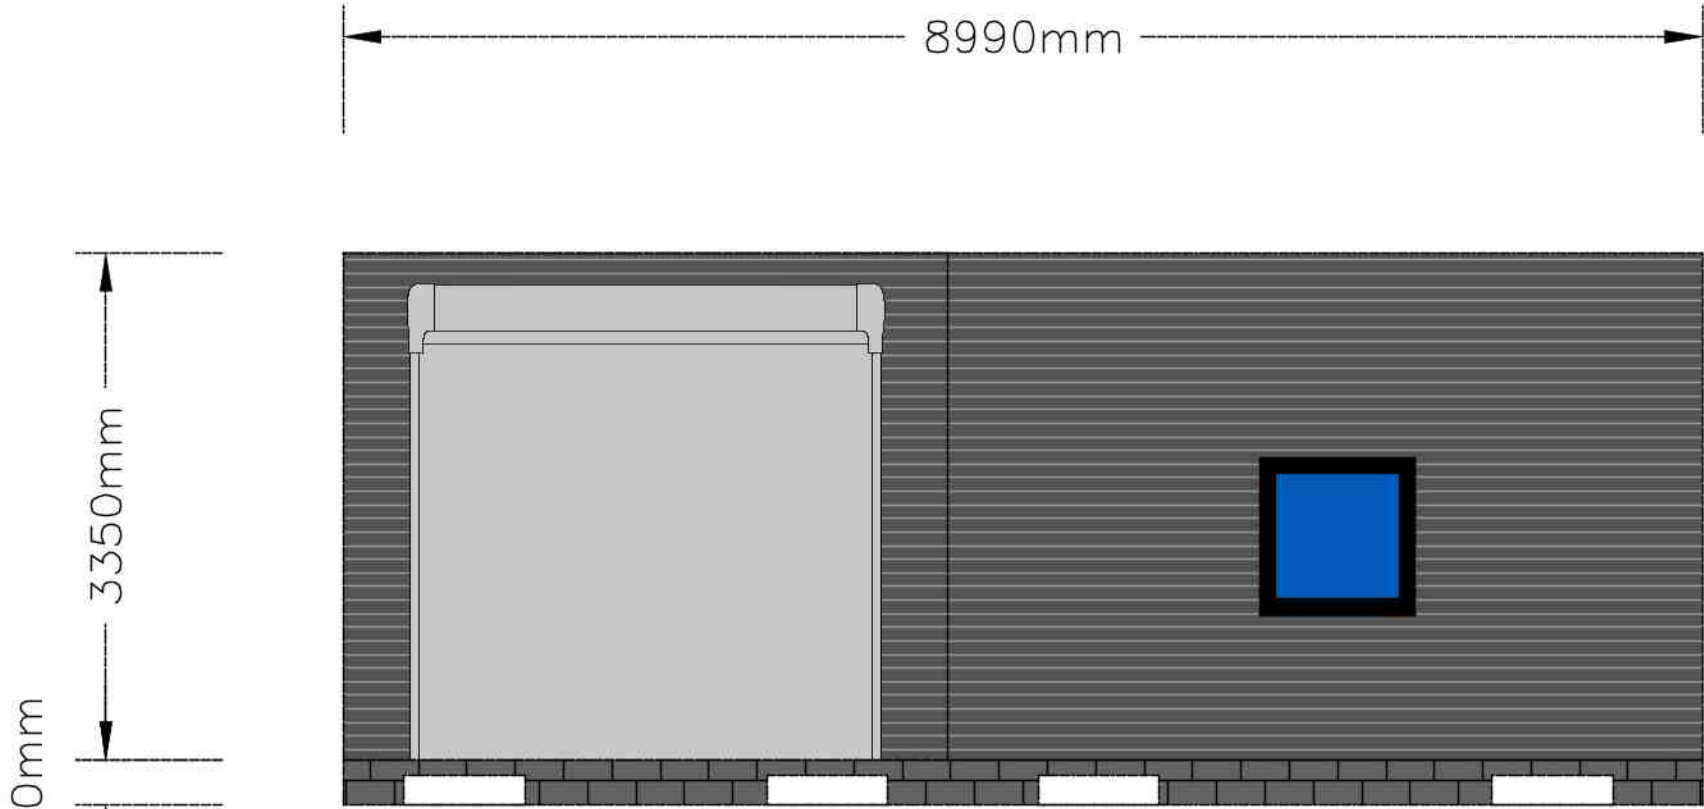

VIEW C



VIEW D

REVISION DETAILS:	REV:	DATE:
PROJECT:		
CLIENT:		
TITLE:		
PLOT 15, RESERVOIR ROAD SURFLEET (PROPOSED GARAGE)		
DWG NO:	REVISION:	
EVONE0086		
DRAWN: IR	DATE: 26/07/2021	
SCALE: 1:50	SIZE: A1	