
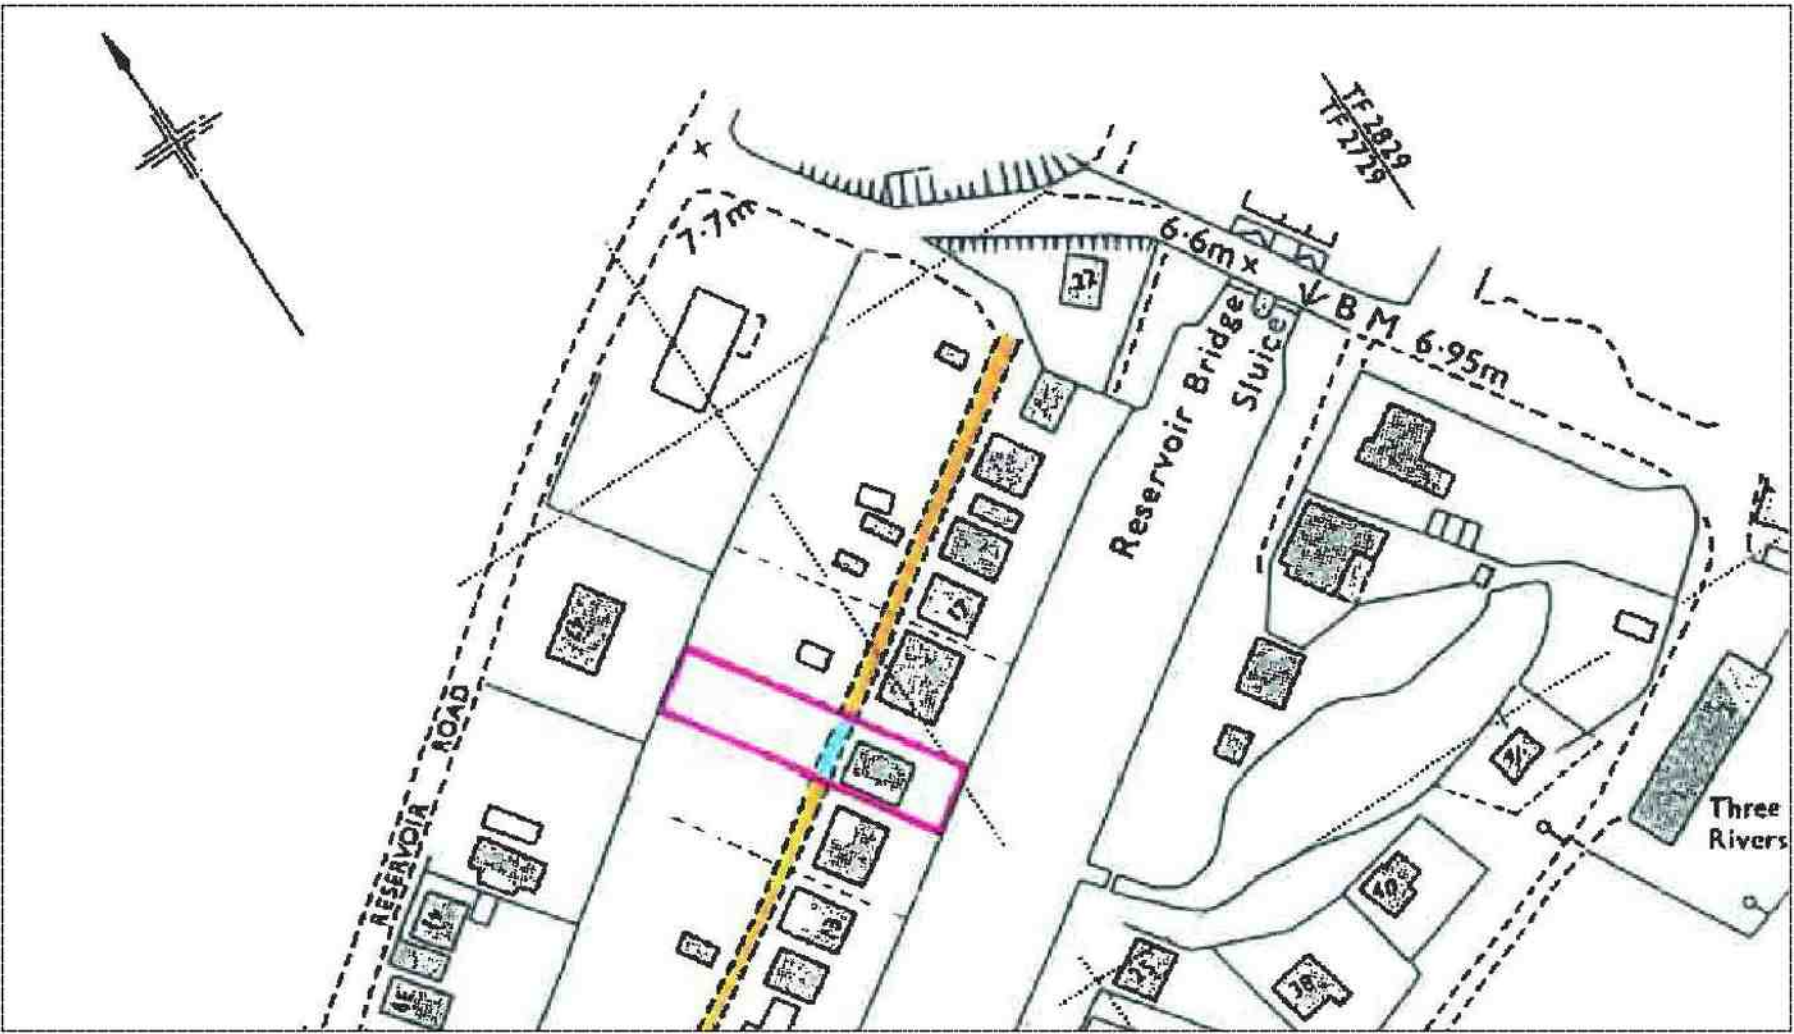
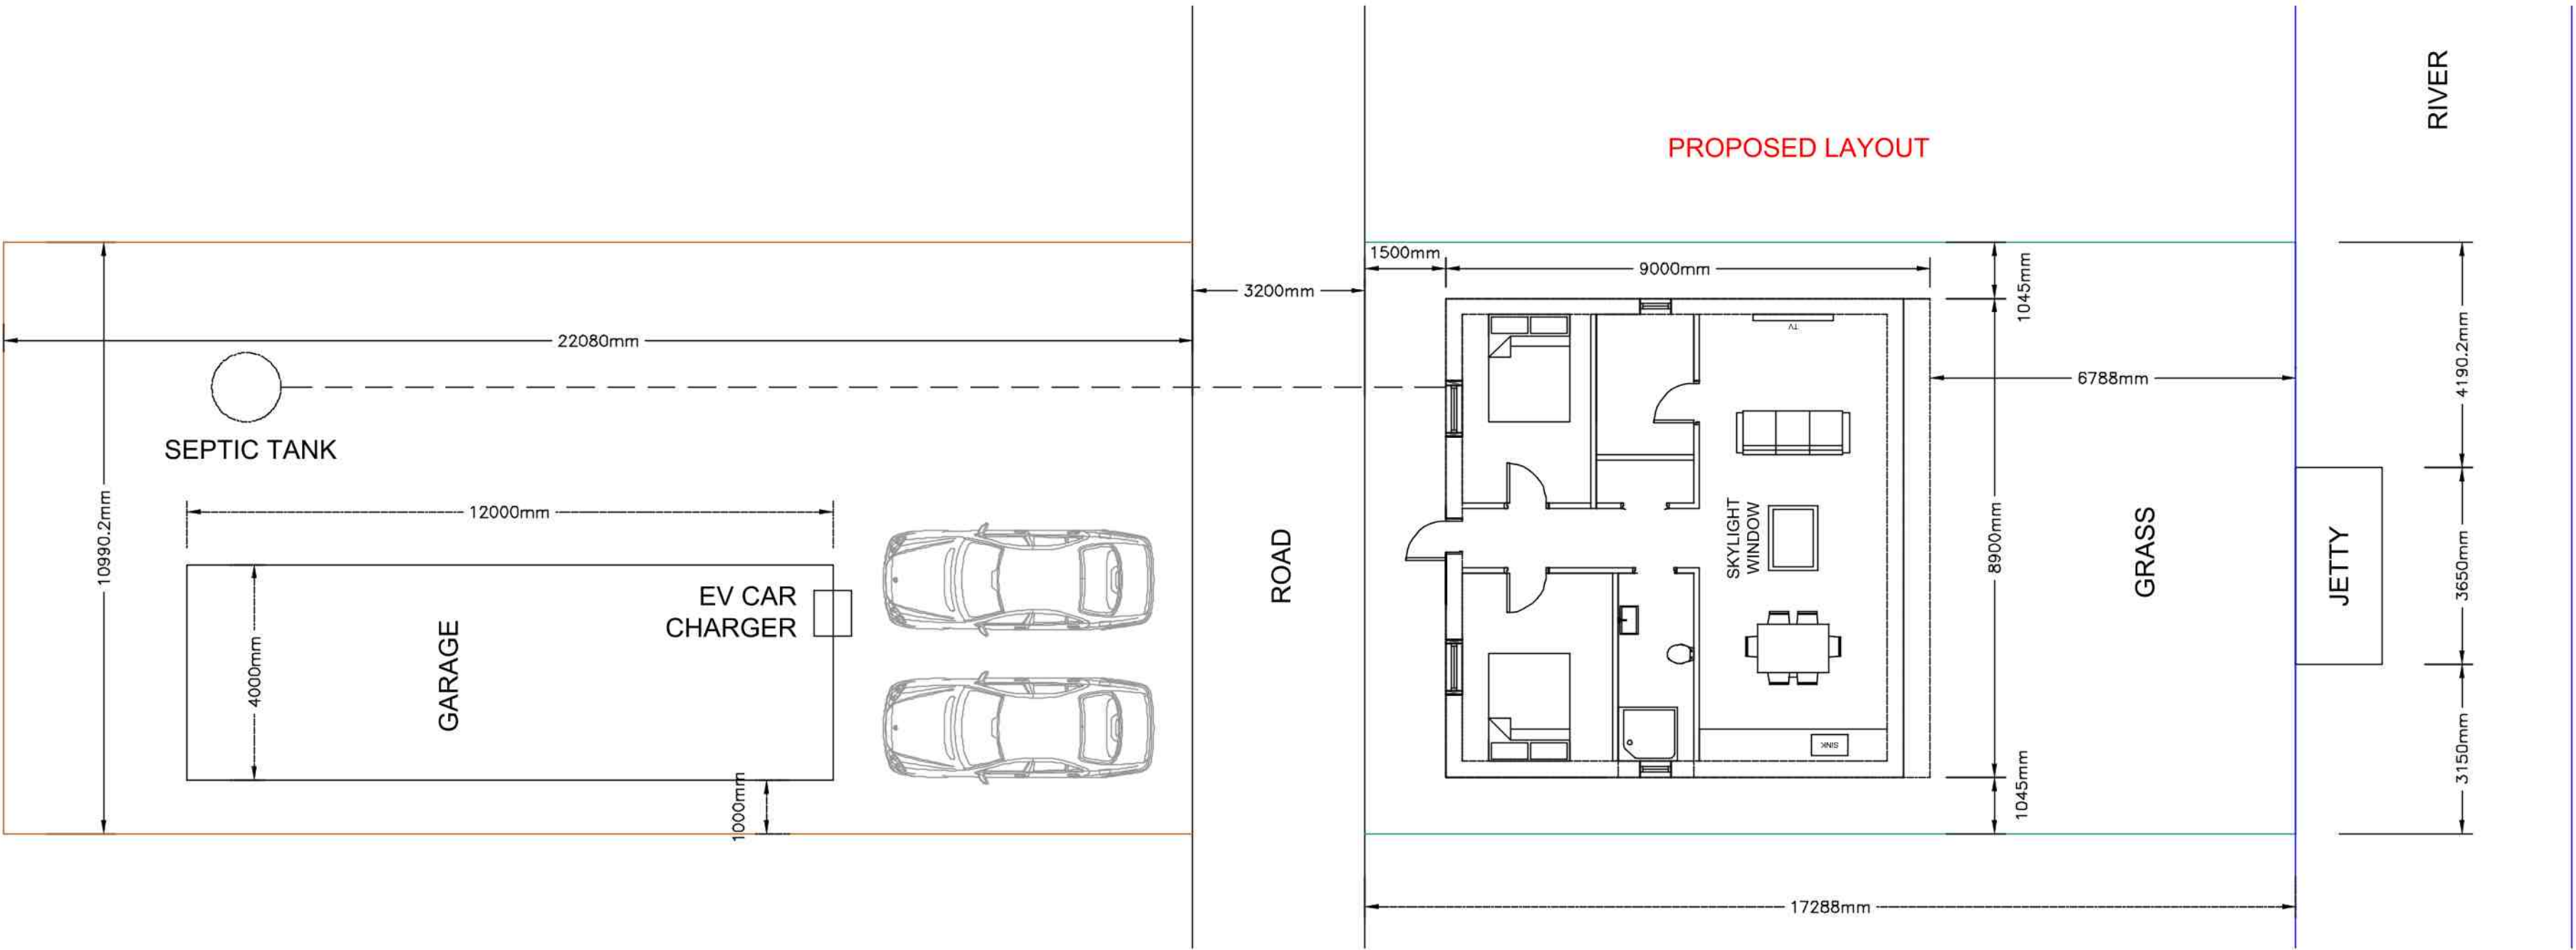


PLOT 15, RESERVOIR ROAD
SURFLEET
(PROPOSED LAYOUT)

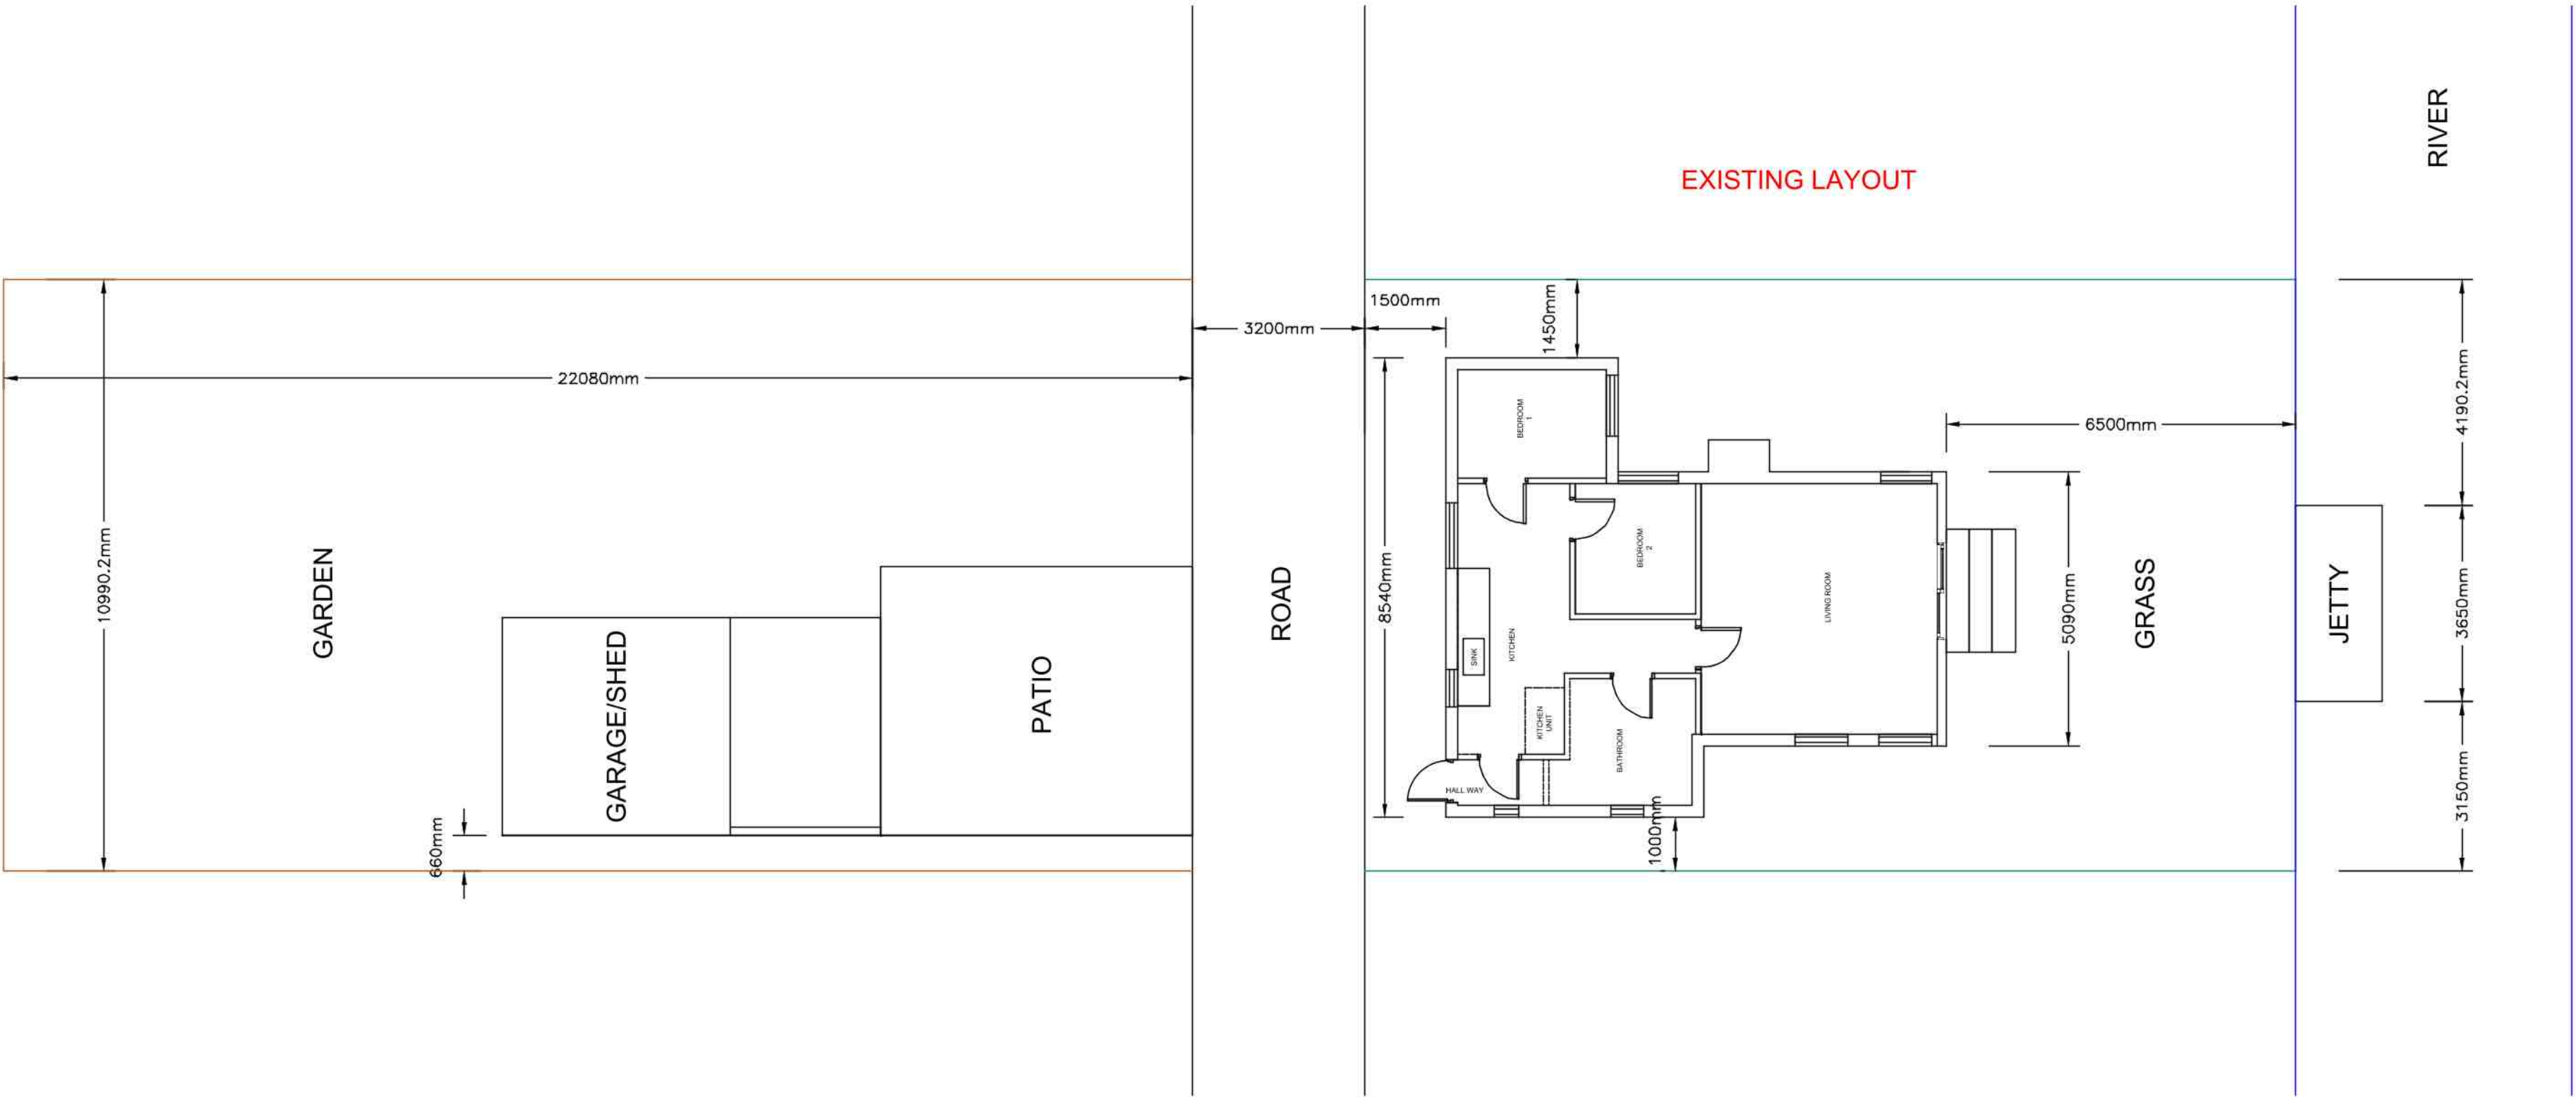

SCALE: 1:100 @ A1

REVISION DETAILS:	REV:	DATE:
PROJECT:		
CLIENT:		
TITLE:		
PLOT 15, RESERVOIR ROAD SURFLEET (PROPOSED LAYOUT)		
DWG NO:	REVISION:	
EVONE0077	-	
DRAWN: IR	DATE: 00/00/2019	
SCALE: 1:100	SIZE: A1	