


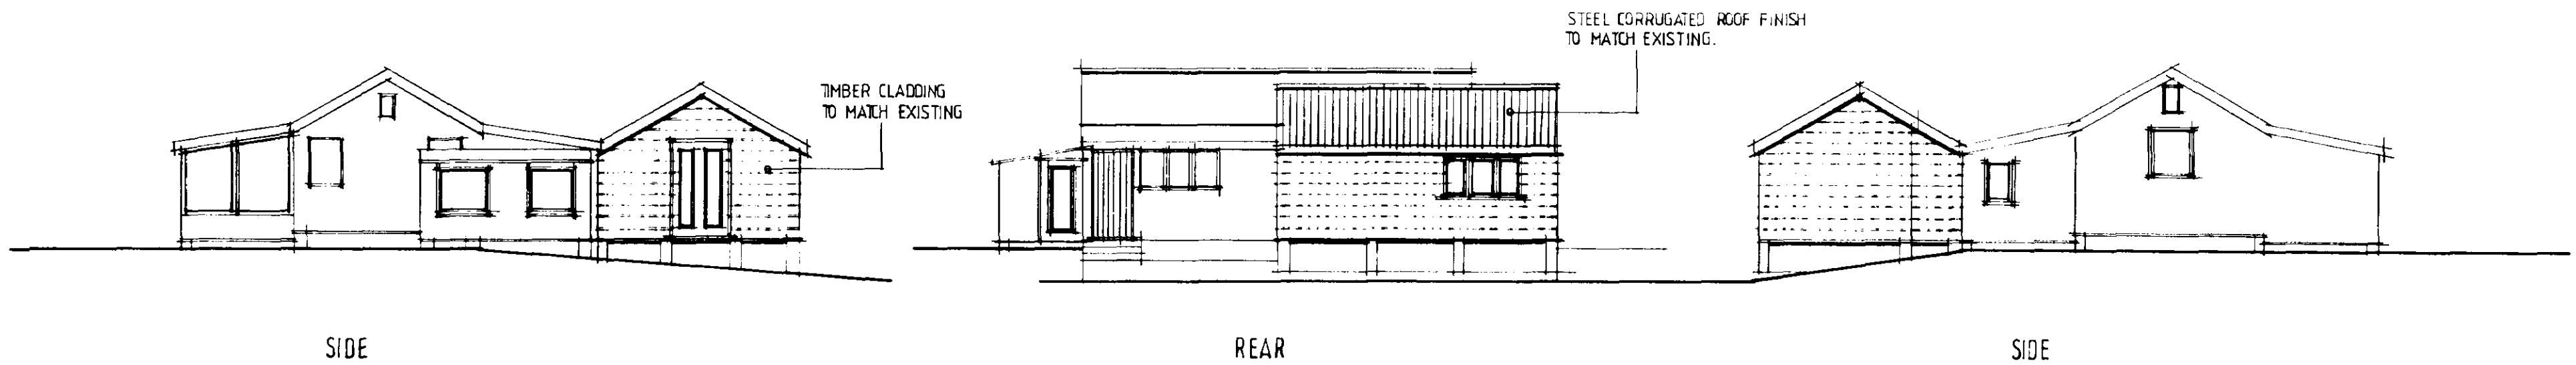


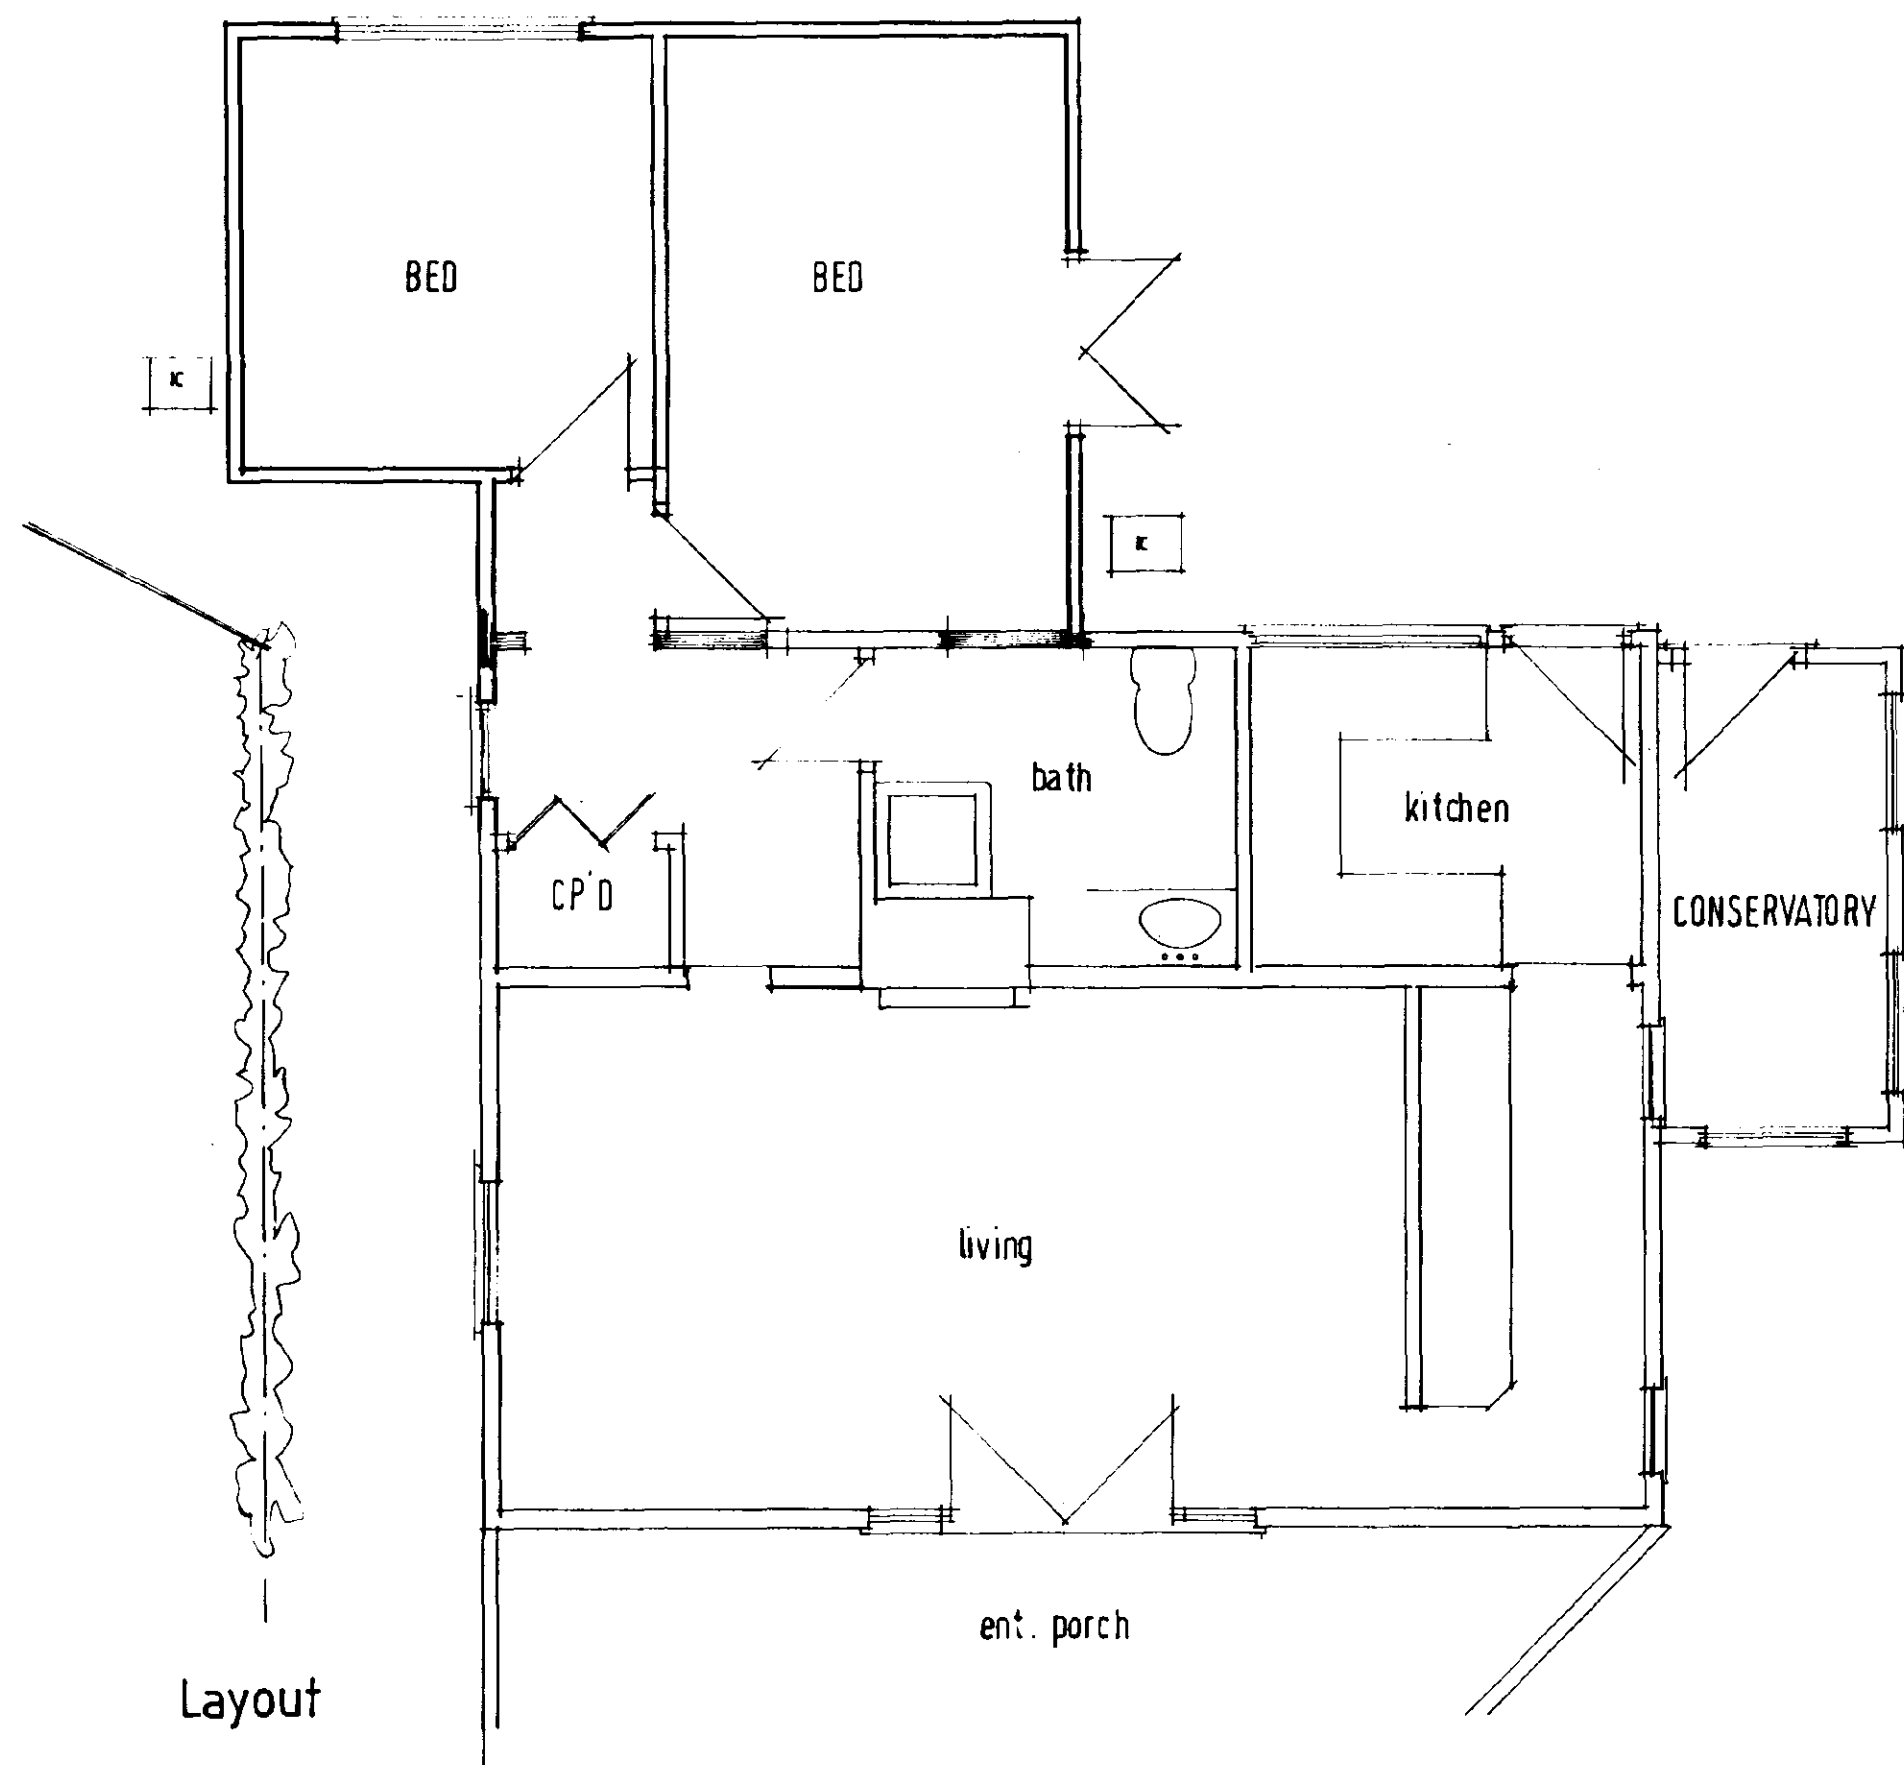

Layout

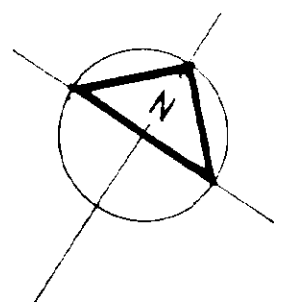

river glen

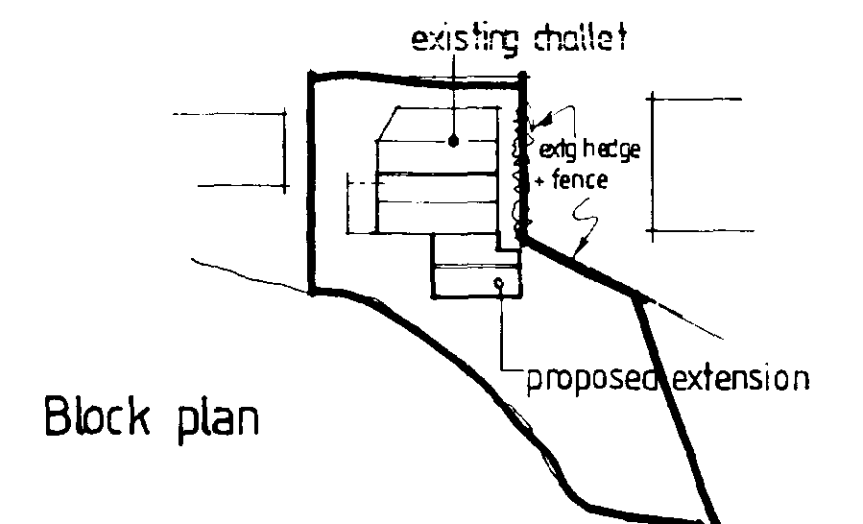

Block plan

Mark Dennis
architectural services

90 Station Road - Surfleet - Spalding - Lincs - PE11 4UB
Telephone 01775 604417 Mobile 07750 634508

**DETERMINED
PLAN**

RECEIVED AND DO
HOUSING PLANNING
22 FEB 2000
Ref: 0217/00

title
Proposed extension to challet at
No 3 (plot 23) , The bungalow,
Surfleet Reservoir , Spalding, Lincs.
for: Mr & Mrs J Pittam
plan ,elevations and block plan.

scale 1:100, 1:50, 1:500	drawn MD
date FEB 2000	drg no. 00. 003 / 02