
NOTES

This drawing has been issued in support of a planning application and must NOT be used for construction purposes.

This drawing is copyright and may not be altered, traced, copied, photographed or used for any purpose other than that for which it is issued without written permission from the copyright holder.

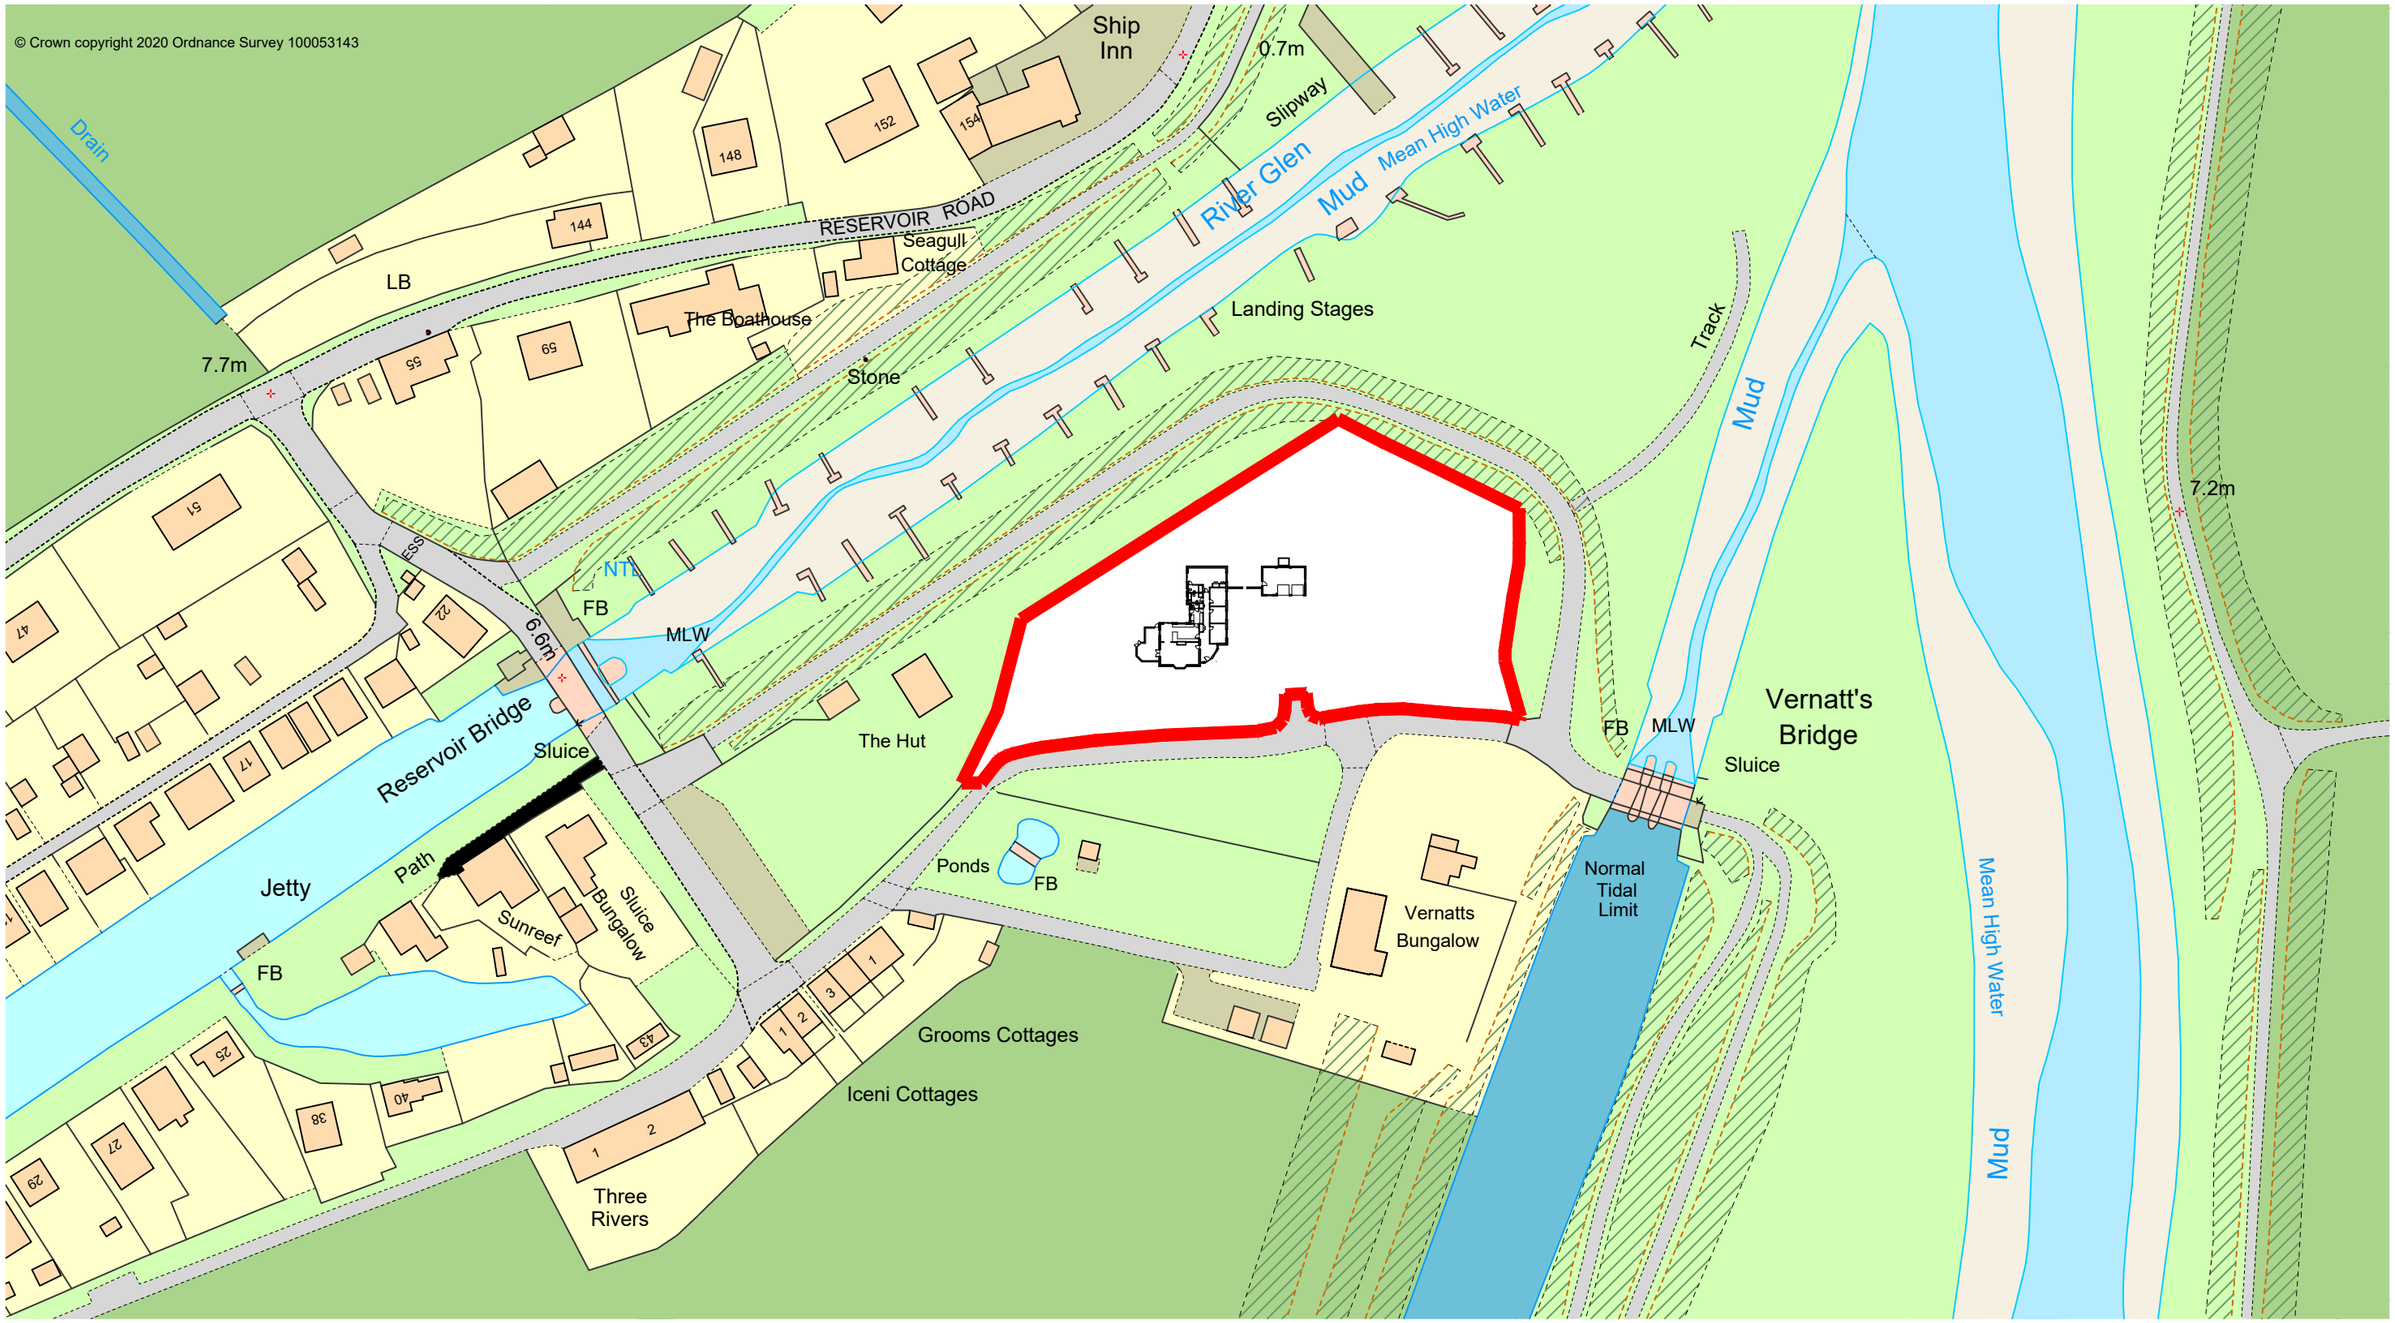


Project
**PROPOSED EXTENSION AND ALTERATIONS**

Address
RIVERS END
SURFLEET RESERVOIR, SURFLEET
SPALDING, LINCOLNSHIRE

Client
MR J TAYLOR

Drawing
EXISTING DRAWINGS
LOCATION PLAN

| Date | Scale | |
|---|---|---|
| AUGUST 2020 | 1:1250 @ A3 | |
| Project No. 3867 | Drawing No. S01 | Revision |

P&R ARCHITECTS
Portess and Richardson Limited
193 Lincoln Road, Peterborough PE1 2PL
T. 01733 568116. E. p-r@portessarchitect.com
www.portessarchitect.com