
STUDIO 11 ARCHITECTURE

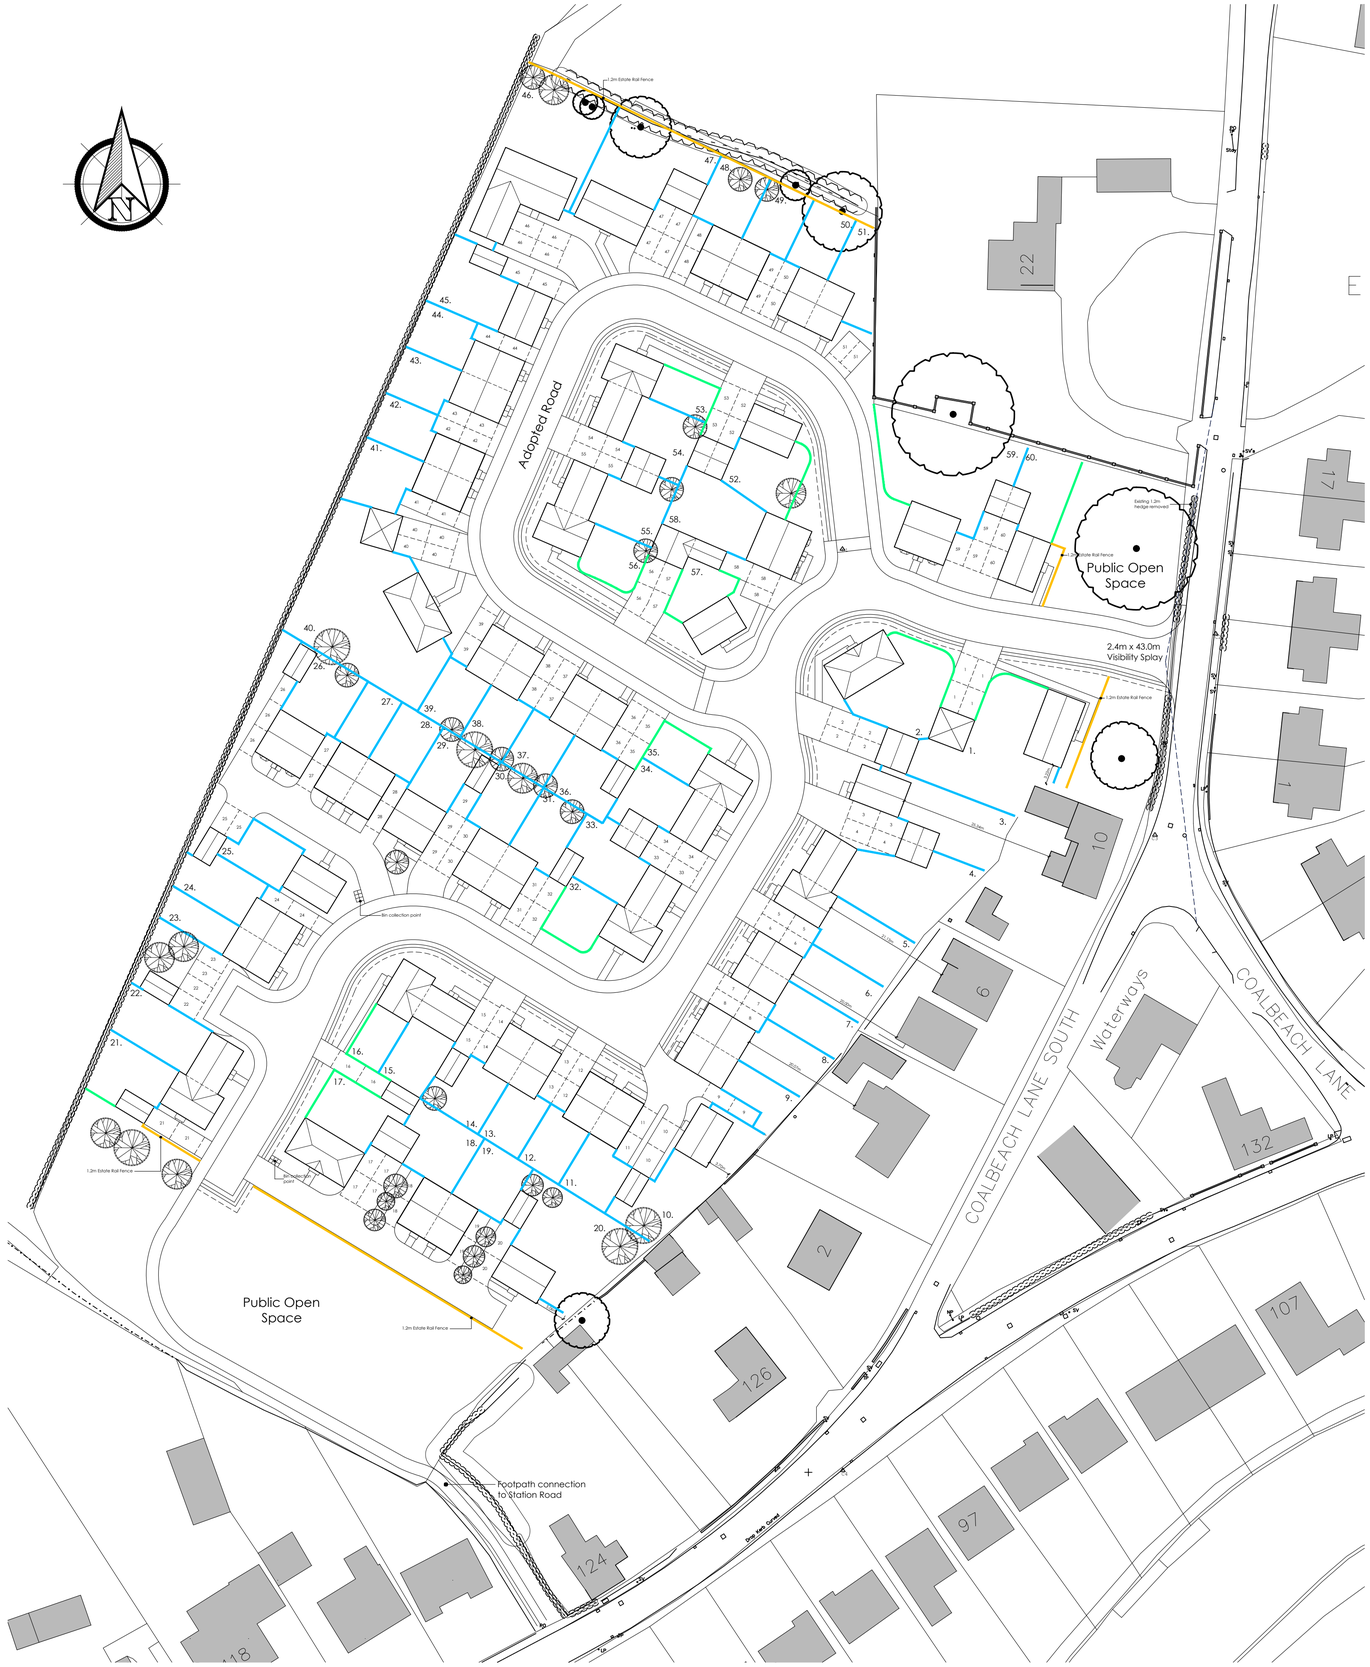

Do not scale directly from this drawing. All discrepancies are to be brought to the attention of the below office.

The copyright to this drawing is owned by studio 11 architecture.

BOUNDARY TREATMENT KEY

- 1.8m Close Board Fence
- 1.2m Estate Rail Fence
- 1.8m Brick Walls

REVISION	DATE	DRAWN	DESCRIPTION
B	22.09.2020	EG	Pond removed.
A	07.09.2020	EG	Amendments to client comments.

STUDIO11 architecture

THE BOATHOUSE, HARBOUR SQUARE,
NENE PARADE, WISBECH,
CAMBRIDGESHIRE, PE13 3BH

T: 01945 467339
E: design@studio11architecture.co.uk
W: www.studio11architecture.co.uk

CLIENT Seagate Homes Ltd

PROJECT Proposed Residential Development at Coalbeach Lane South, Surfleet

DRAWING Boundary Treatment Plan

DRAWN	PROJECT DESIGNER	PROJECT DIRECTOR
EG	KB	KB

DATE	SCALE	PAPER SIZE
02.09.2020	1:500	A1

DRAWING NUMBER 415.BT.01

Working in partnership with **Ralph Charman Associates** & **Eleven Consultants**

ARCHITECTURE