
STUDIO 11 ARCHITECTURE

Do not scale directly from this drawing. All discrepancies are to be brought to the attention of the below office.

The copyright to this drawing is owned by studio 11 architecture.

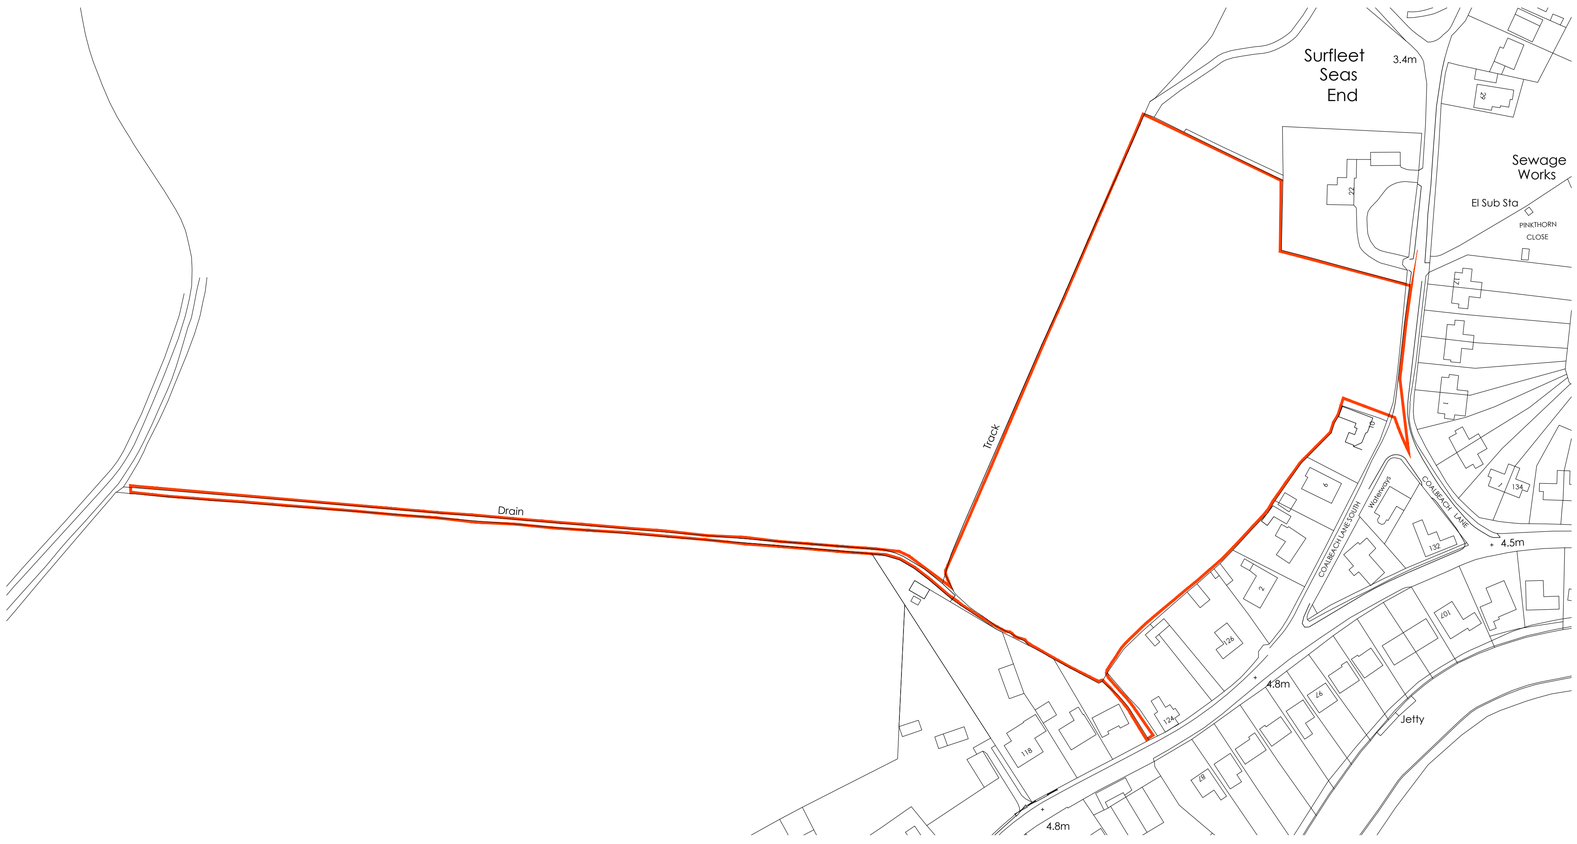

REVISION	DATE	DRAWN	DESCRIPTION
B	09.03.2020	JMG	Red line updated.
A	05.03.2020	JMG	Red line updated.

STUDIO11 architecture

THE BOATHOUSE, HARBOUR SQUARE,
NENE PARADE, WISBECH,
CAMBRIDGESHIRE, PE13 3BH

T: 01945 467339
E: design@studio11architecture.co.uk
W: www.studio11architecture.co.uk

CLIENT Seagate Homes Ltd

PROJECT Proposed Residential Development at Coalbeach Lane South, Surfleet

DRAWING Location Plan

DRAWN	PROJECT DESIGNER	PROJECT DIRECTOR
AJR	KB	KB

DATE	SCALE	PAPER SIZE
13.11.2019	1:1250	A1

DRAWING NUMBER 415.LP.01

Working in partnership with **Ralph Charman Associates** & **Eleven Consultants**

ARCHITECTURE